


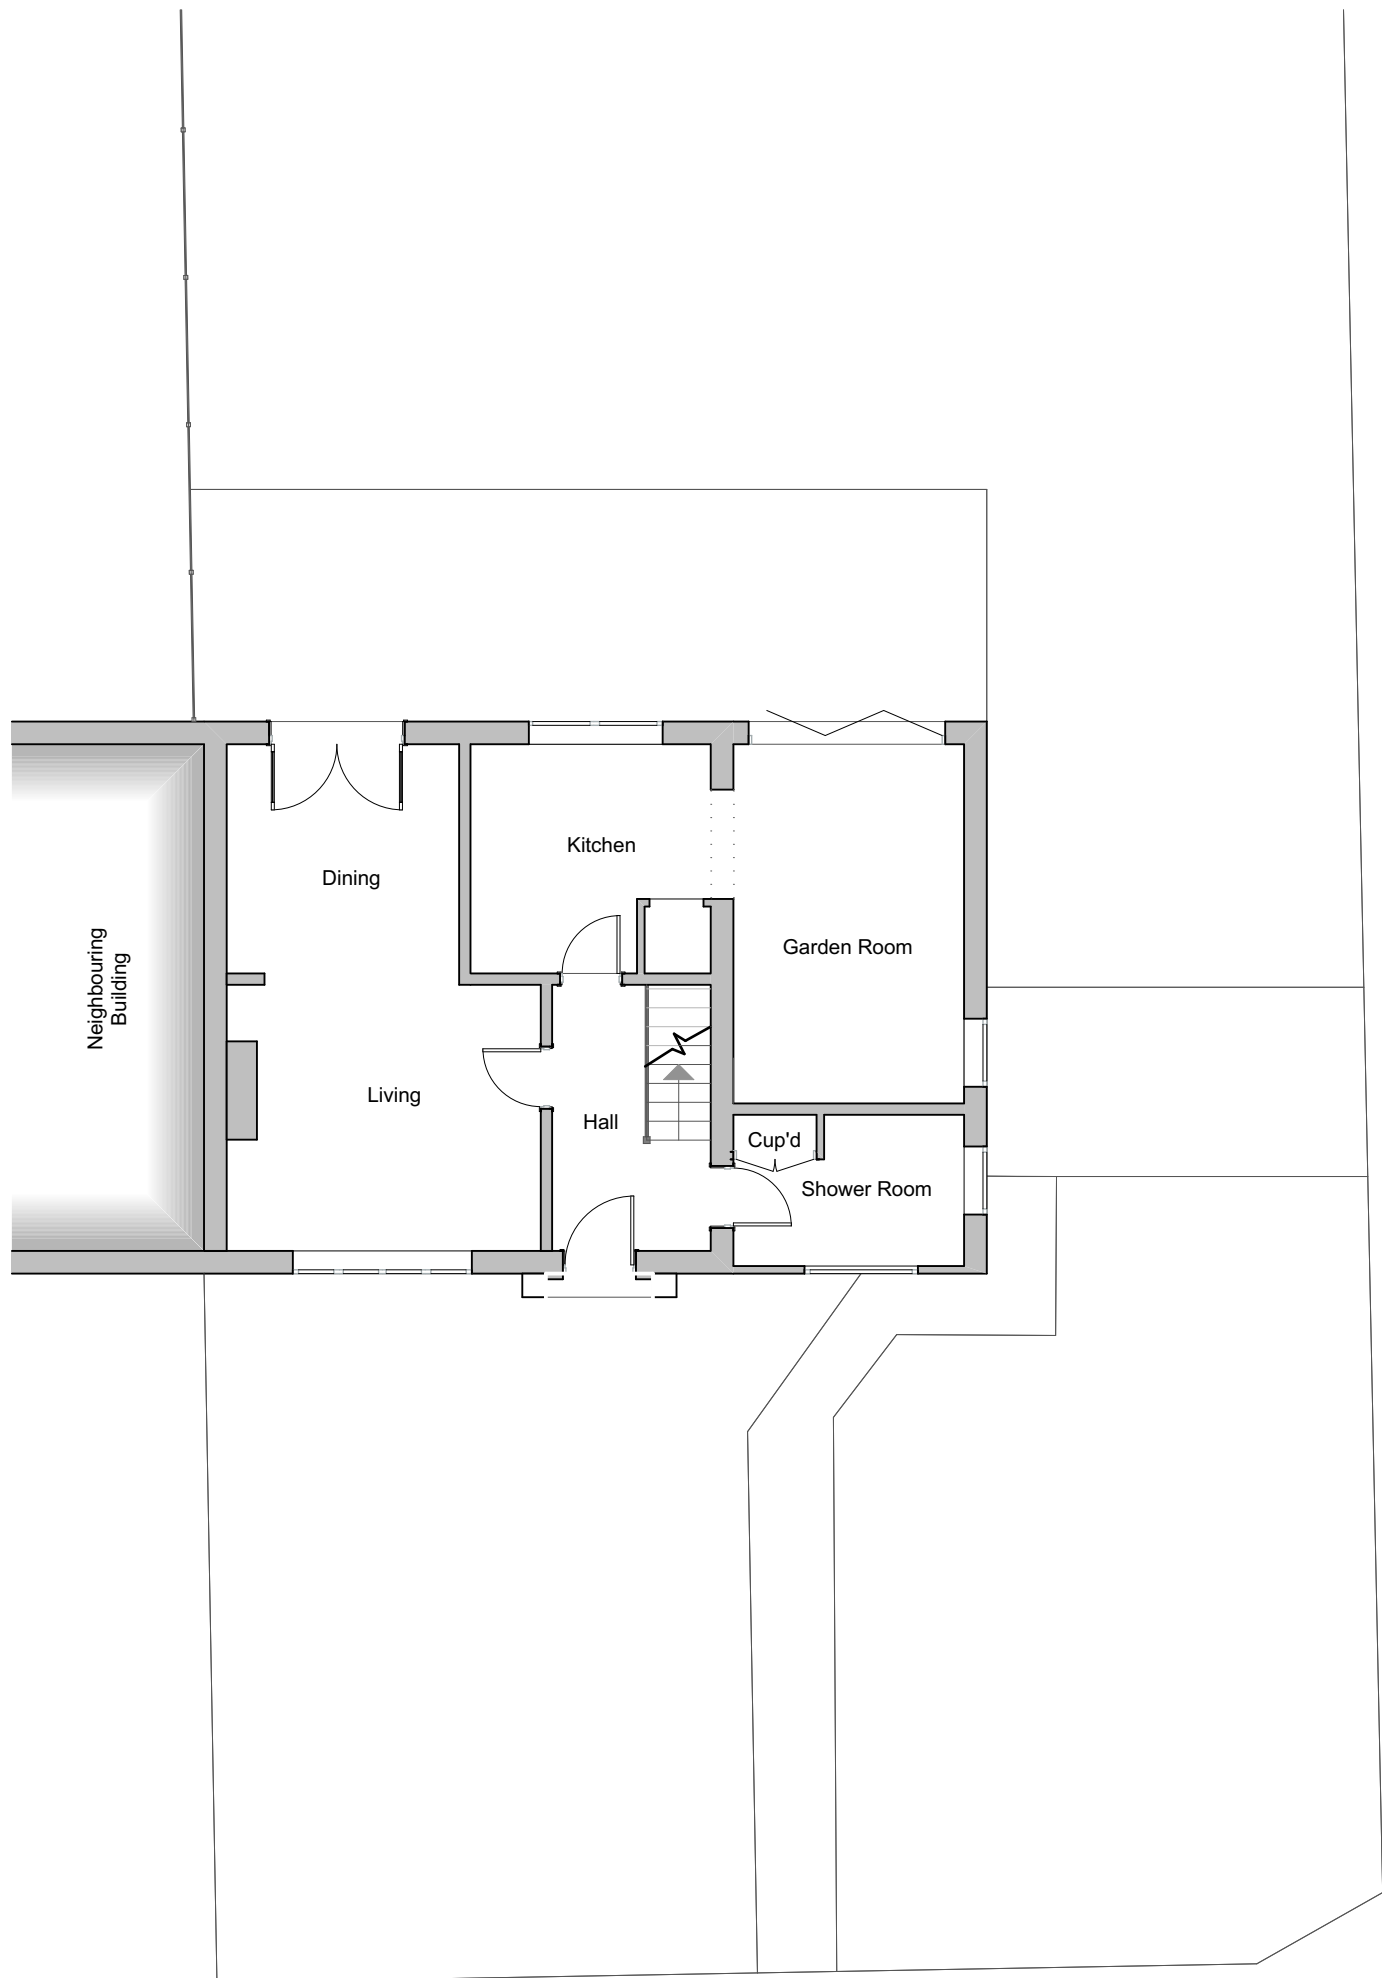


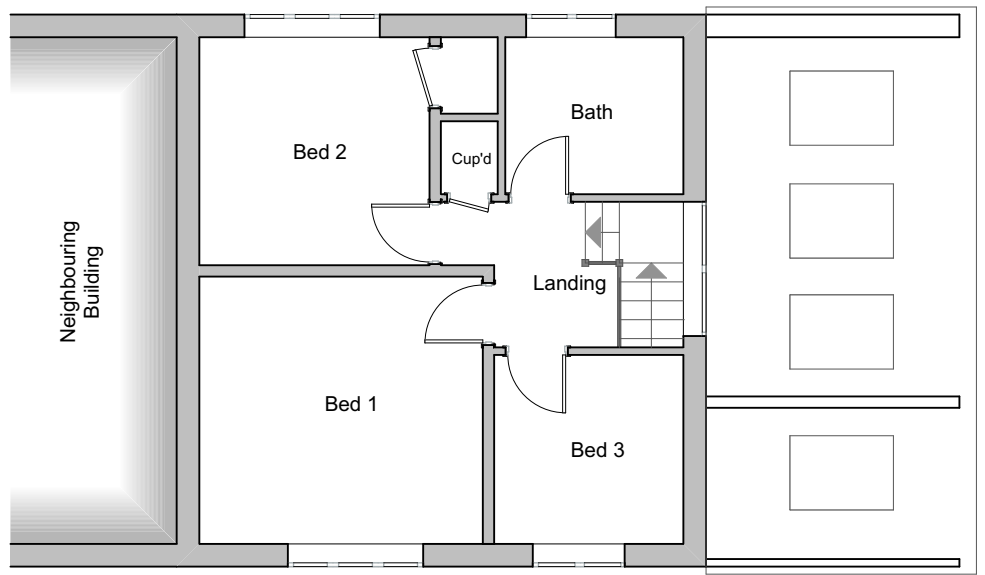

Ground Floor 1:100

 

First Floor 1:100

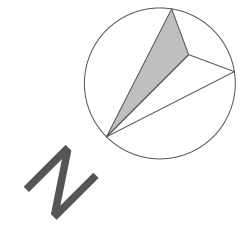

PLANNING APPLICATION

These drawings have been prepared for the purposes of submission to the Local Authority as part of a Planning Application or for cost estimation. They should not be used for any other purpose without the permission of Turners Designs.


Adjacent buildings, roads, etc scaled from O.S. plans. Trees indicated for illustrative purposes only.

Rev. No.	Revision	Date :
A	Utility room removed	25.04.21

Project :	44 bryer Road Liverpool L35 5DW Carl
Drawing Title:	Plans as Proposed


Project No. : 199		Drawing No. : 199/PL/005		Rev No. : A
Scale : As shown	Size : A3	Date : 27/06/2021		
Drawn By : PT				
This Drawing is Copyright © 2015				
137 Utting Avenue East, Norris Green, Liverpool, L11 5AB Tel : 07960299727 Email : info@turnersdesigns.com www.turnersdesigns.com				
DO NOT SCALE USE FIGURED DIMENSIONS ONLY ANY DISCREPANCIES TO BE NOTIFIED IMMEDIATELY				



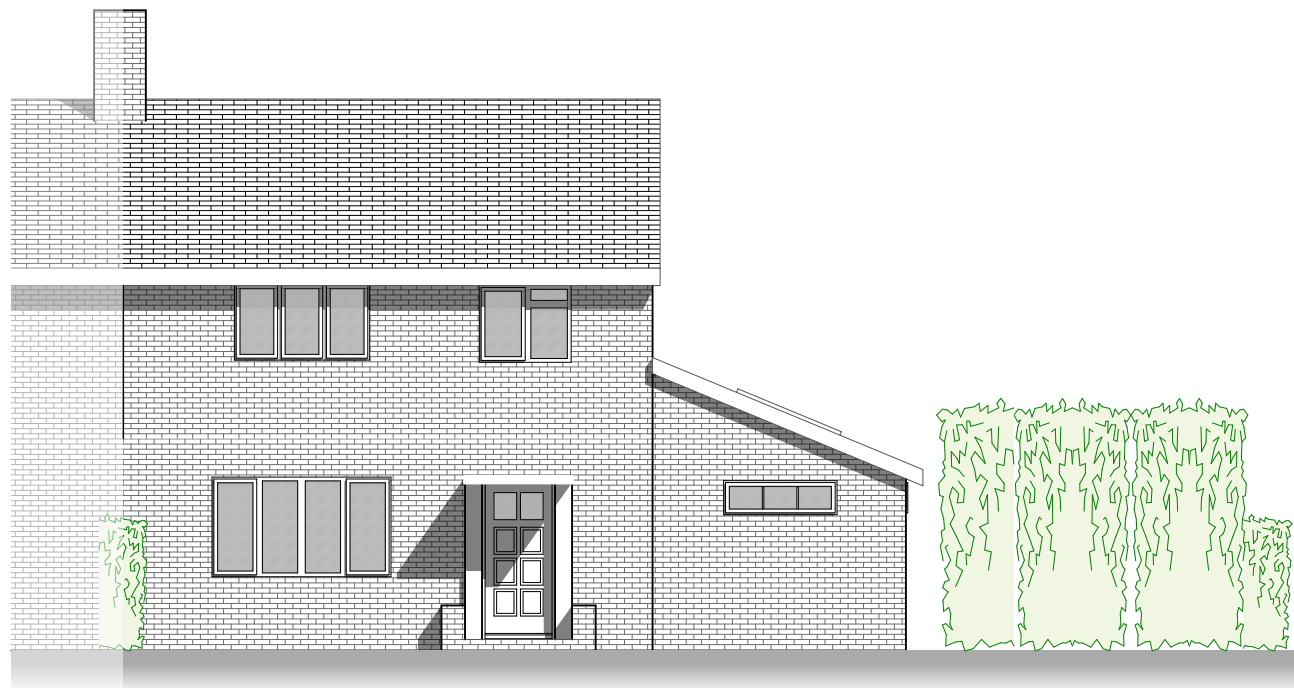


Front Elevation

1:100

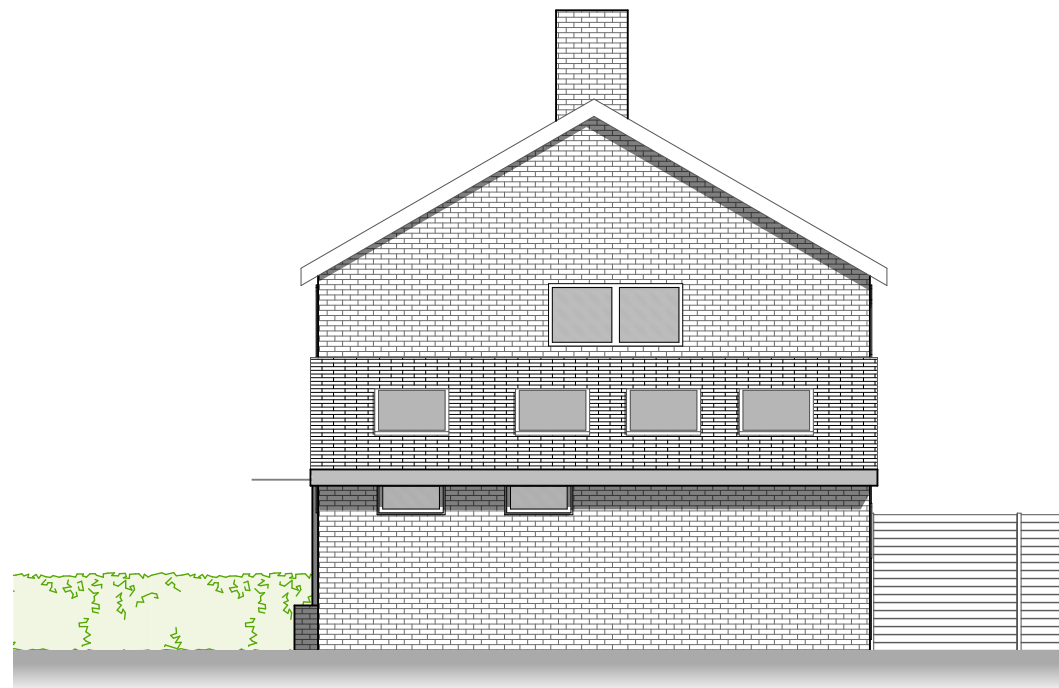


Side Elevation

1:100

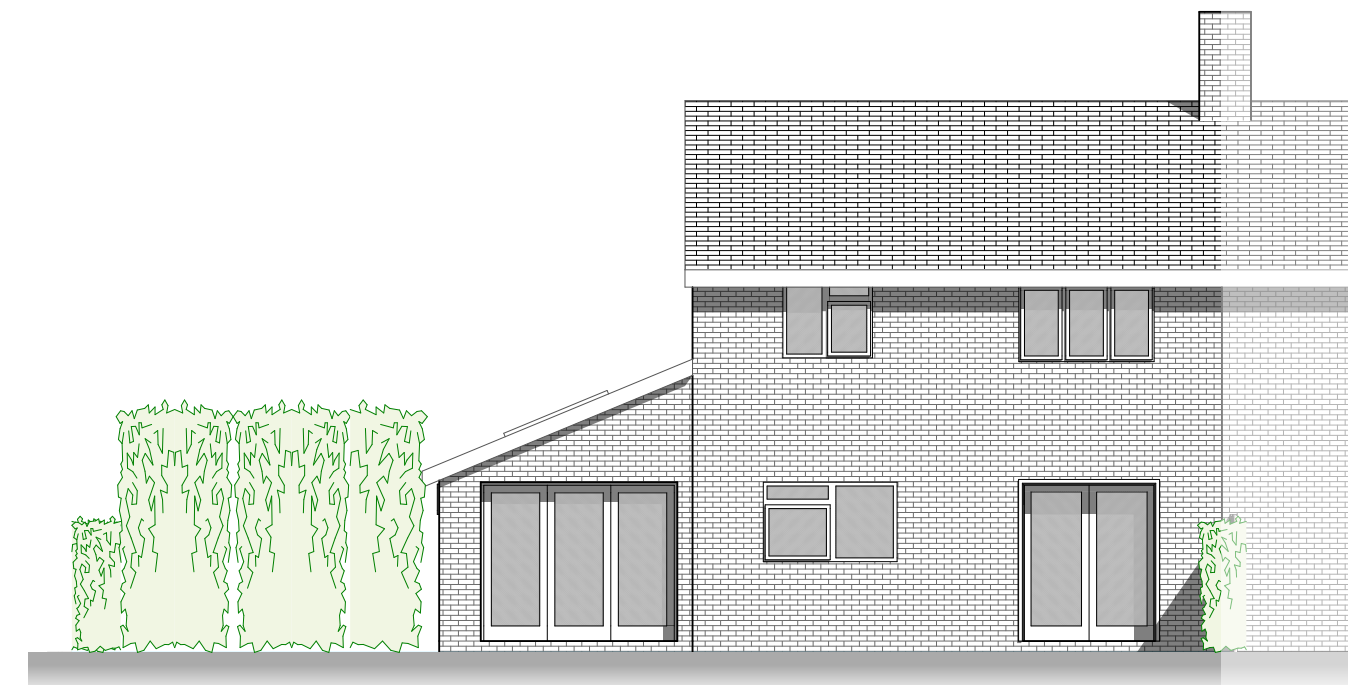


Rear Elevation

1:100

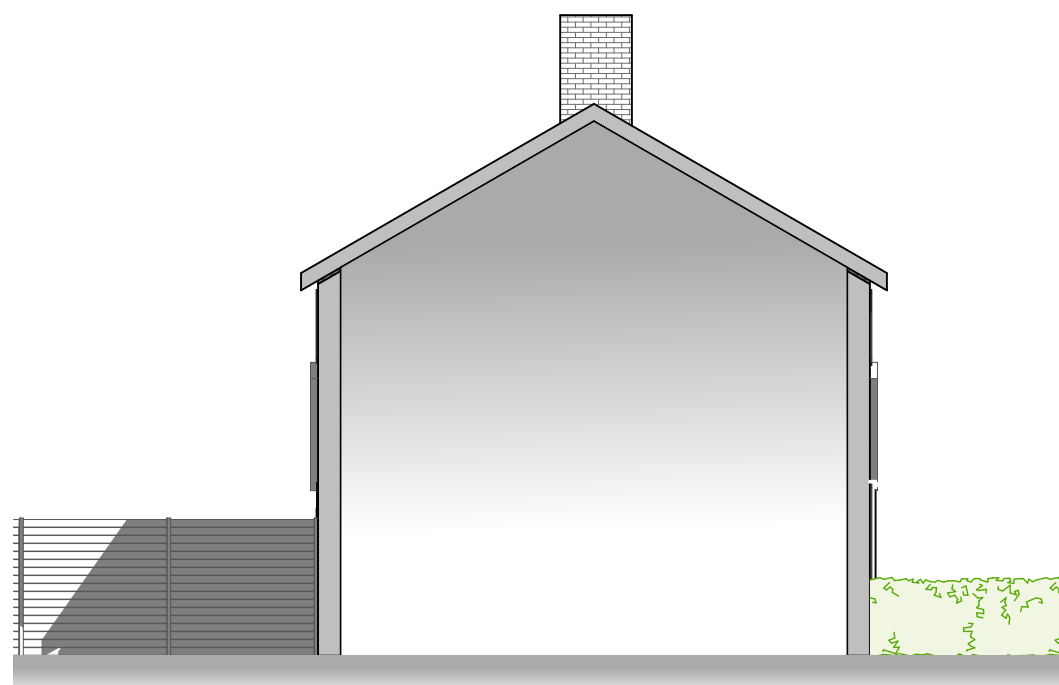

Cut Elevation

1:100

 

PLANNING APPLICATION

These drawings have been prepared for the purposes of submission to the Local Authority as part of a Planning Application or for cost estimation. They should not be used for any other purpose without the permission of Turners Designs.

Adjacent buildings, roads, etc scaled from O.S. plans. Trees indicated for illustrative purposes only.

Rev. No.	Revision	Date :
A	Utility room removed	25.04.21

Project :

44 bryer Road
Liverpool
L35 5DW
Carl

Drawing Title:

Elevations as Proposed

Project No. :

199

Drawing No. :

199/PL/006

Rev No. :

A

Scale :
As shown

Size :
A3

Date :
27/06/2021

Drawn By :

PT

This Drawing is Copyright © 2015

137 Utting Avenue East, Norris Green, Liverpool, L11 5AB
Tel : 07960299727
Email : info@turnersdesigns.com
www.turnersdesigns.com

DO NOT SCALE
USE FIGURED DIMENSIONS ONLY
ANY DISCREPANCIES TO BE NOTIFIED IMMEDIATELY




PLANNING APPLICATION


These drawings have been prepared for the purposes of submission to the Local Authority as part of a Planning Application or for cost estimation. They should not be used for any other purpose without the permission of Turners Designs.

Adjacent buildings, roads, etc scaled from O.S. plans. Trees indicated for illustrative purposes only.

Rev. No.	Revision	Date :
A	Utility room removed	25.04.21

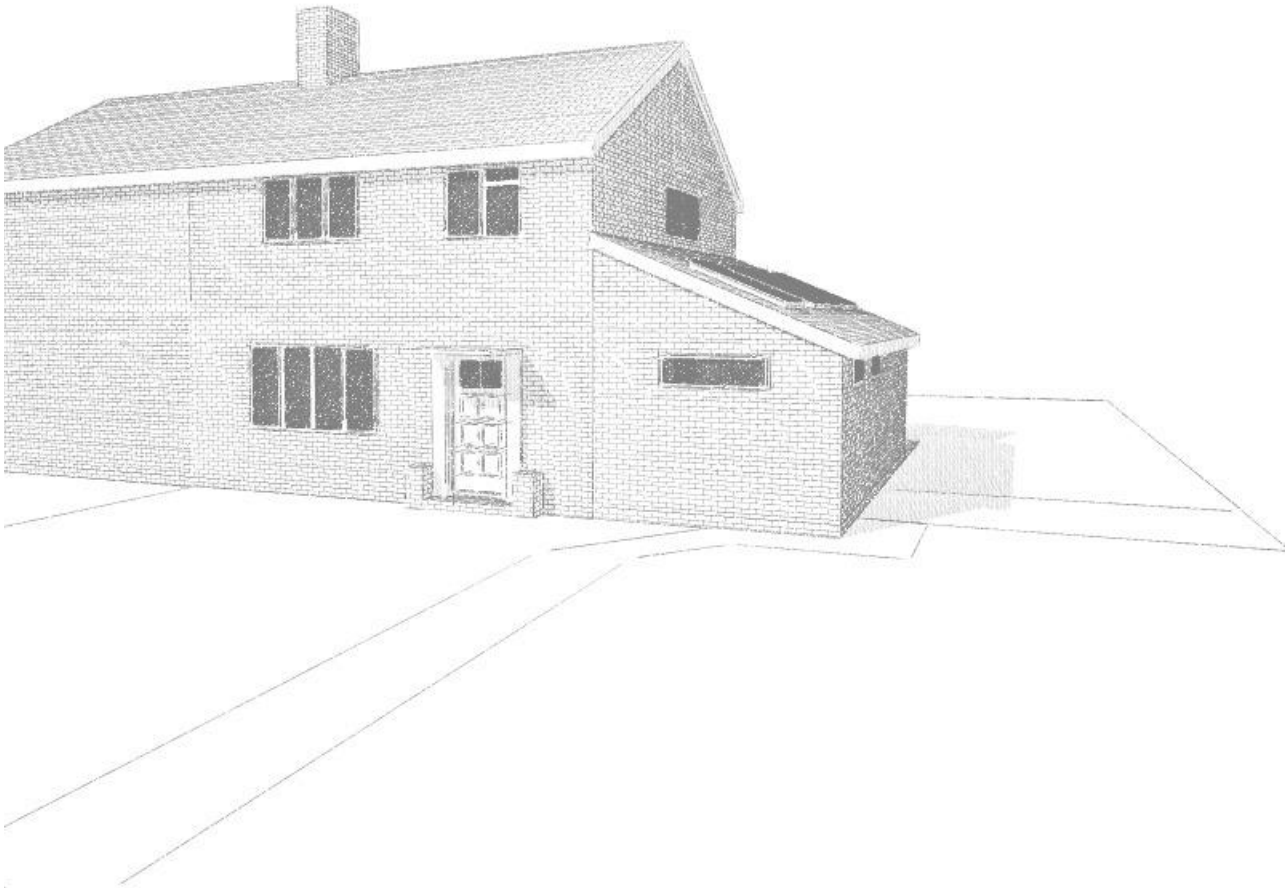

Front Perspective

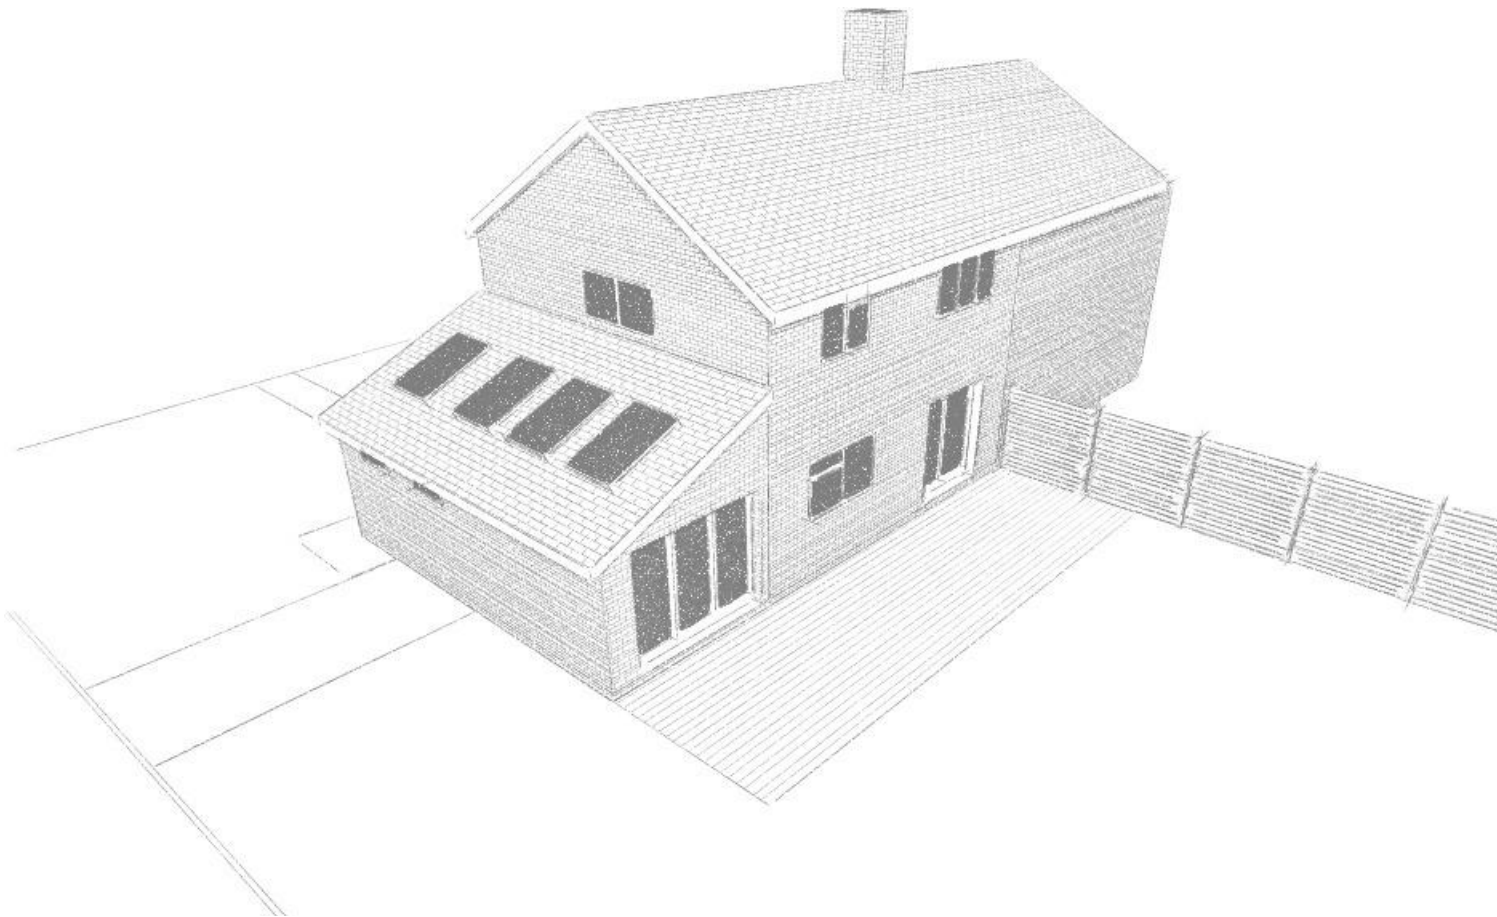

Rear Perspective

Project :

44 bryer Road
Liverpool
L35 5DW
Carl

Drawing Title:

Perspectives as Proposed

Project No. : 199	Drawing No. : 199/PL/007	Rev No. : A
Scale : As shown	Size : A3	Date : 27/06/2021

Drawn By :

PT

This Drawing is Copyright © 2015

137 Utting Avenue East, Norris Green, Liverpool, L11 5AB
Tel : 07960299727
Email : info@turnersdesigns.com
www.turnersdesigns.com

DO NOT SCALE

USE FIGURED DIMENSIONS ONLY

ANY DISCREPANCIES TO BE NOTIFIED IMMEDIATELY





Internal View



Interview View 2

PLANNING APPLICATION

These drawings have been prepared for the purposes of submission to the Local Authority as part of a Planning Application or for cost estimation. They should not be used for any other purpose without the permission of Turners Designs.

Adjacent buildings, roads, etc scaled from O.S. plans. Trees indicated for illustrative purposes only.

Rev. No.	Revision	Date :
A	Utility room removed	25.04.21

Project :
44 bryer Road
Liverpool
L35 5DW
Carl

Drawing Title:
Internal Views

Project No. : 199	Drawing No. : 199/PL/008	Rev No. : A
----------------------	-----------------------------	----------------

Scale : As shown	Size : A3	Date : 27 / 06 / 2021
---------------------	--------------	--------------------------

Drawn By :
PT

This Drawing is Copyright © 2015
137 Utting Avenue East, Norris Green, Liverpool, L11 5AB
Tel : 07960299727
Email : info@turnersdesigns.com
www.turnersdesigns.com

DO NOT SCALE
USE FIGURED DIMENSIONS ONLY
ANY DISCREPANCIES TO BE NOTIFIED IMMEDIATELY

