

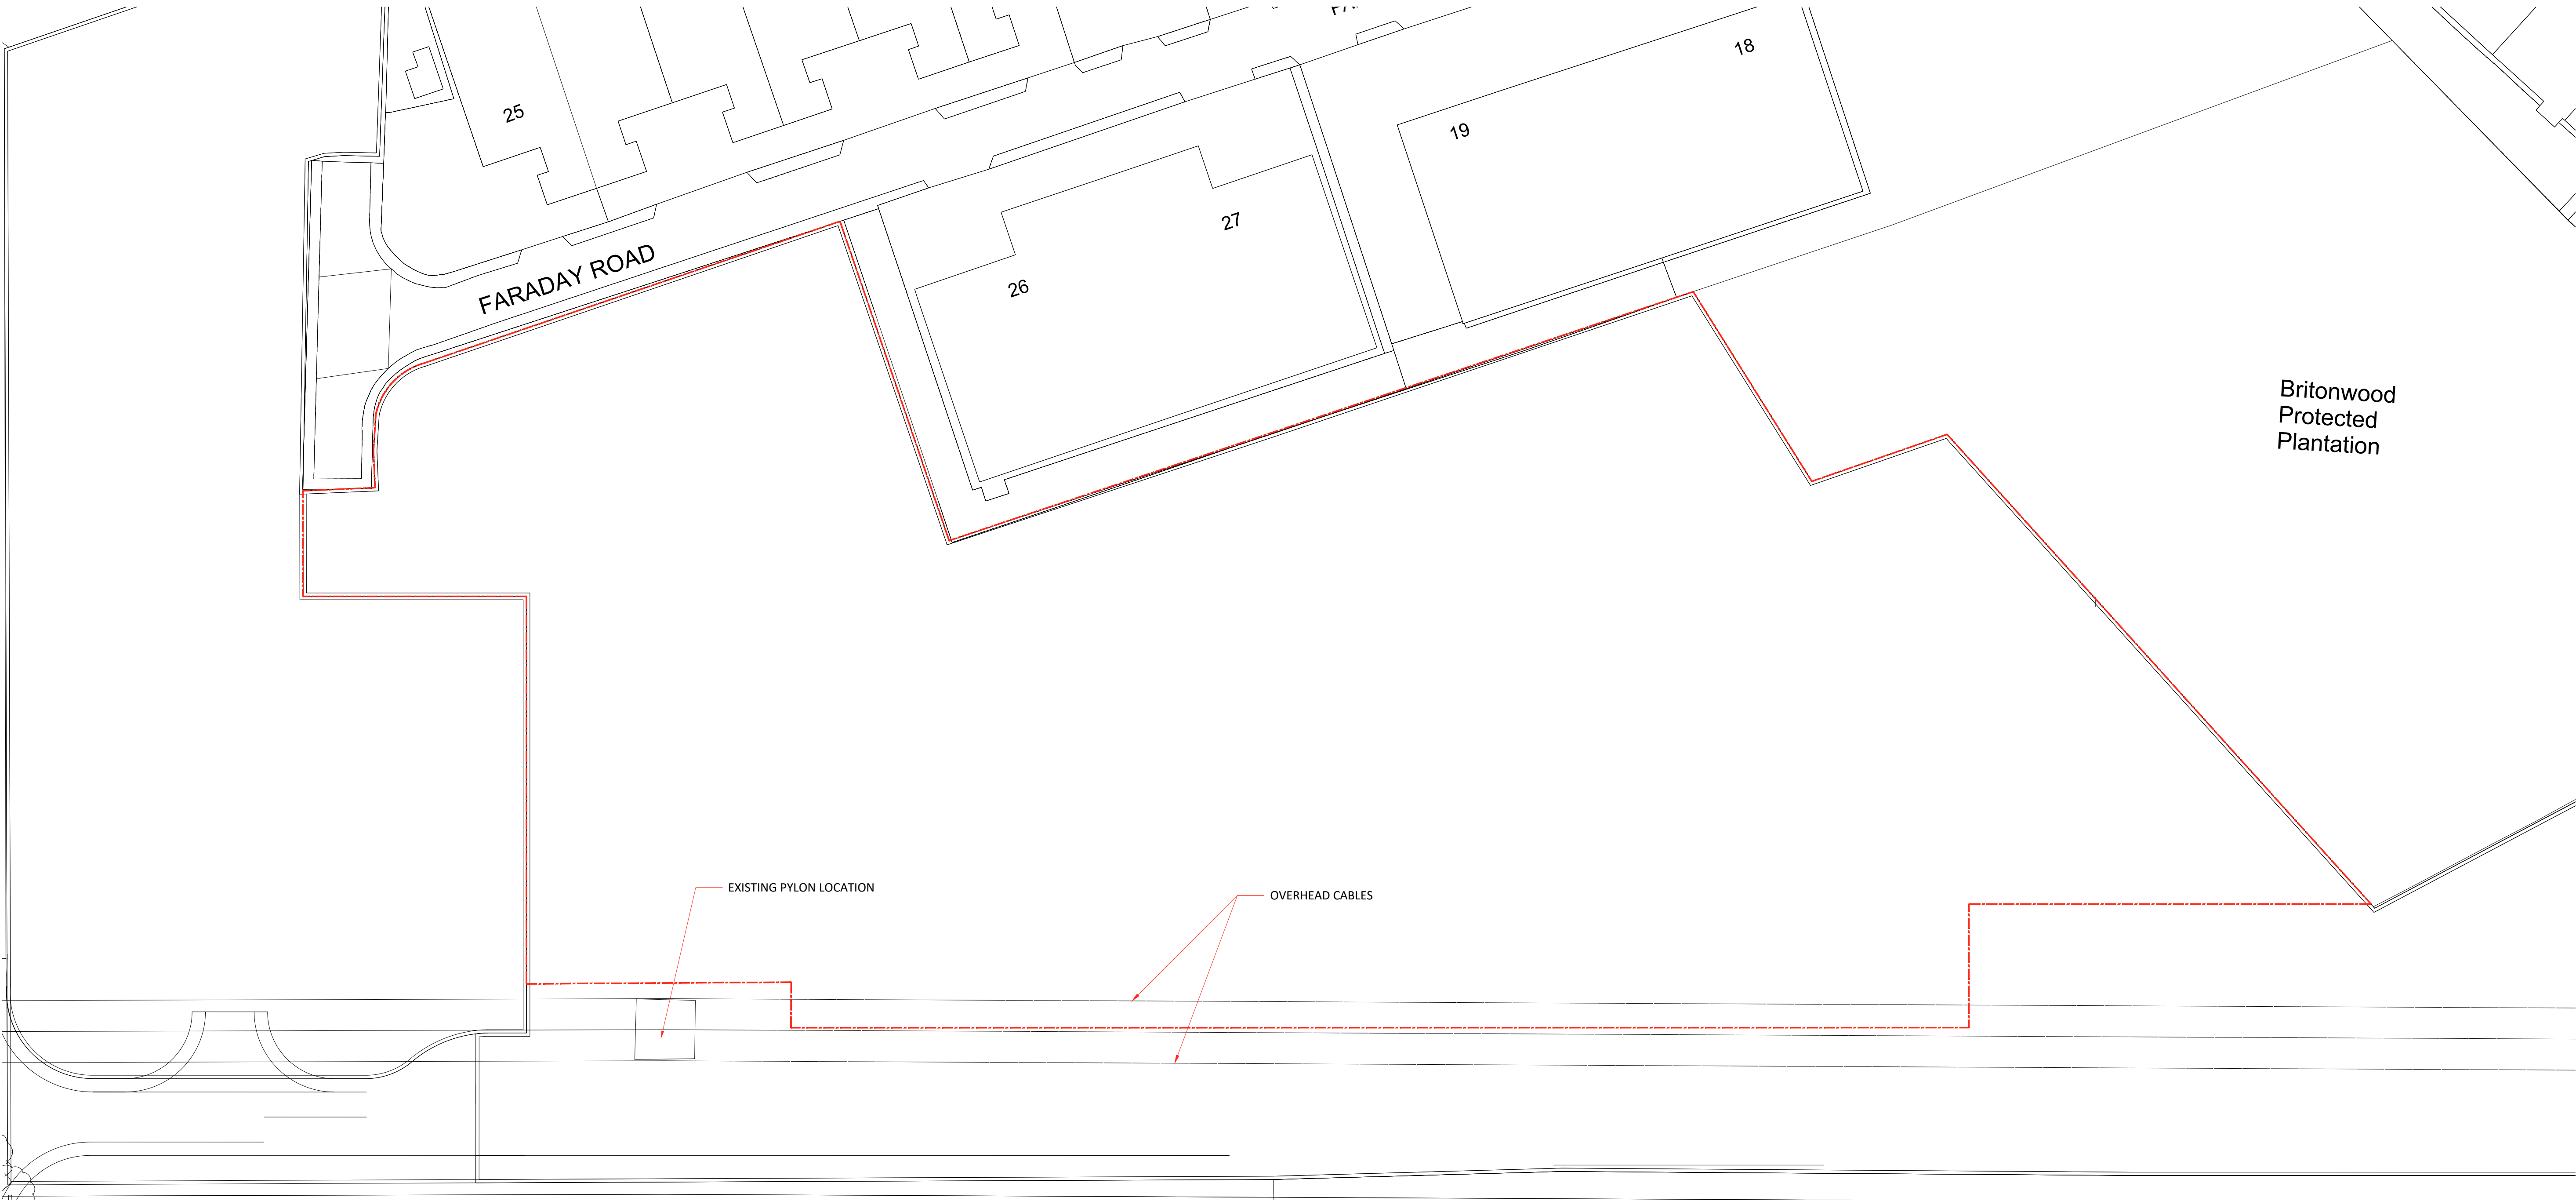


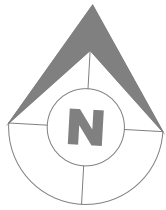

 **EXISTING SITE PLAN**
1:500

Scale for planning purposes only.
ashton smith to be notified of discrepancies in figured dimensions.
Contractors must check all dimensions from site.
This drawing is copyright and is for use on this site only.
This drawing is to be used solely for information as entitled.
For other information refer to the latest revision of any cross referenced drawing.

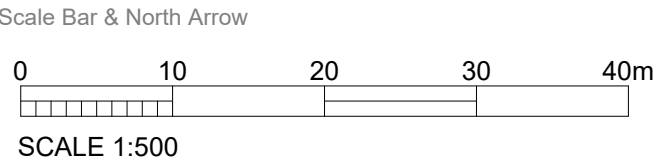

LOCATION PLAN:

NOTES:  APPLICATION BOUNDARY (Acres/Hectares) 5.80 Acres/2.35 Ha

P1	30/01/2023	INITIAL ISSUE	LF	KN
REV	DATE	DESCRIPTION	DRAWN BY	CHECK BY
REVISIONS				

PROJECT TITLE VAN STORAGE AREA FARADAY ROAD, KNOWSLEY				
DRAWING TITLE PROPOSED SITE PLAN				
RIBA STAGE N/A	STATUS PLANNING		DRAWN BY LF	CHECKED BY KN
SHEET A1	SCALE 1 : 500	DATE 24/01/2023	SUITABILITY S2	REVISION P1
DRAWING NO. 23013 - ASA - 00 - EX-SI - D - A - P02 _ (S2 - P1)				

CLIENT



AshtonSmith
Beyond Design

Ashton Smith, Belvedere House, 2 Victoria Avenue, Harringale, North Yorkshire, HG1 1EL
Tel: 01423 522882 Fax: 01423 565104
www.ashtonsmith.co.uk

JOB NO. 23013