



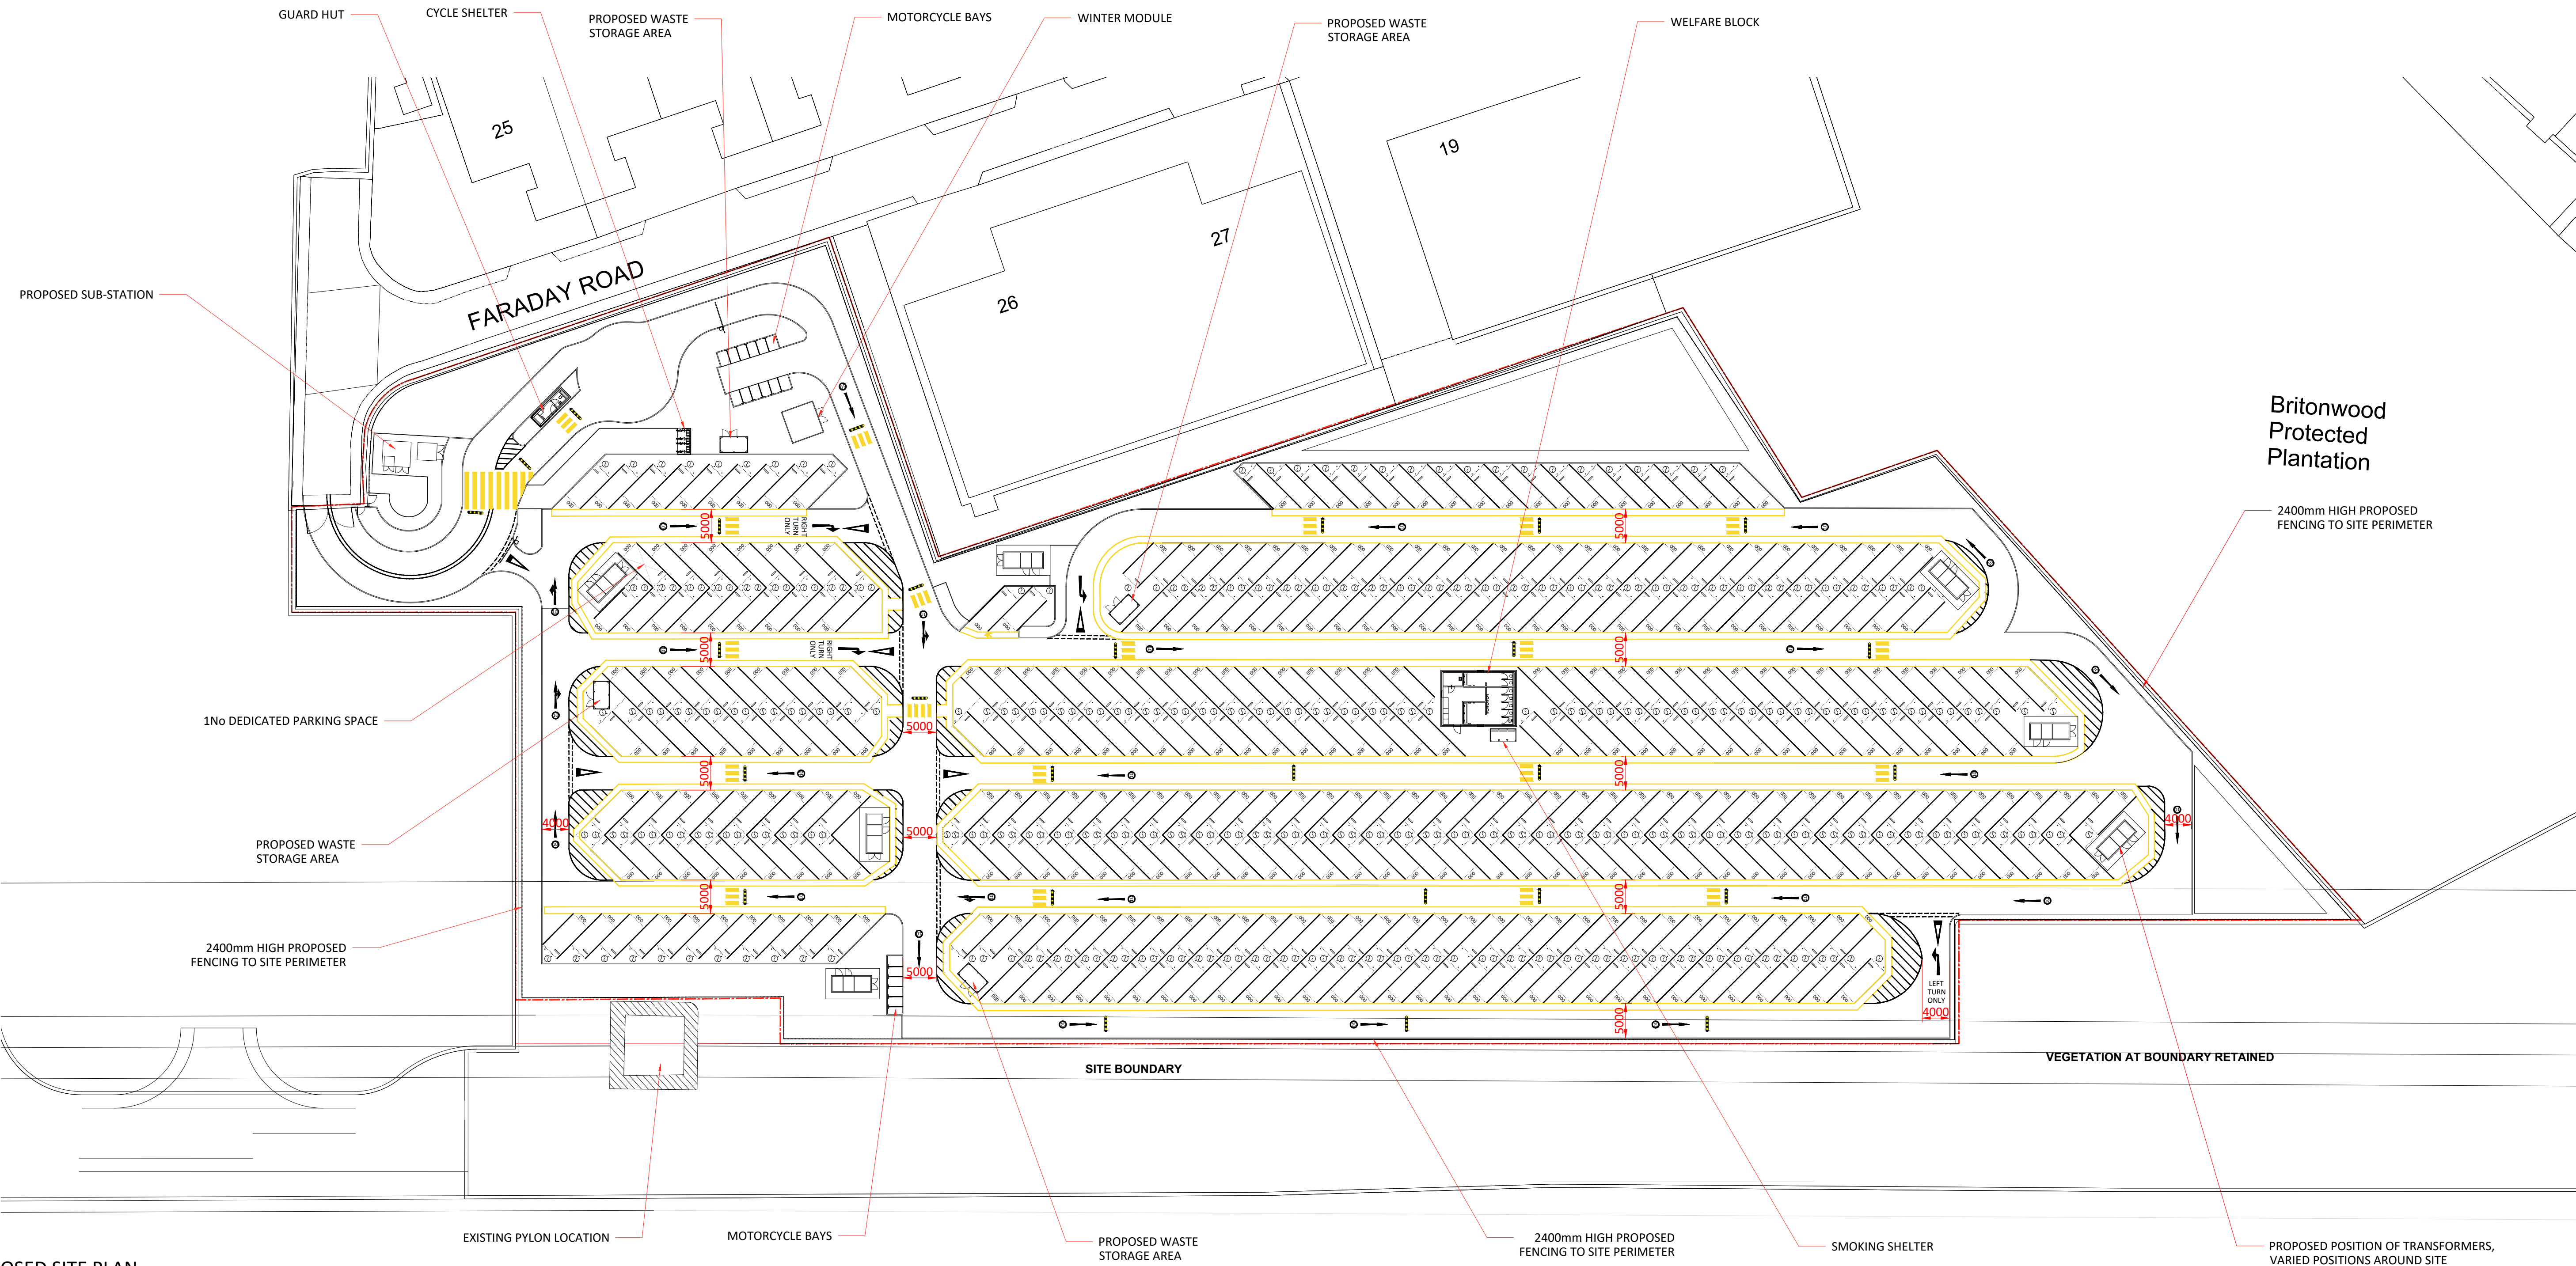

PROPOSED SITE PLAN
1:500

Scale for planning purposes only
ashton smith to be notified of discrepancies in figured dimensions
Contractors must check all dimensions from site
This drawing is copyright and is for use on this site only
This drawing is to be used solely for information as entitled
For other information refer to the latest revision of any cross referenced drawing

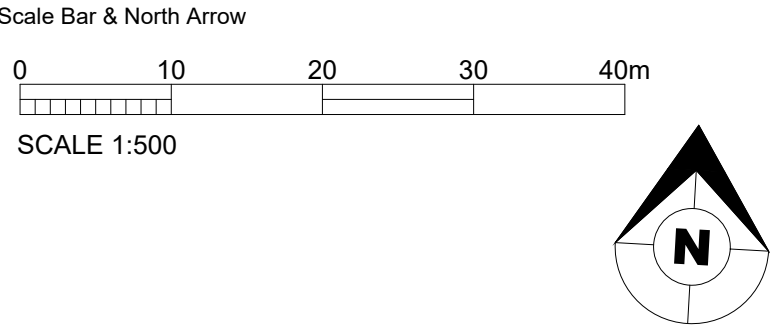

LOCATION PLAN:

NOTES:

- SITE AREA (Acres/Hectares) 5.80 Acres/2.35 Ha
- VAN STORAGE BAYS (6.5 x 3.1m) - 360
- LV DUCT ENTRY TO FUTURE CHARGING LOCATION
- 1m HIGH BOLLARD PROTECTION
- WHEEL STOP

P2	27/02/2023	PLAN ALTERED TO REFLECT LATEST TEST FIT
P1	30/01/2023	INITIAL ISSUE
REV	DATE	DESCRIPTION
REVISIONS		

LF	KN
DRAWN BY	CHECK BY

PROJECT TITLE VAN STORAGE AREA FARADAY ROAD, KNOWSLEY					
DRAWING TITLE PROPOSED SITE PLAN					
RIBA STAGE N/A	STATUS PLANNING		DRAWN BY LF	CHECKED BY KN	
SHEET A1	SCALE 1 : 500	DATE 24/01/2023	SUITABILITY S2	REVISION P2	
DRAWING NO. 23013-ASA-00-EX-SI-D-A-P03_(S2-P2)					

CLIENT network space	
AshtonSmith Beyond Design	
Ashton Smith, Belvedere House, 2 Victoria Avenue, Harrogate, North Yorkshire, HG1 1EL Tel: 01423 522882 Fax: 01423 565104 www.ashtonsmith.co.uk	

JOB NO.
23013