



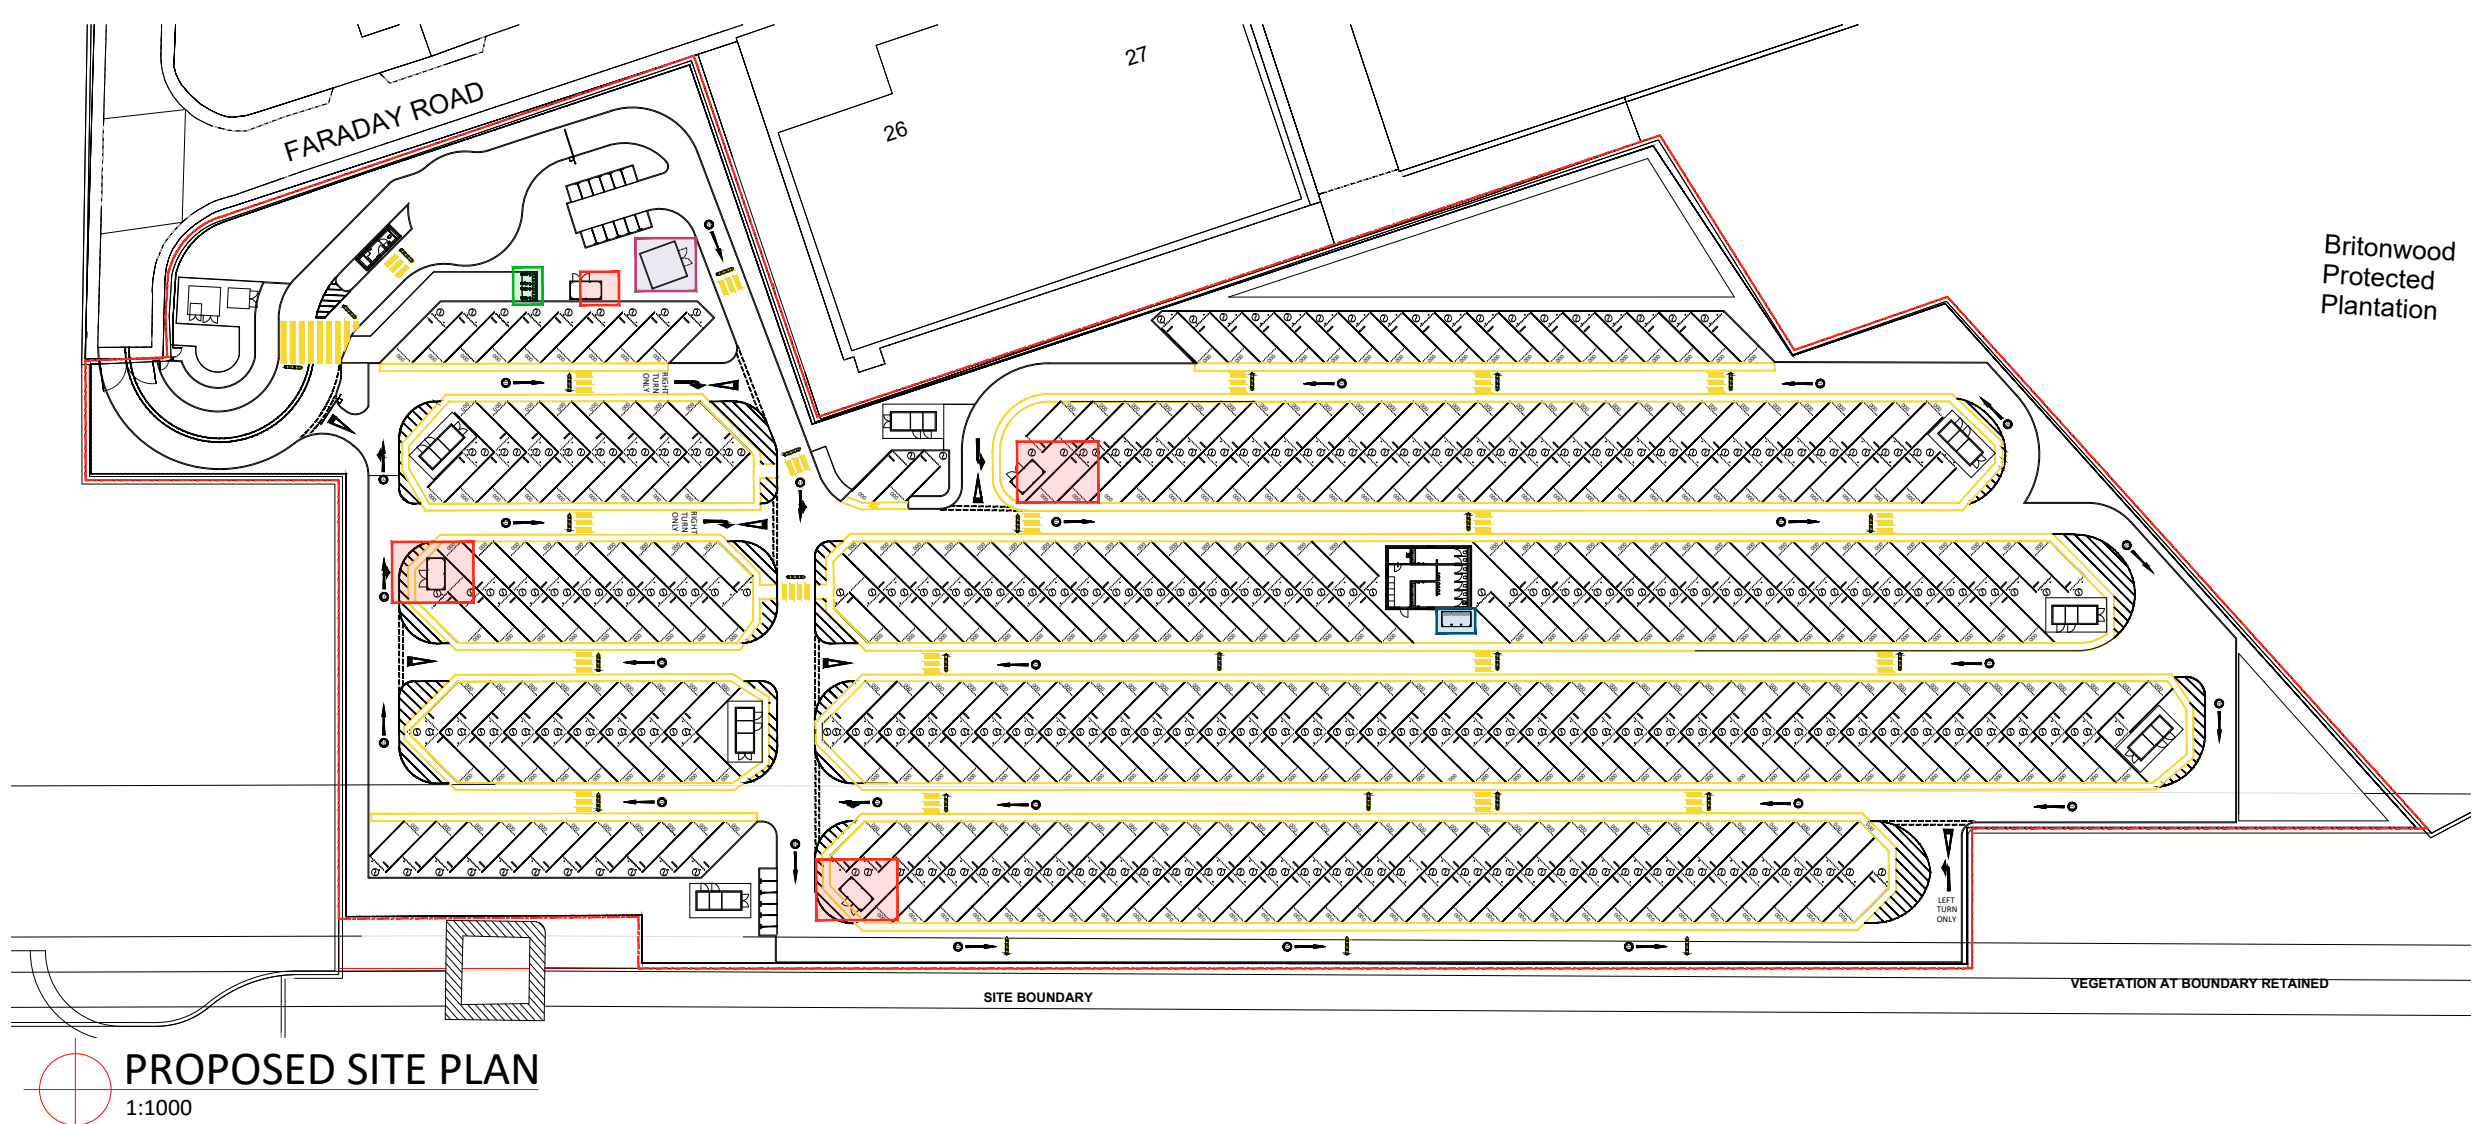


PROPOSED SITE PLAN
SCALE 1:1000




TYPICAL IMAGES OF WINTER MODULE
NOT TO SCALE

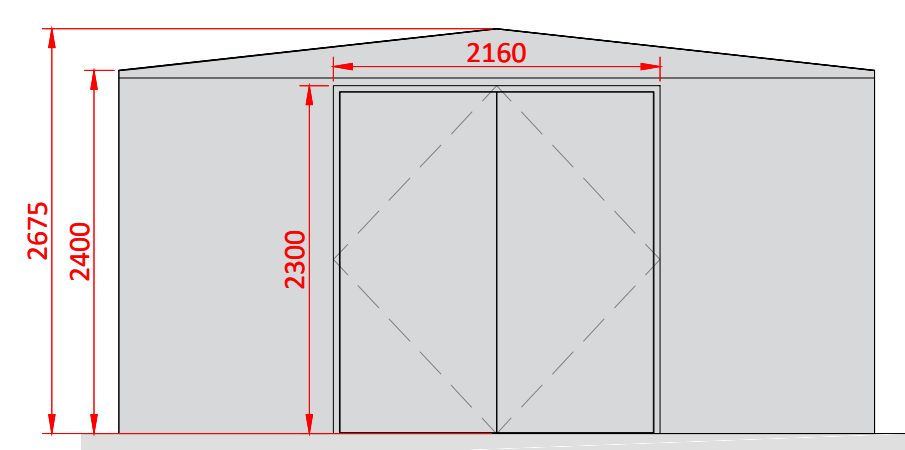


PROPOSED FRONT ELEVATION
SCALE 1:50

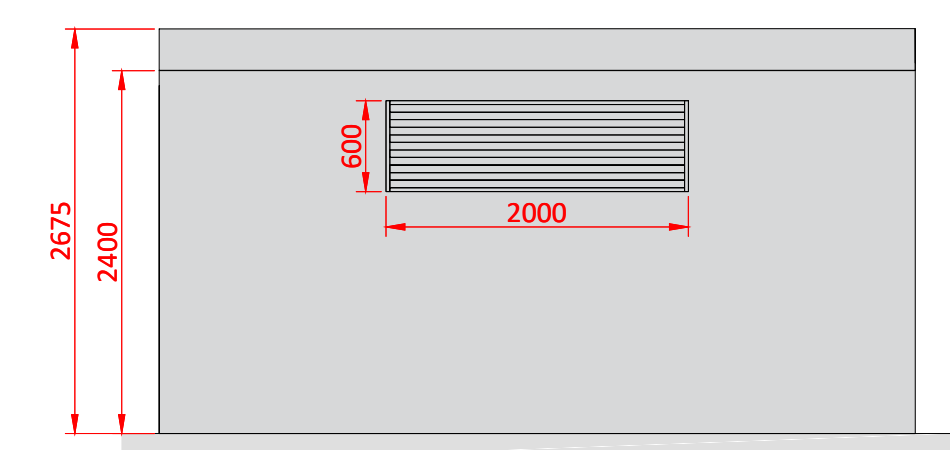


PROPOSED SIDE ELEVATION
SCALE 1:50

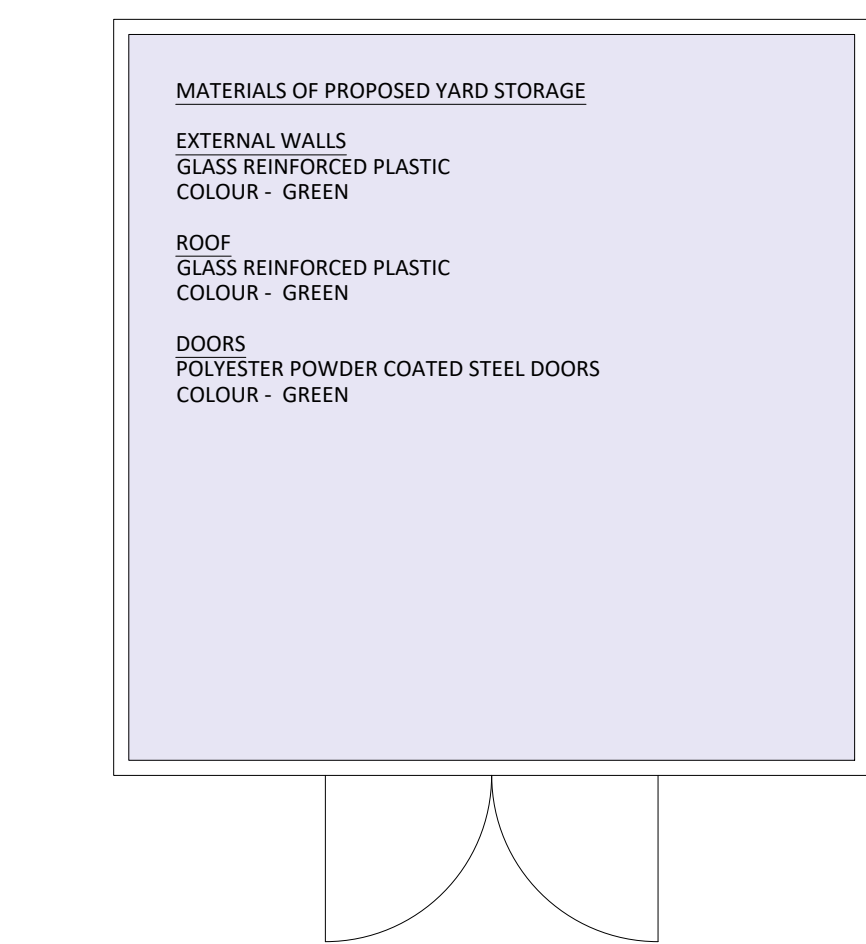


PROPOSED FLOOR PLAN
SCALE 1:50

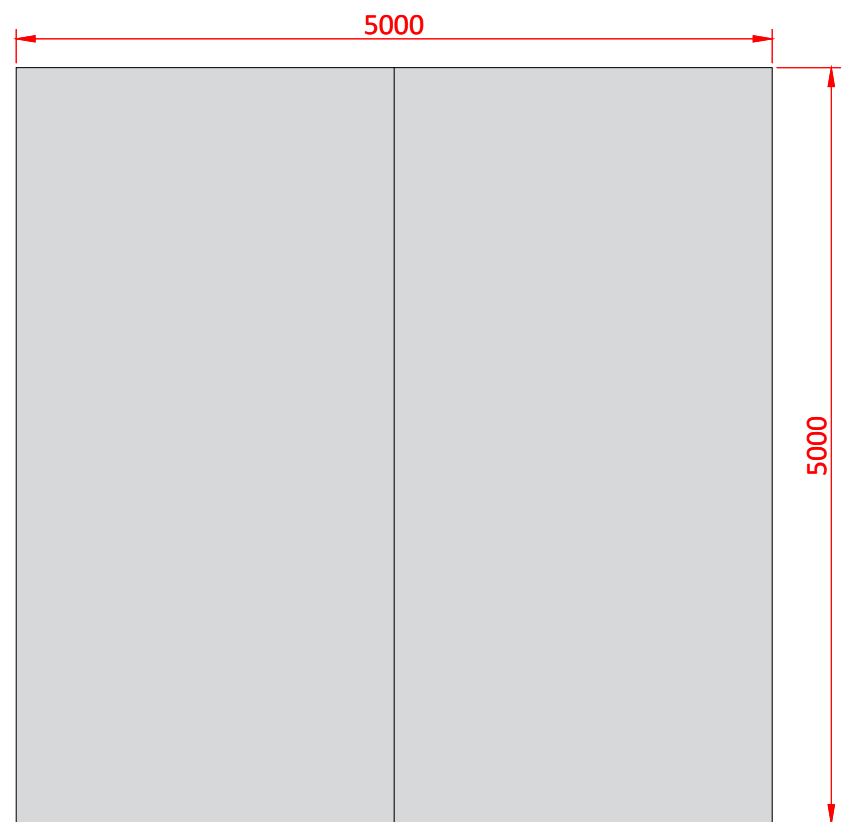


PROPOSED ROOF PLAN
SCALE 1:50

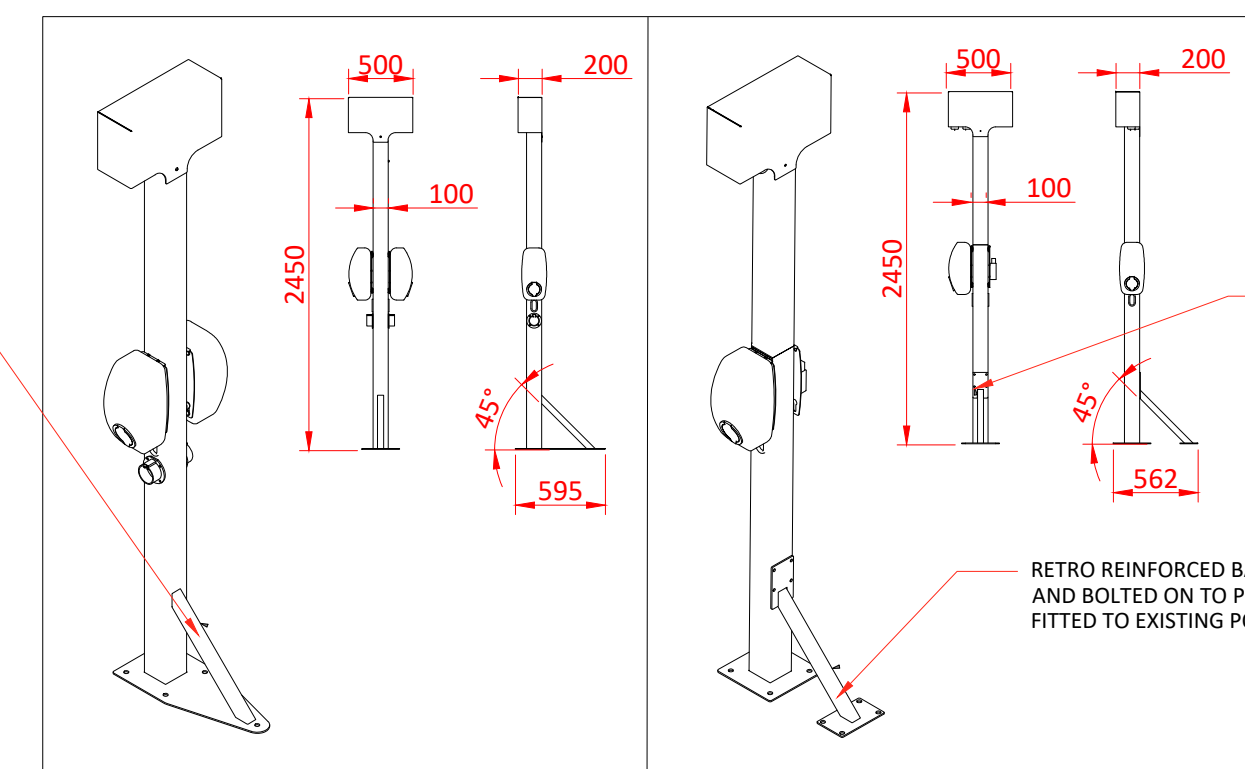


DETAILED OPTIONS OF PROPOSED FUTURE CHARGING POINTS
SCALE 1:50

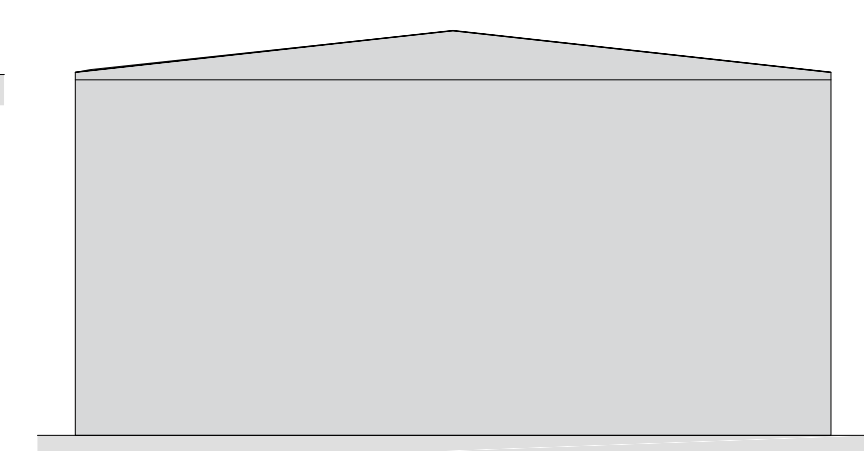


PROPOSED BACK ELEVATION
SCALE 1:50

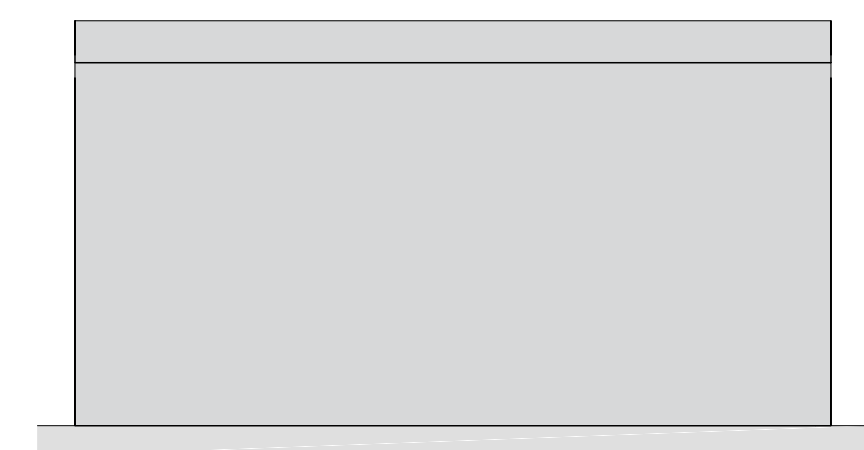


PROPOSED SIDE ELEVATION
SCALE 1:50

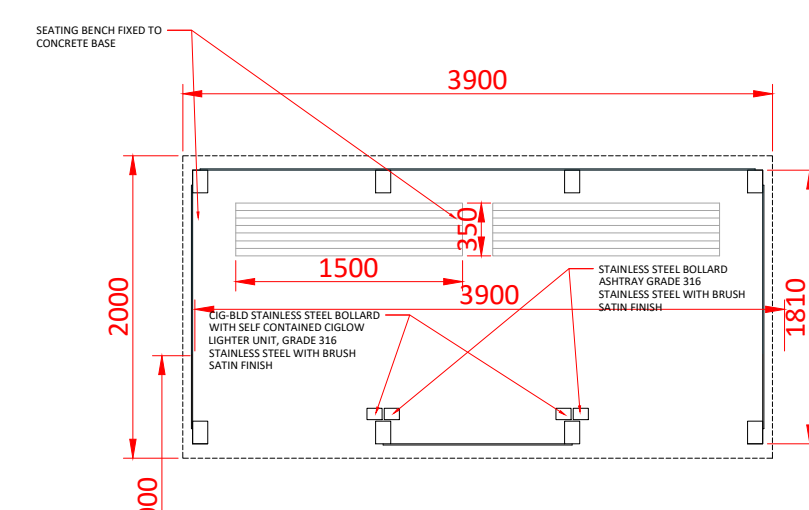

PROPOSED FLOOR PLAN
SCALE 1:50

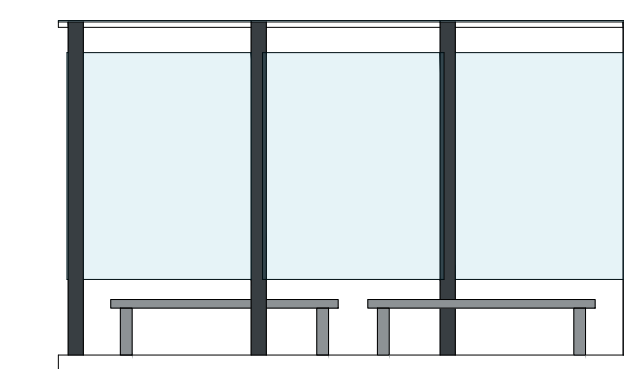

FRONT ELEVATION
SCALE 1:50

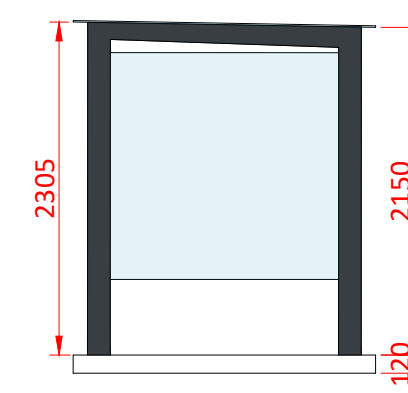

SIDE ELEVATION
SCALE 1:50




TYPICAL IMAGE
NOT TO SCALE


PROPOSED PLANS, ELEVATIONS AND SECTION OF SMOKING SHELTER
SCALE 1:50

SMOKING SHELTER TO HAVE AT LEAST 50% OF THE WALLS OPEN SIDED IN ACCORDANCE WITH THE HEALTH ACT 2006 AND THE SMOKE-FREE (PREMISES AND ENFORCEMENT) REGULATIONS 2006.
SMOKING SHELTER TO BE ILLUMINATED TO RECOMMENDED LEVELS AS BS5489 PART 1:2020 DESIGN OF ROAD LIGHTING, LIGHTING OF ROADS AND PUBLIC AMENITY AREAS


MATERIALS
FRAME: ALUMINIUM STANDS PROVIDED WITH A COATING IN RAL 7016
WALLS: TRANSPARENT TOUGHENED GLASS, 8mm THICK.
ROOF: SEMI TRANSPARENT LAYER OF TOUGHENED GLASS 10mm

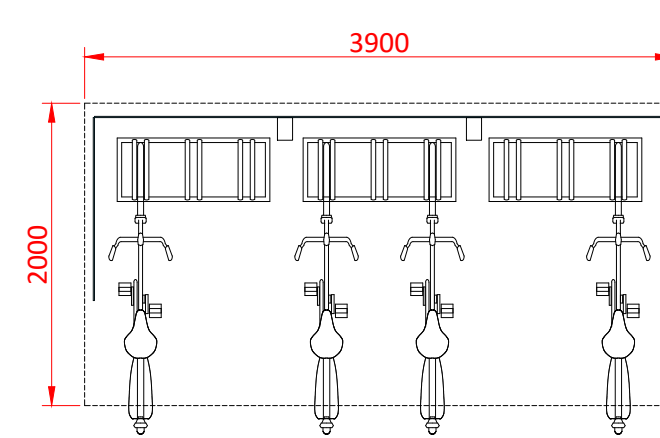

PROPOSED FLOOR PLAN
SCALE 1:50

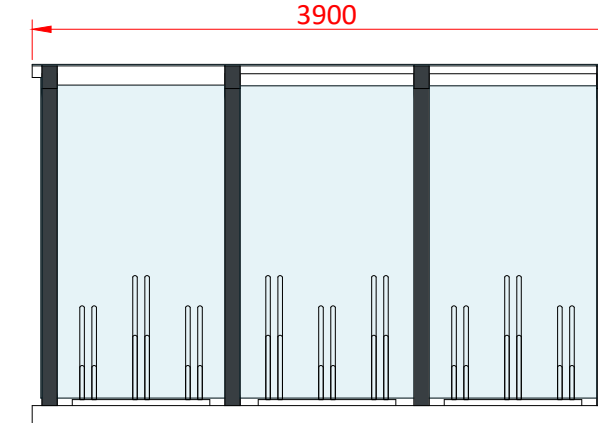

FRONT ELEVATION
SCALE 1:50

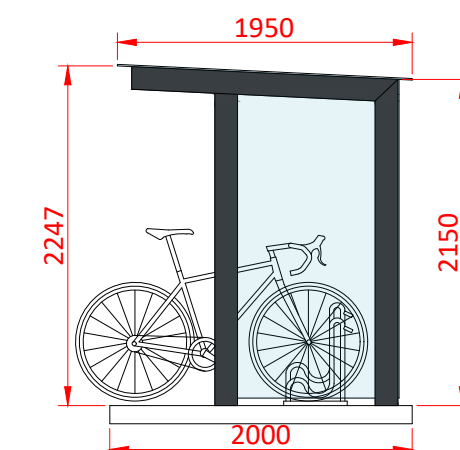


SIDE ELEVATION
SCALE 1:50



TYPICAL IMAGE
NOT TO SCALE

PROPOSED PLANS, ELEVATIONS AND SECTION OF CYCLE SHELTER
SCALE 1:50

MATERIALS
FRAME: ALUMINIUM STANDS PROVIDED WITH A COATING IN RAL 7016
WALLS: TRANSPARENT TOUGHENED GLASS, 8mm THICK.
ROOF: SEMI TRANSPARENT LAYER OF TOUGHENED GLASS 10mm
CYCLE FRAME: GALVANISED SPACE SAVING CYCLE STAND

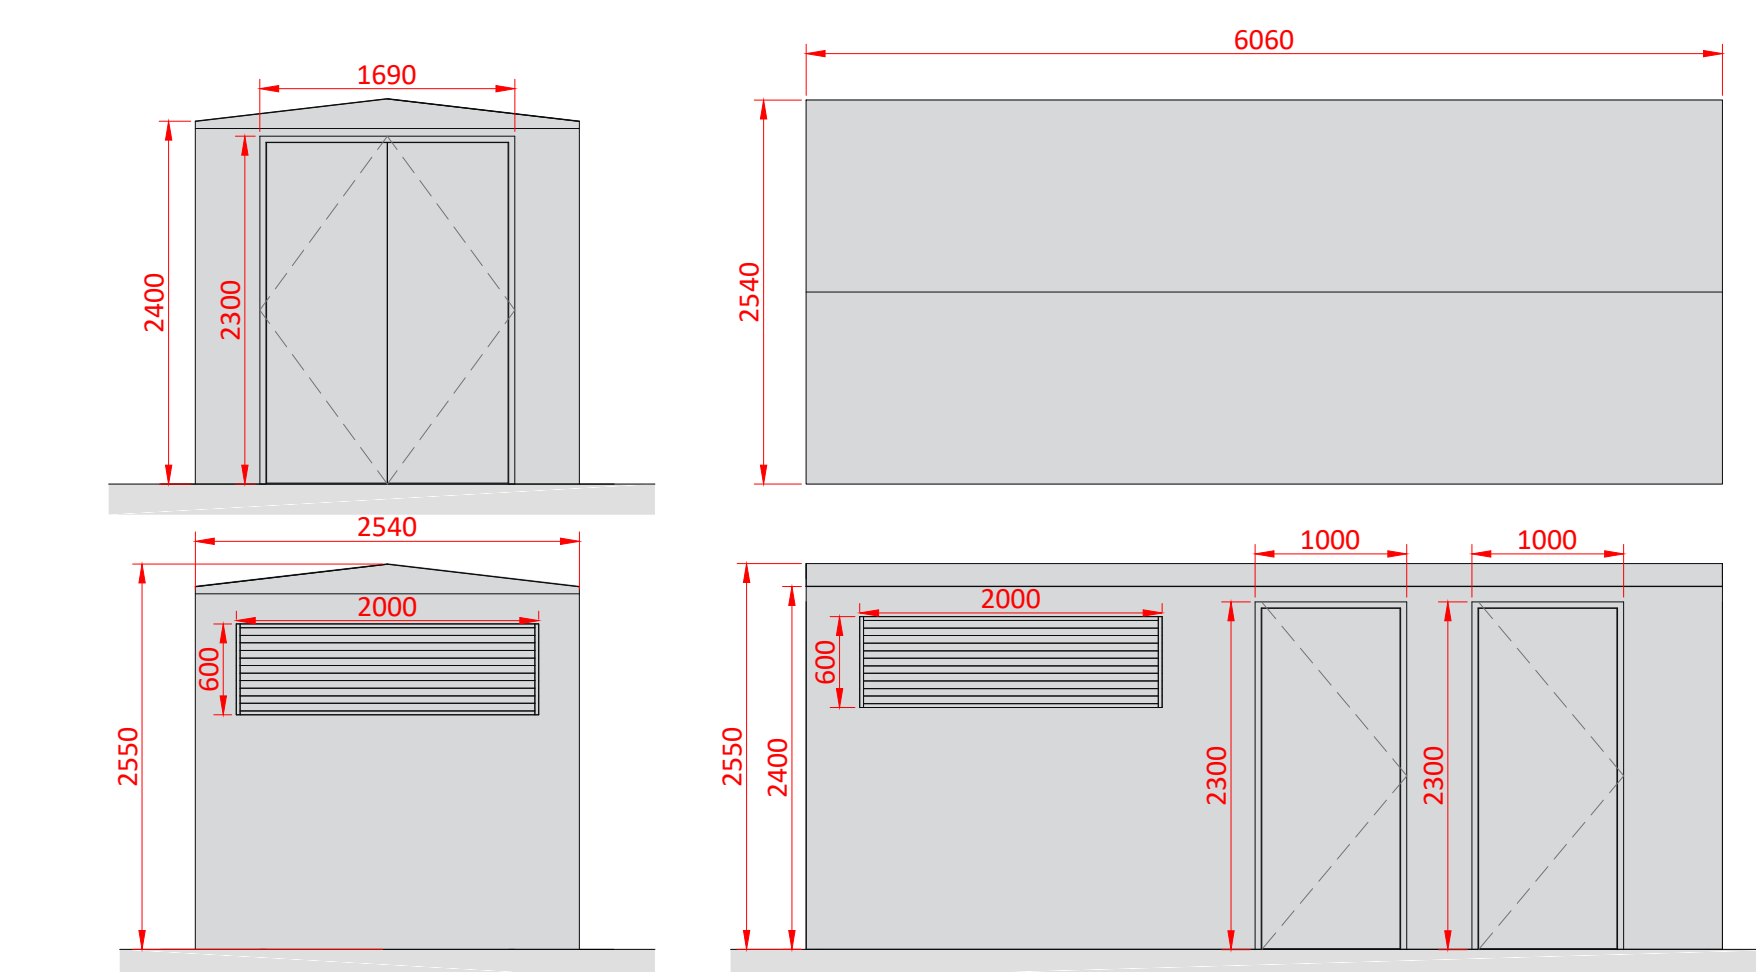

SUB STATION ROOF PLAN, FLOOR PLAN & ELEVATIONS
SCALE 1:50

MATERIALS OF PROPOSED SUB STATION
EXTERNAL WALLS: GLASS REINFORCED PLASTIC COLOUR - GREEN
DOORS: POLYESTER POWDER COATED STEEL DOORS COLOUR - GREEN
ROOF: GLASS REINFORCED PLASTIC COLOUR - GREEN

Scale for planning purposes only
ashton smith to be notified of discrepancies in figured dimensions
Contractors must check all dimensions from site
This drawing is to be used solely for information as entitled
For other information refer to the latest revision of any cross referenced drawing



- NOTES:
- WASTE STORAGE AREA
 - CYCLE SHELTER
 - SMOKING SHELTER
 - WINTER MODULE

REV	DATE	DESCRIPTION	DRAWN BY	CHECK BY
P2	27/02/2023	PLAN ALTERED TO REFLECT LATEST TEST FIT	LF	KN
P1	30/01/2023	INITIAL ISSUE	LF	KN

PROJECT TITLE			
VAN STORAGE AREA FARADAY ROAD, KNOWSLEY			
DRAWING TITLE			
PROPOSED ANCILLARY STRUCTURES			
RIBA STAGE	STATUS	DRAWN BY	CHECKED BY
N/A	PLANNING	LF	KN
SHEET	SCALE	DATE	REVISION
A1	VARIES@A1	24/01/2023	P2
DRAWING NO.			
23013 - ASA - 00 - EX - SI - D - A - P06_ (S2 - P2)			

CLIENT

network
space

AshtonSmith
Beyond Design

Ashton Smith, Belvedere House, 2 Victoria Avenue, Harrogate, North Yorkshire, HG1 1EL
Tel: 01423 522882 Fax: 01423 565104
www.ashtonsmith.co.uk