



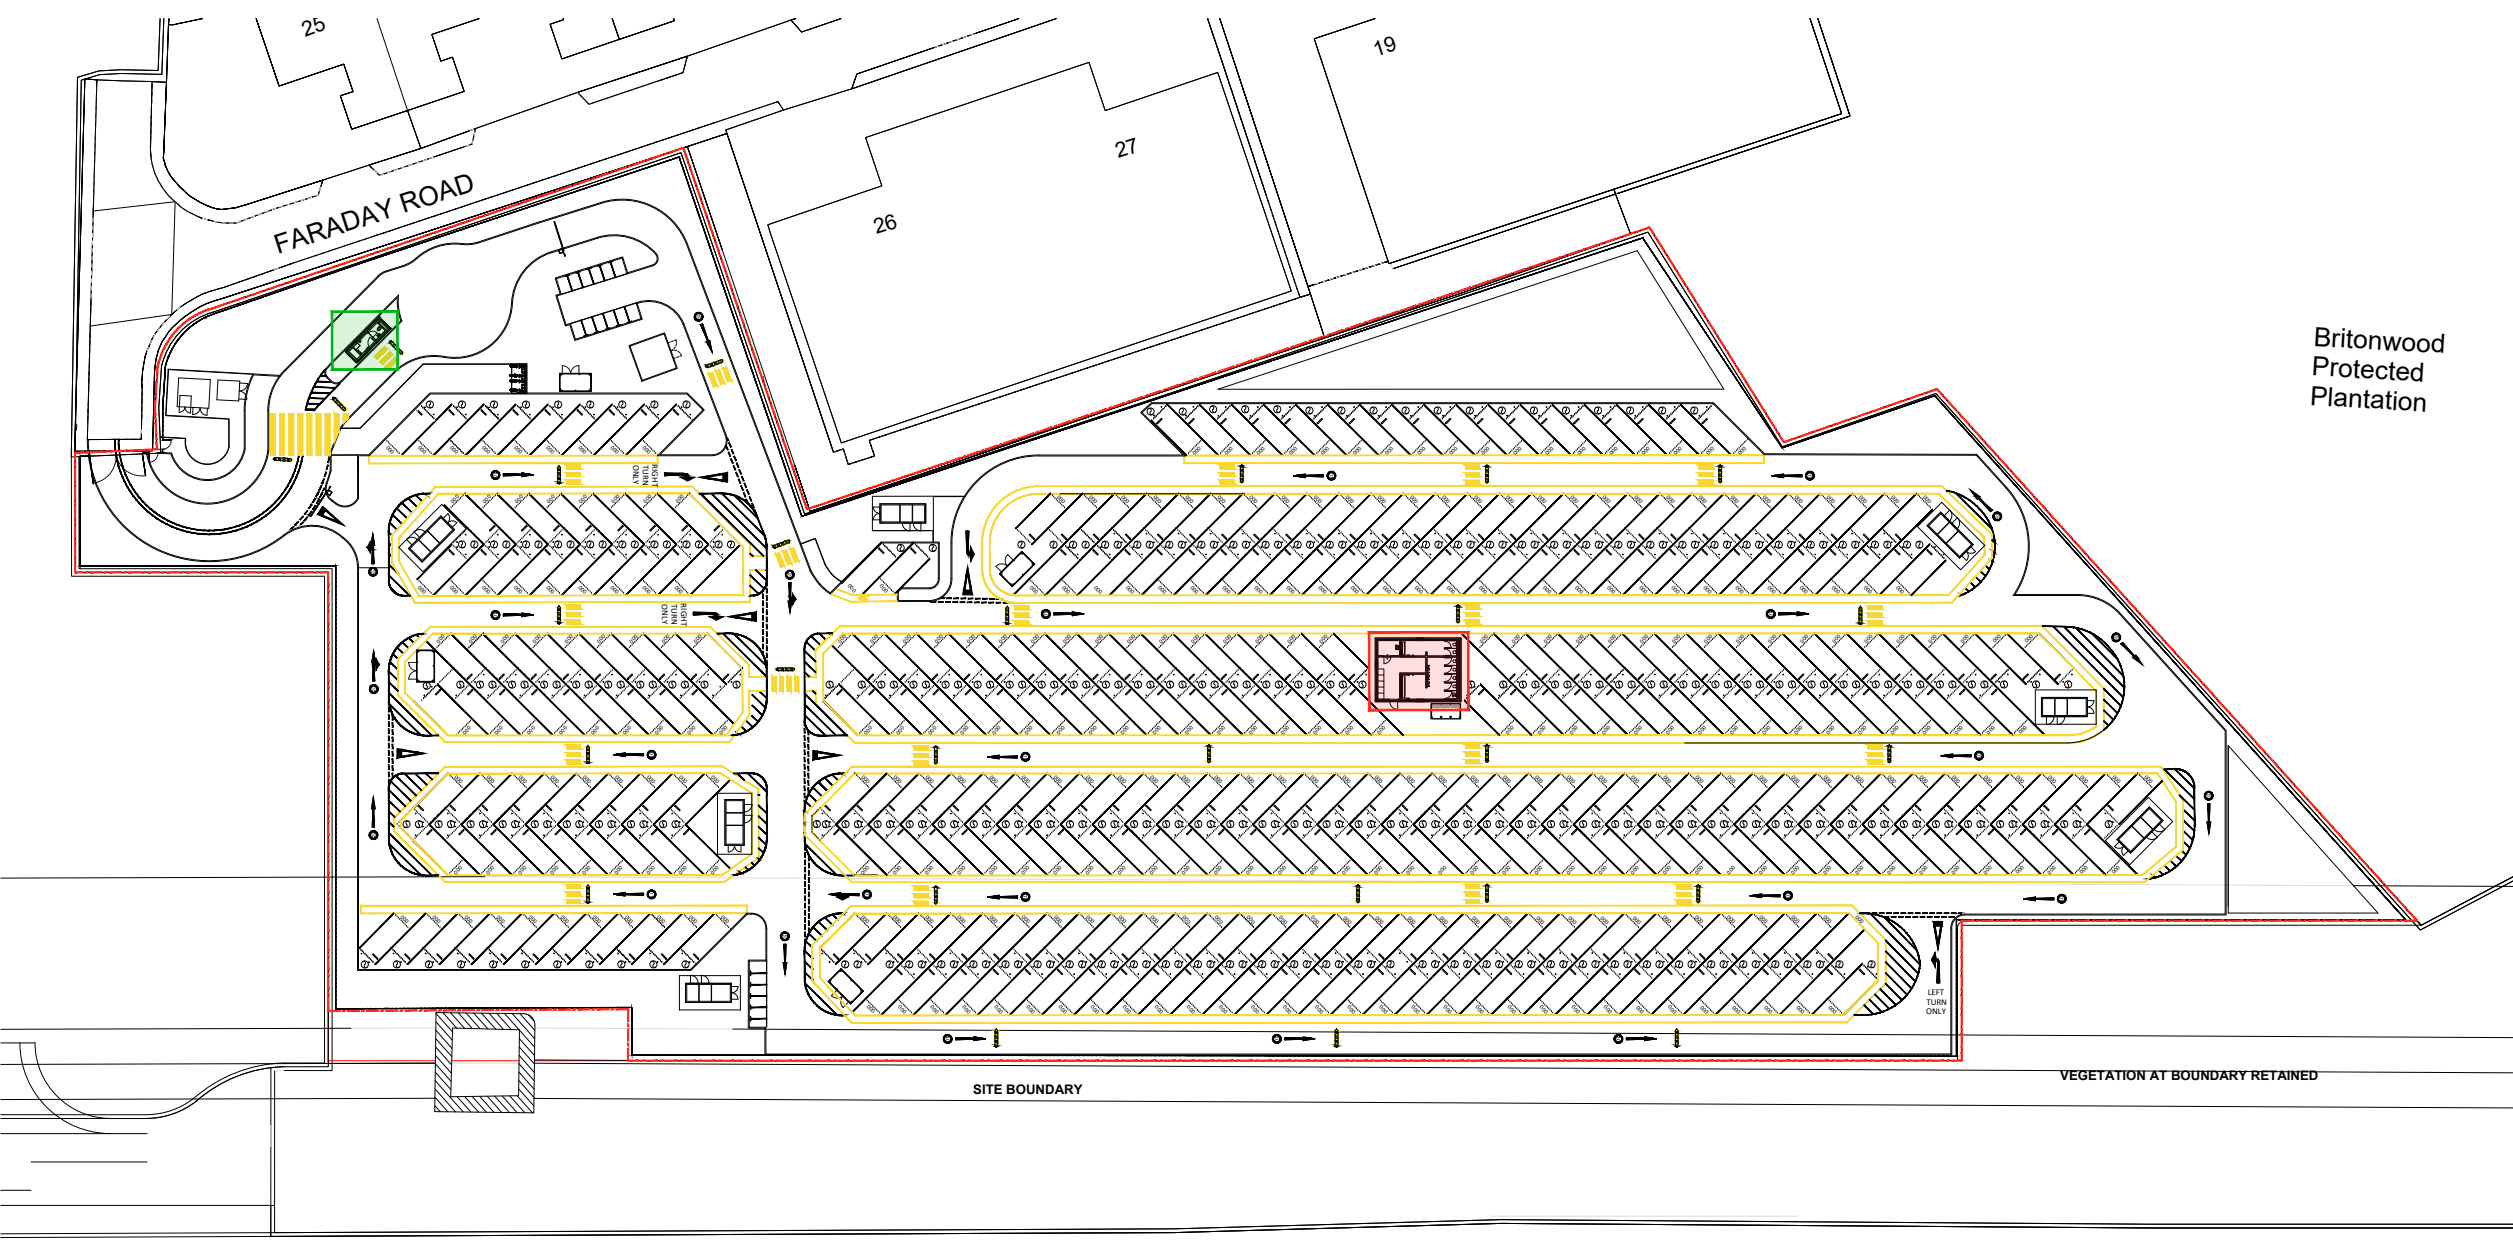

PROPOSED SITE PLAN
1:1000

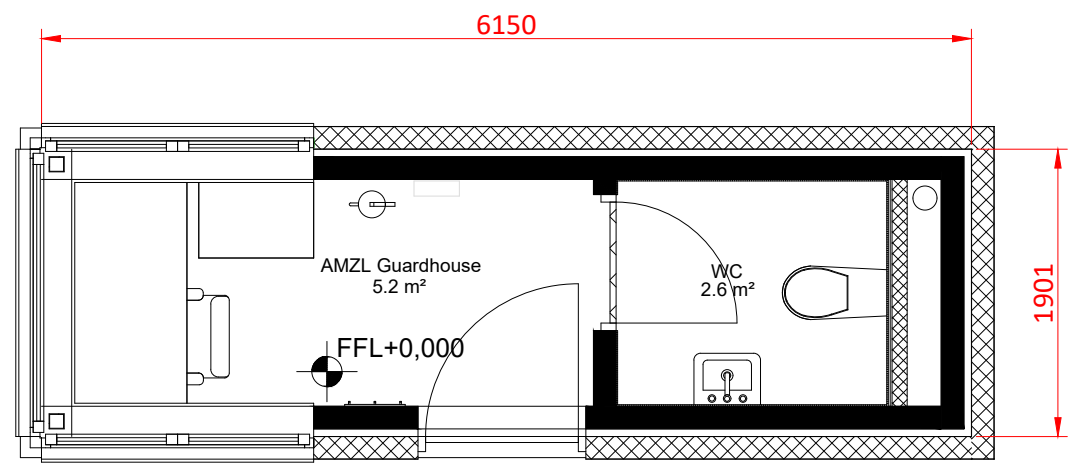

GUARD HOUSE PLAN
SCALE 1:50


GUARD HUT MATERIALS

EXTERNAL WALL
METAL FACED INSULATED COMPOSITE FLAT PANEL
COLOUR - RAL 7004 SIGNAL GREY


ROOF
CONCRETE WITH INSULATION ON A SLOPE. WITH
DOUBLE PLY ROOF MEMBRANE FINISH.
POLYESTER POWDER COATED ALUMINUM ROOF
COPING FLASHING

EXTERNAL DOOR
INSULATED STEEL FACED OUTWARD OPENING
DOOR WITH MORTICE LOCK AND LEVER HANDLE
COLOUR - MERLIN GREY RAL. 1804005



WINDOWS
DOUBLE GLAZED
ALUMINIUM FRAMED
COLOUR - RAL 7016 ANTHRACITE GREY

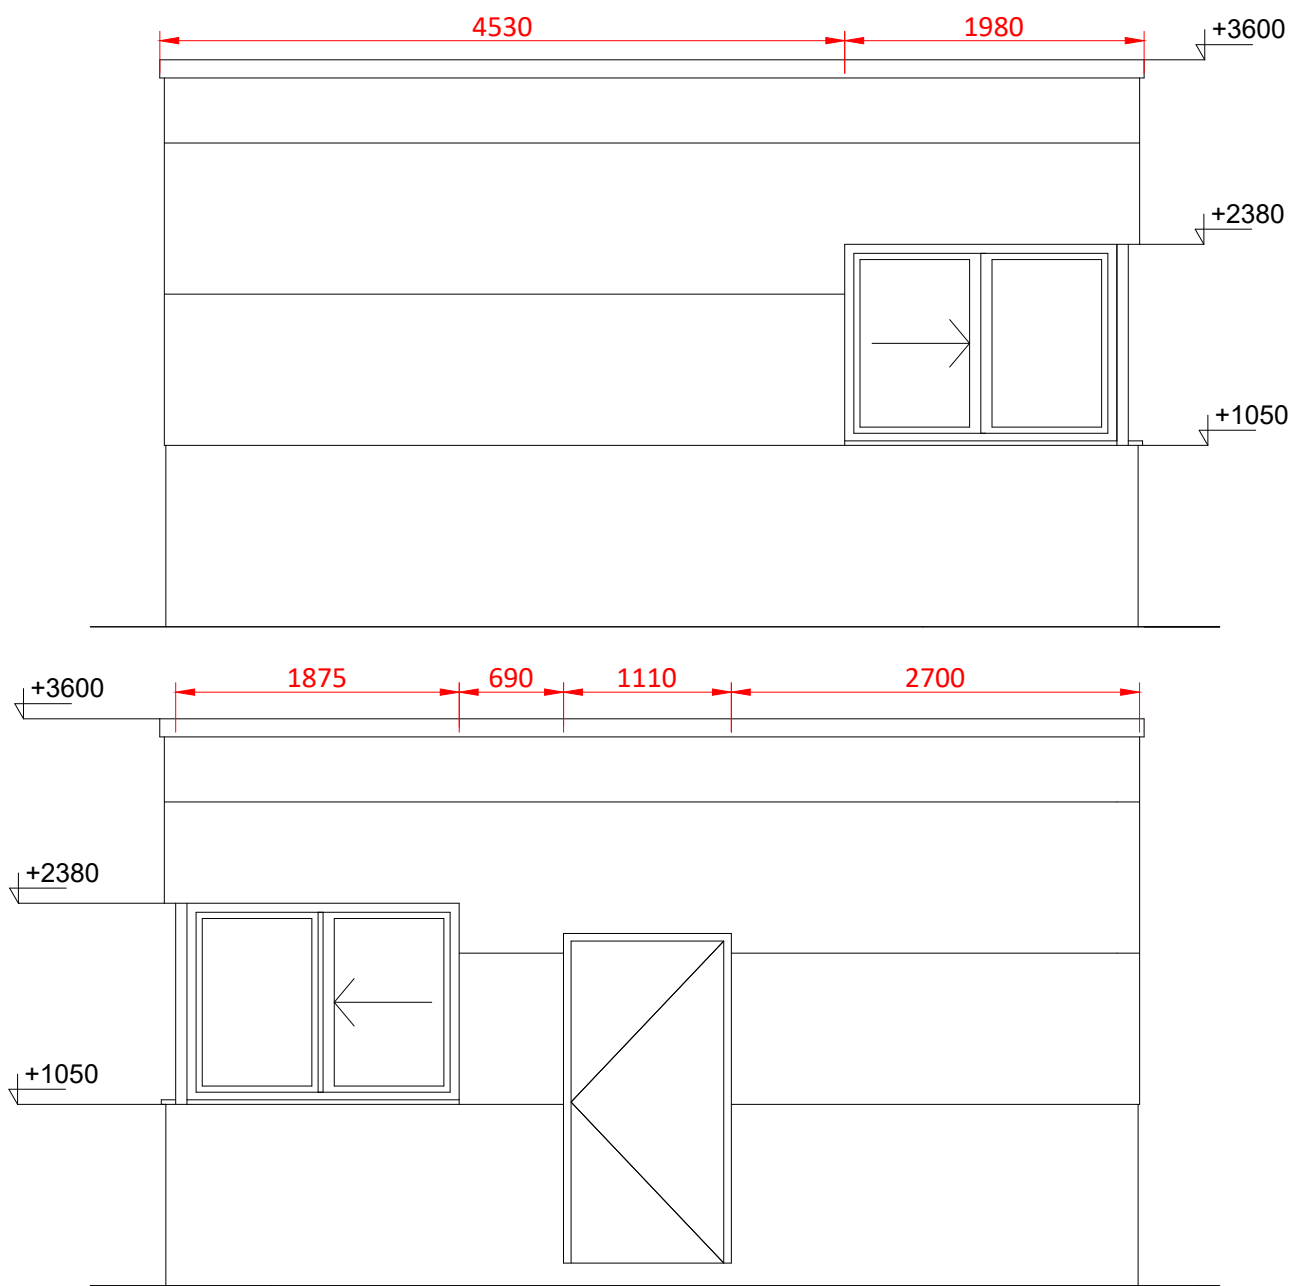



GUARD HOUSE ELEVATIONS
SCALE 1:50

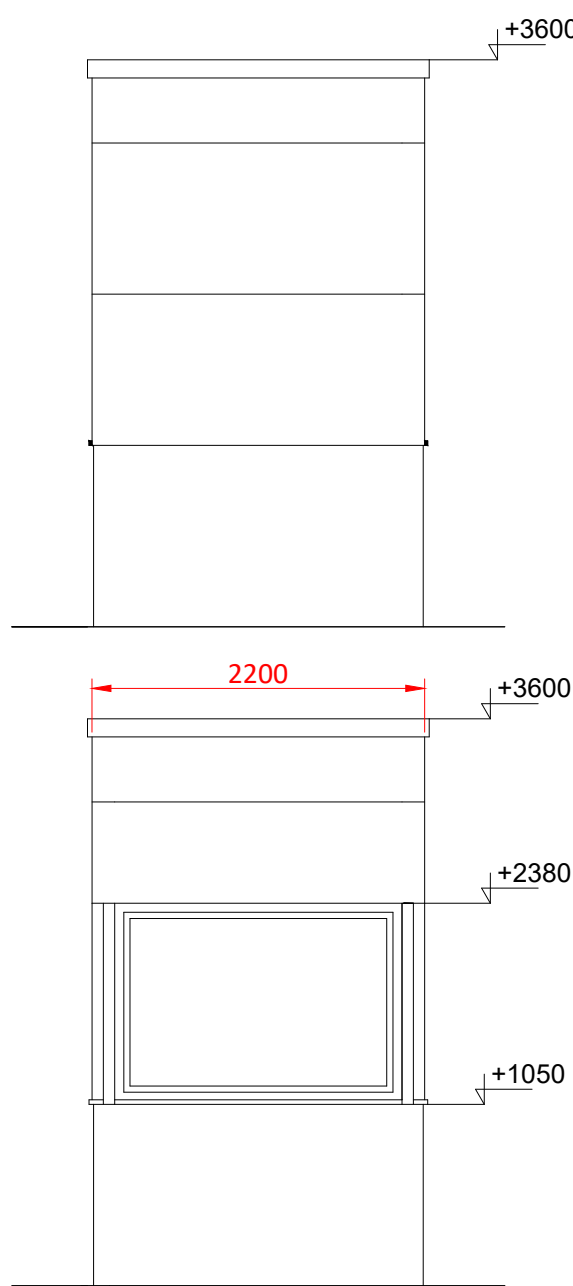

GUARD HOUSE ROOF PLAN
SCALE 1:50

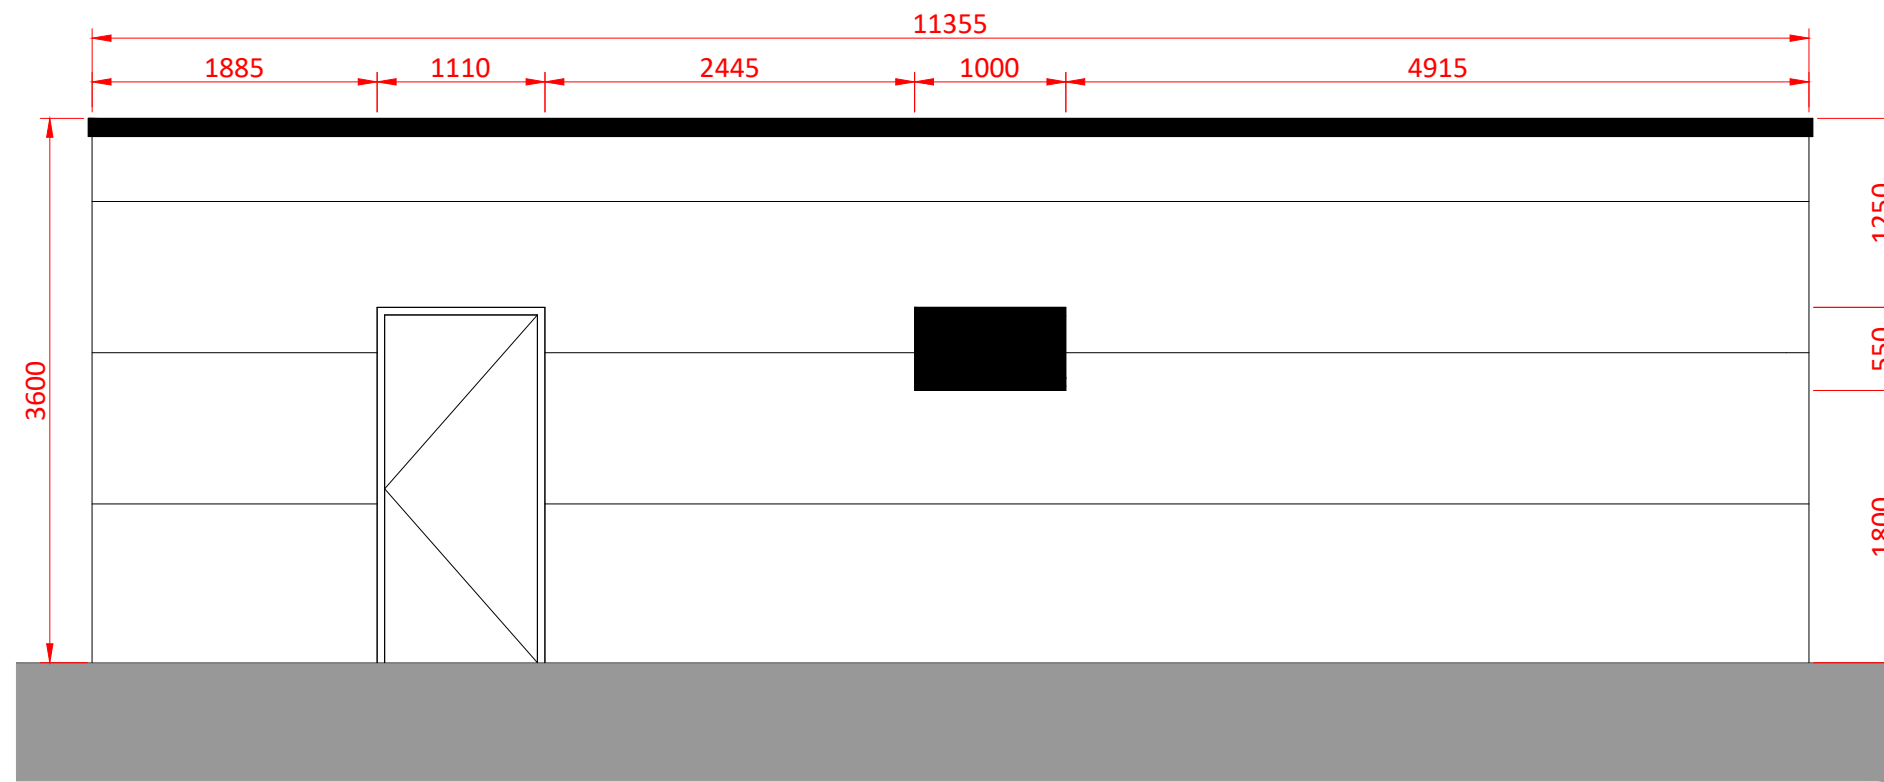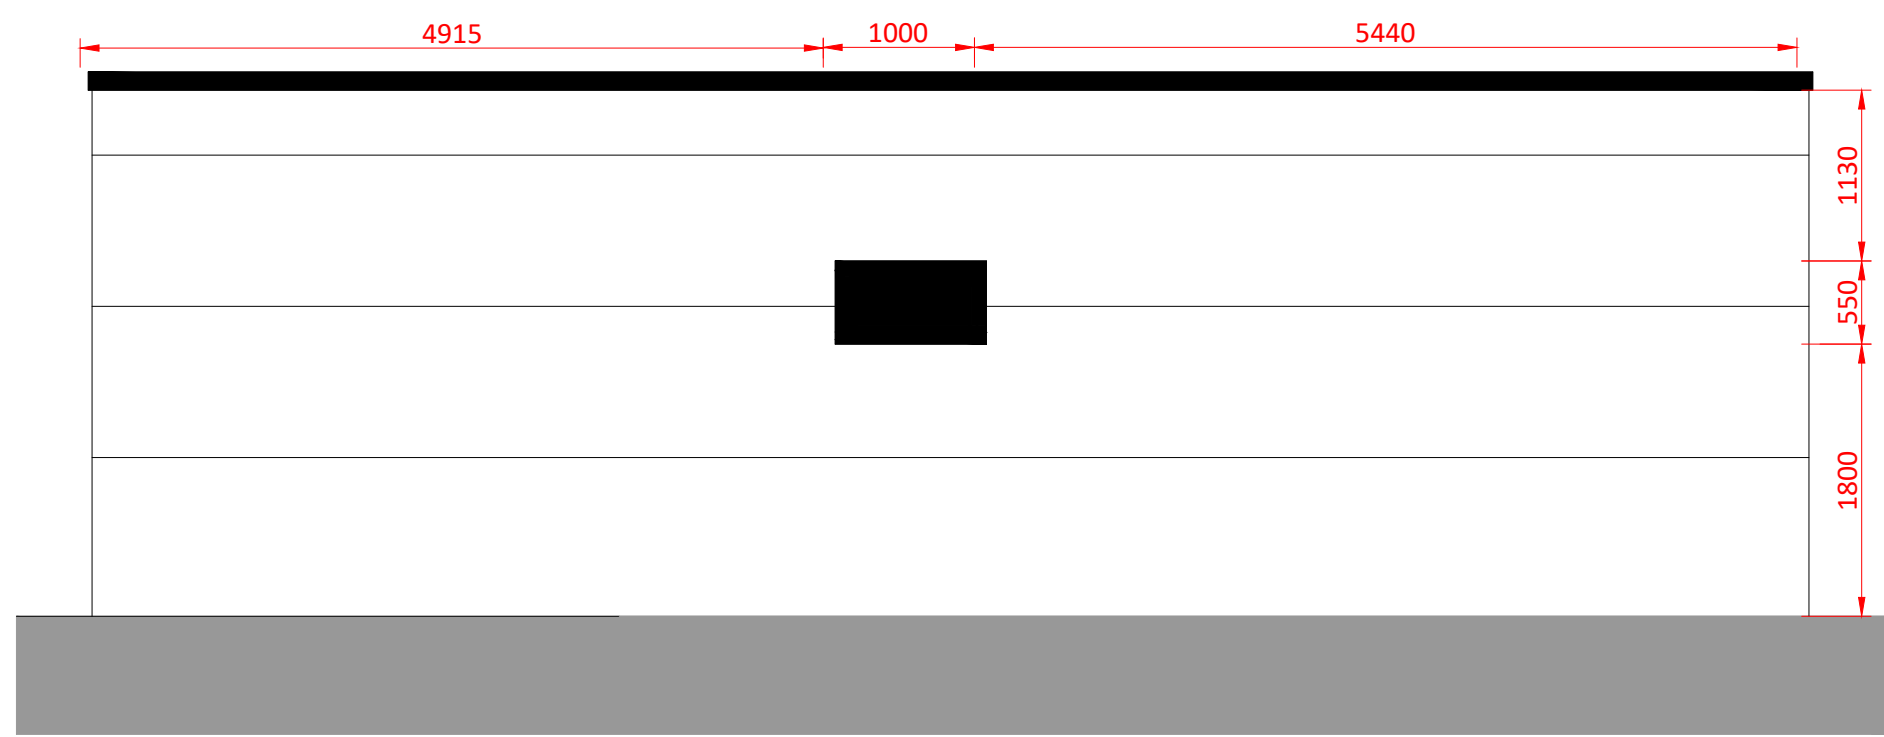

ELEVATIONS OF PROPOSED WELFARE BLOCK
SCALE 1:50

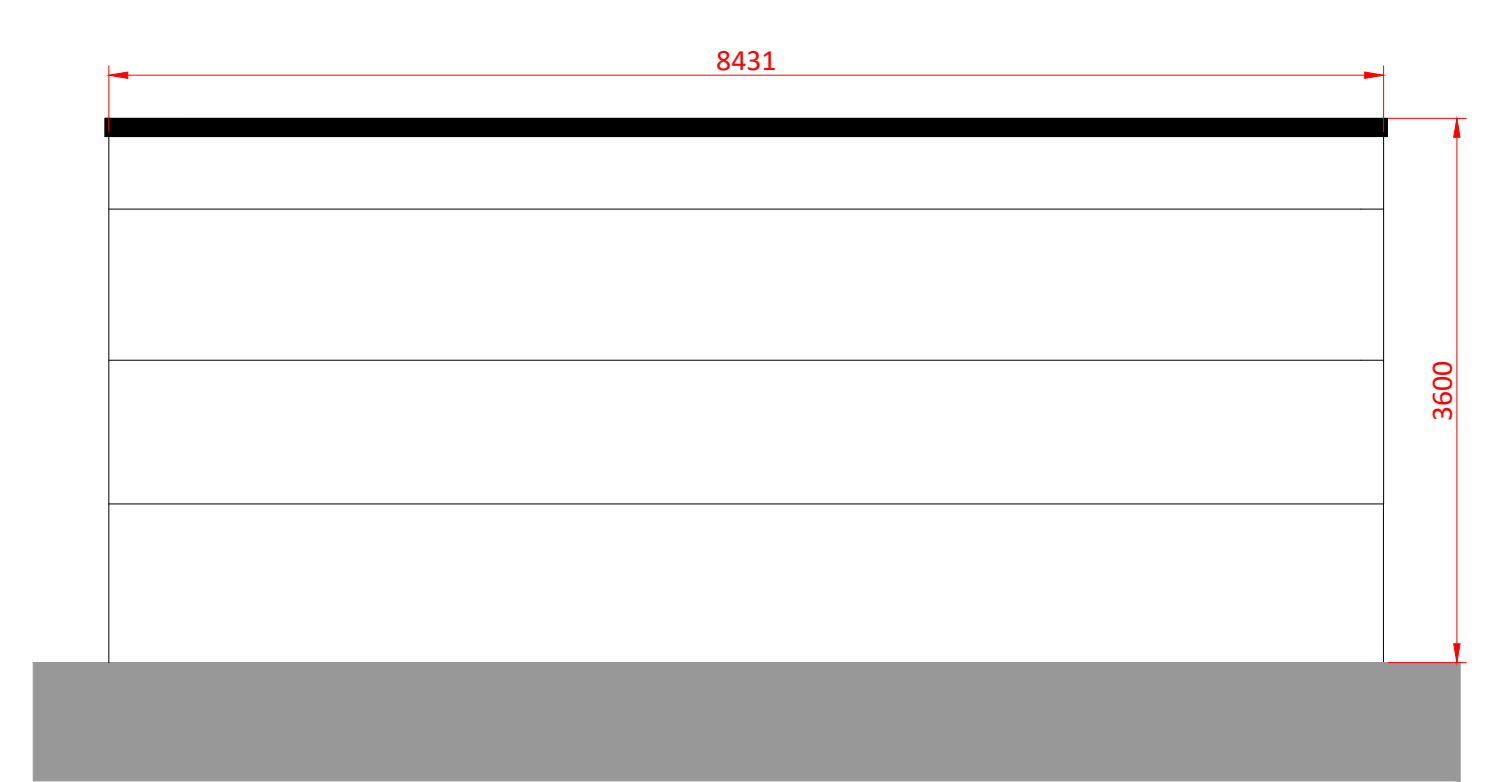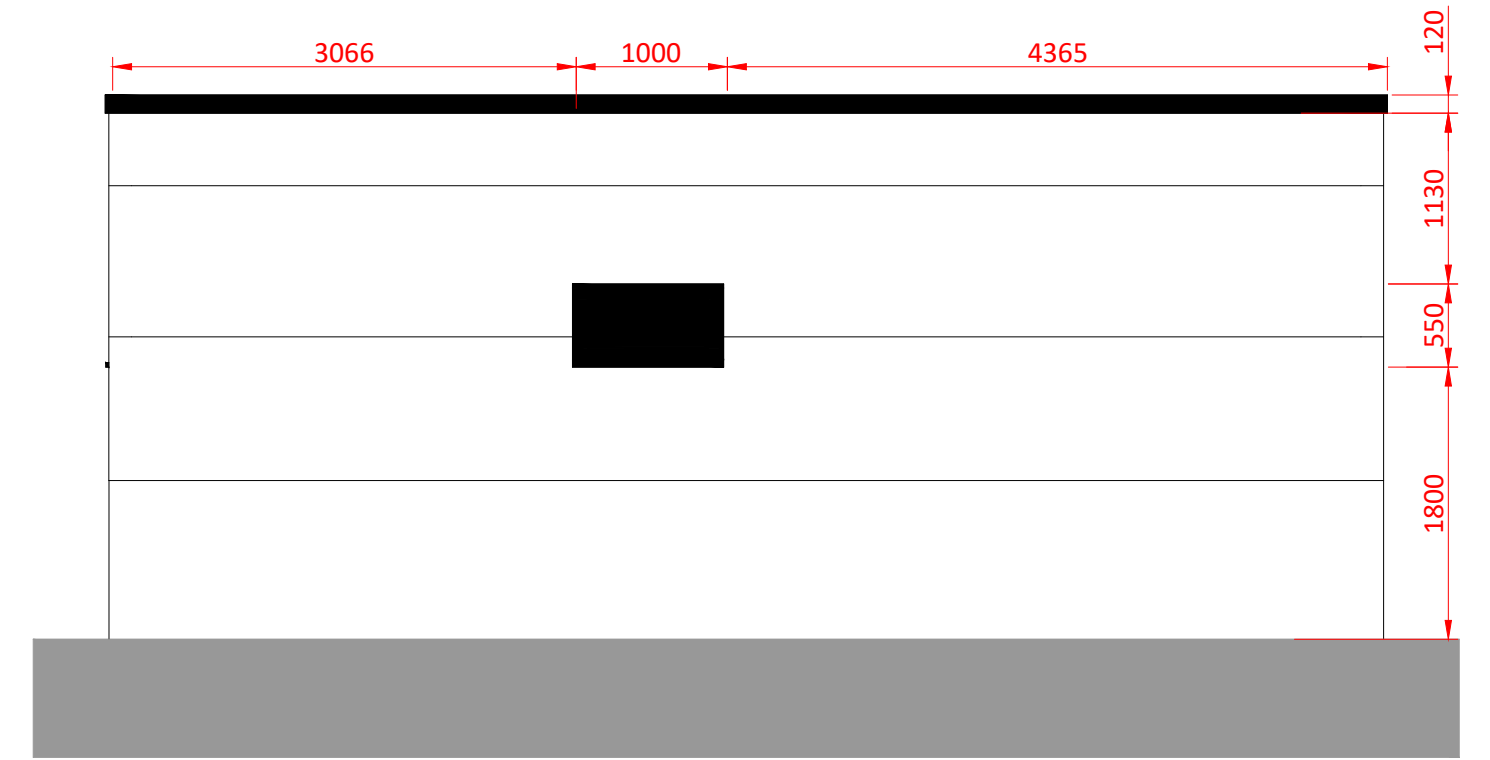


WELFARE BLOCK MATERIALS

EXTERNAL WALL
METAL FACED INSULATED COMPOSITE FLAT PANEL
COLOUR - RAL 7004 SIGNAL GREY


ROOF
CONCRETE WITH INSULATION ON A SLOPE. WITH
DOUBLE PLY ROOF MEMBRANE FINISH.
POLYESTER POWDER COATED ALUMINUM ROOF
COPING FLASHING

EXTERNAL DOOR
INSULATED STEEL FACED OUTWARD OPENING
DOOR WITH MORTICE LOCK AND LEVER HANDLE
COLOUR - MERLIN GREY RAL. 1804005

WINDOWS
DOUBLE GLAZED
ALUMINIUM FRAMED
COLOUR - RAL 7016 ANTHRACITE GREY

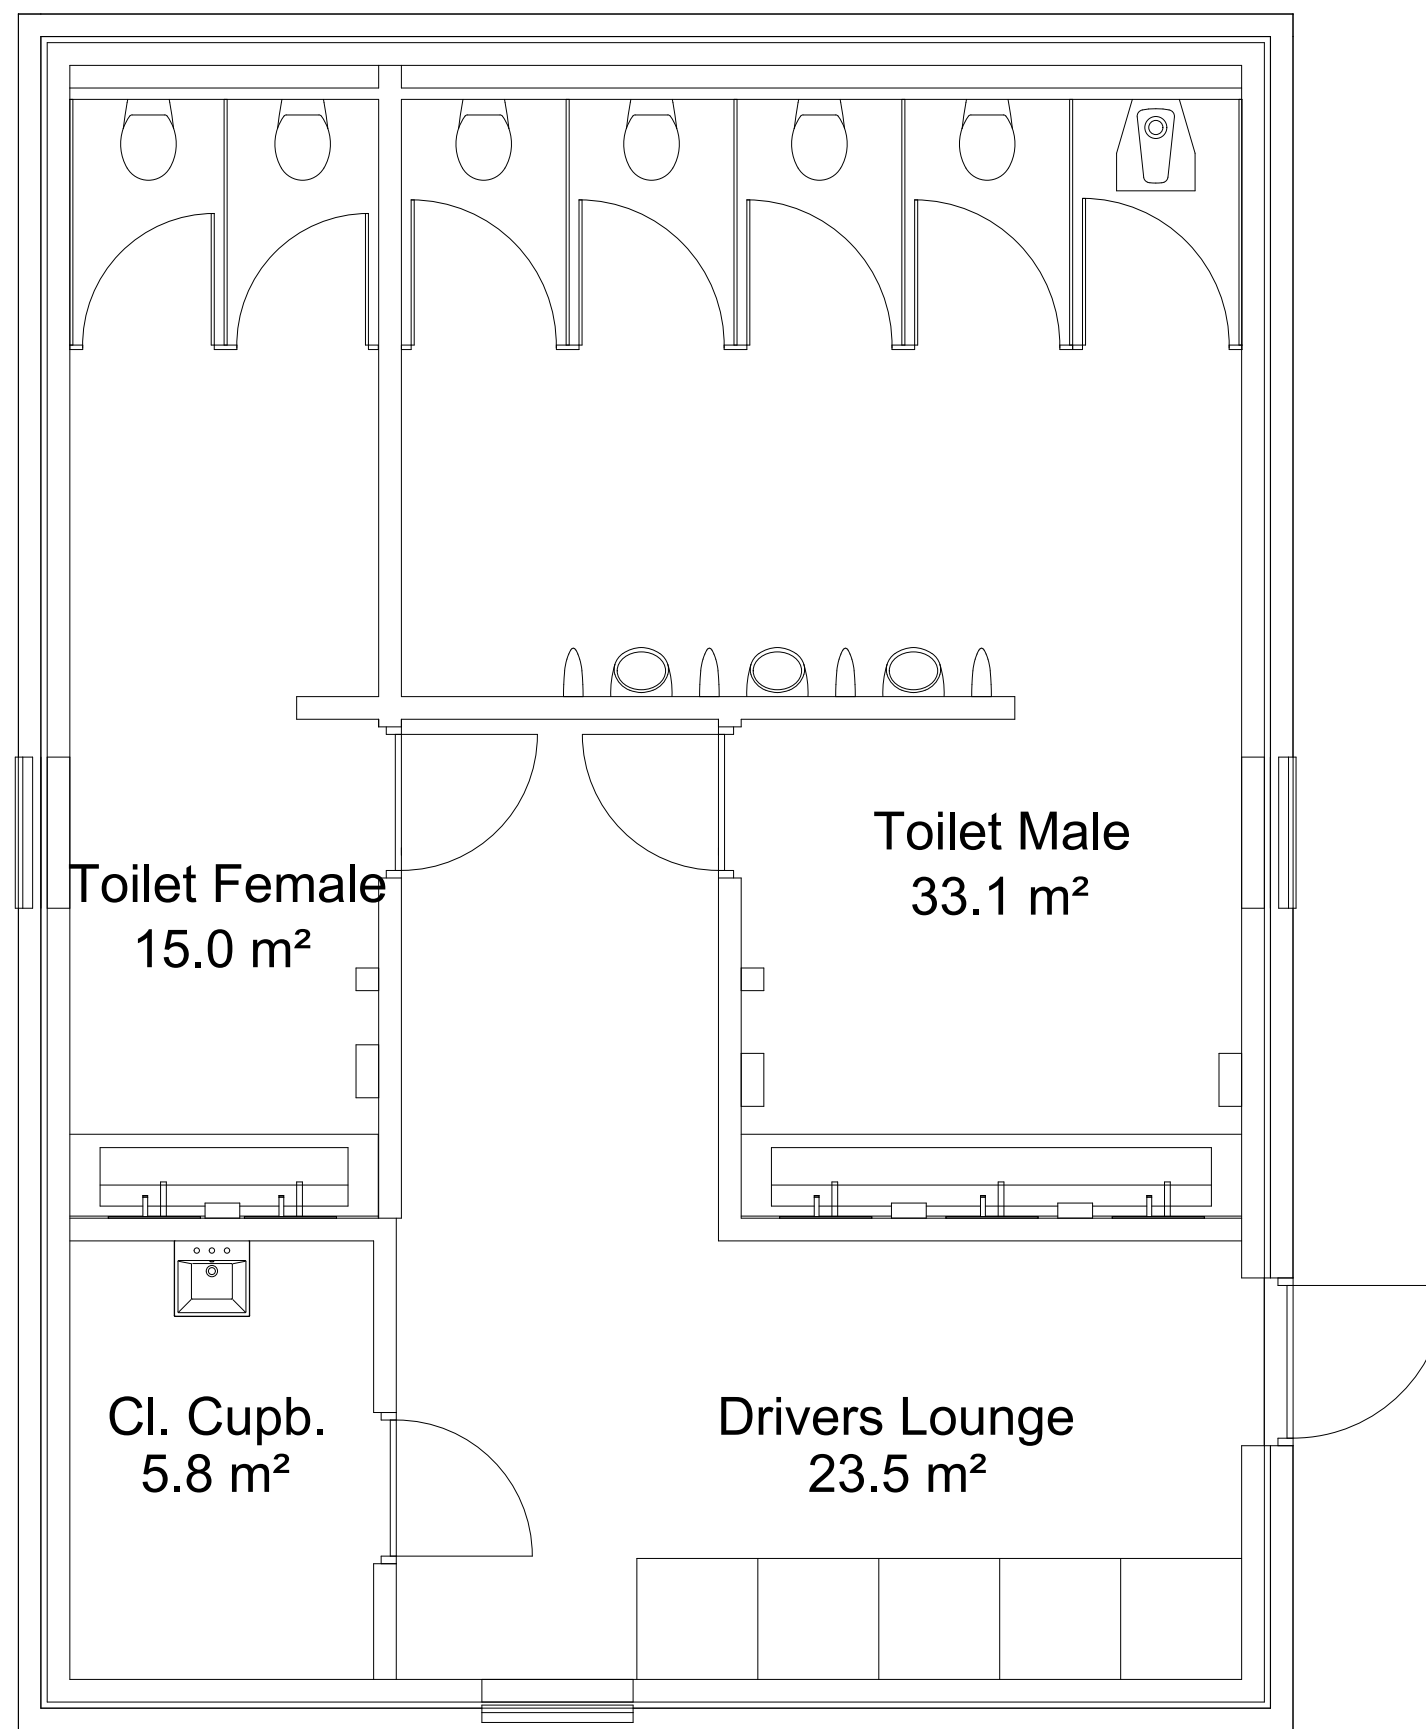


PLAN OF PROPOSED WELFARE BLOCK
SCALE 1:50

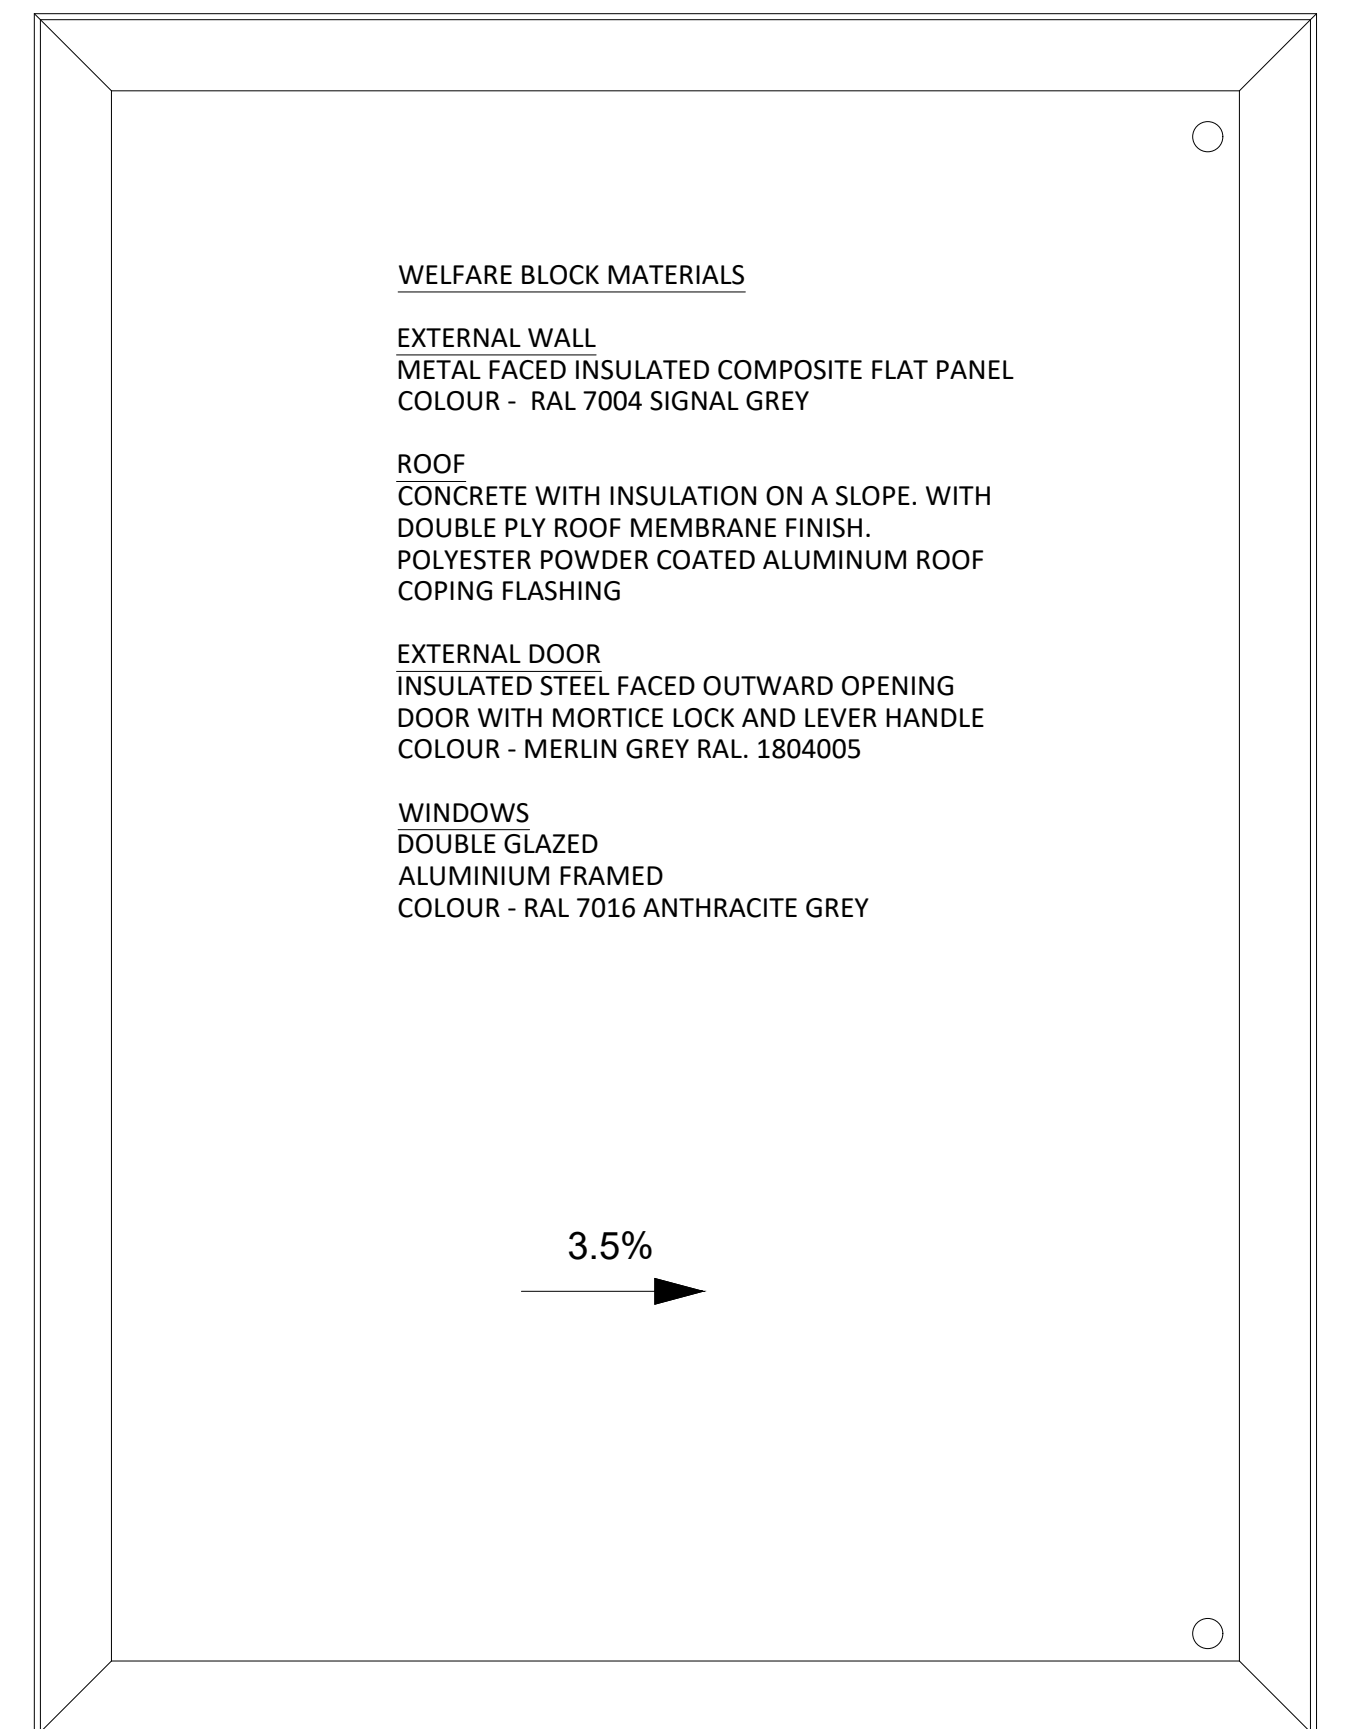

ROOF PLAN OF PROPOSED WELFARE BLOCK
SCALE 1:50

Scale for planning purposes only
ashton smith to be notified of discrepancies in figured dimensions
Contractors must check all dimensions from site
This drawing is copyright and is for use on this site only
This drawing is to be used solely for information as entitled
For other information refer to the latest revision of any cross referenced drawing

- NOTES:
- WELFARE BLOCK
 - GUARD HUT

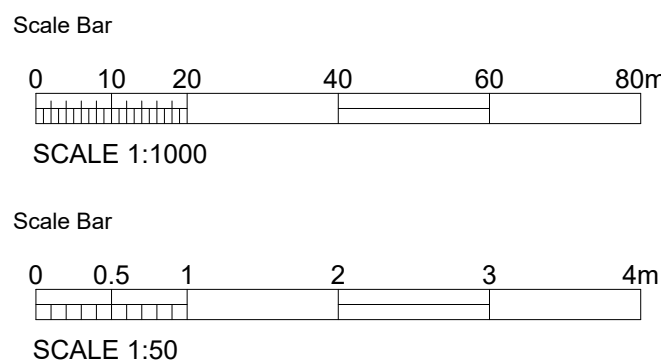

P2	27/02/2023	PLAN ALTERED TO REFLECT LATEST TEST FIT	LF	KN
P1	30/01/2023	INITIAL ISSUE	LF	KN
REV	DATE	DESCRIPTION	DRAWN BY	CHECK BY
REVISIONS				

PROJECT TITLE VAN STORAGE AREA FARADAY ROAD, KNOWSLEY				
DRAWING TITLE PROPOSED WELFARE BLOCK & GUARD HUT				
RIBA STAGE N/A	STATUS PLANNING	DRAWN BY LF	CHECKED BY KN	
SHEET A1	SCALE VARIES@A1	DATE 24/01/2023	SUITABILITY S2	REVISION P2
DRAWING NO. 23013 - ASA - 00 - EX-SI - D - A - P07 _ (S2 - P2)				

CLIENT

Ashton Smith, Belvedere House, 2 Victoria Avenue, Harrogate, North Yorkshire, HG1 1EL
Tel: 01423 522882 Fax: 01423 565104
www.ashtonsmith.co.uk