

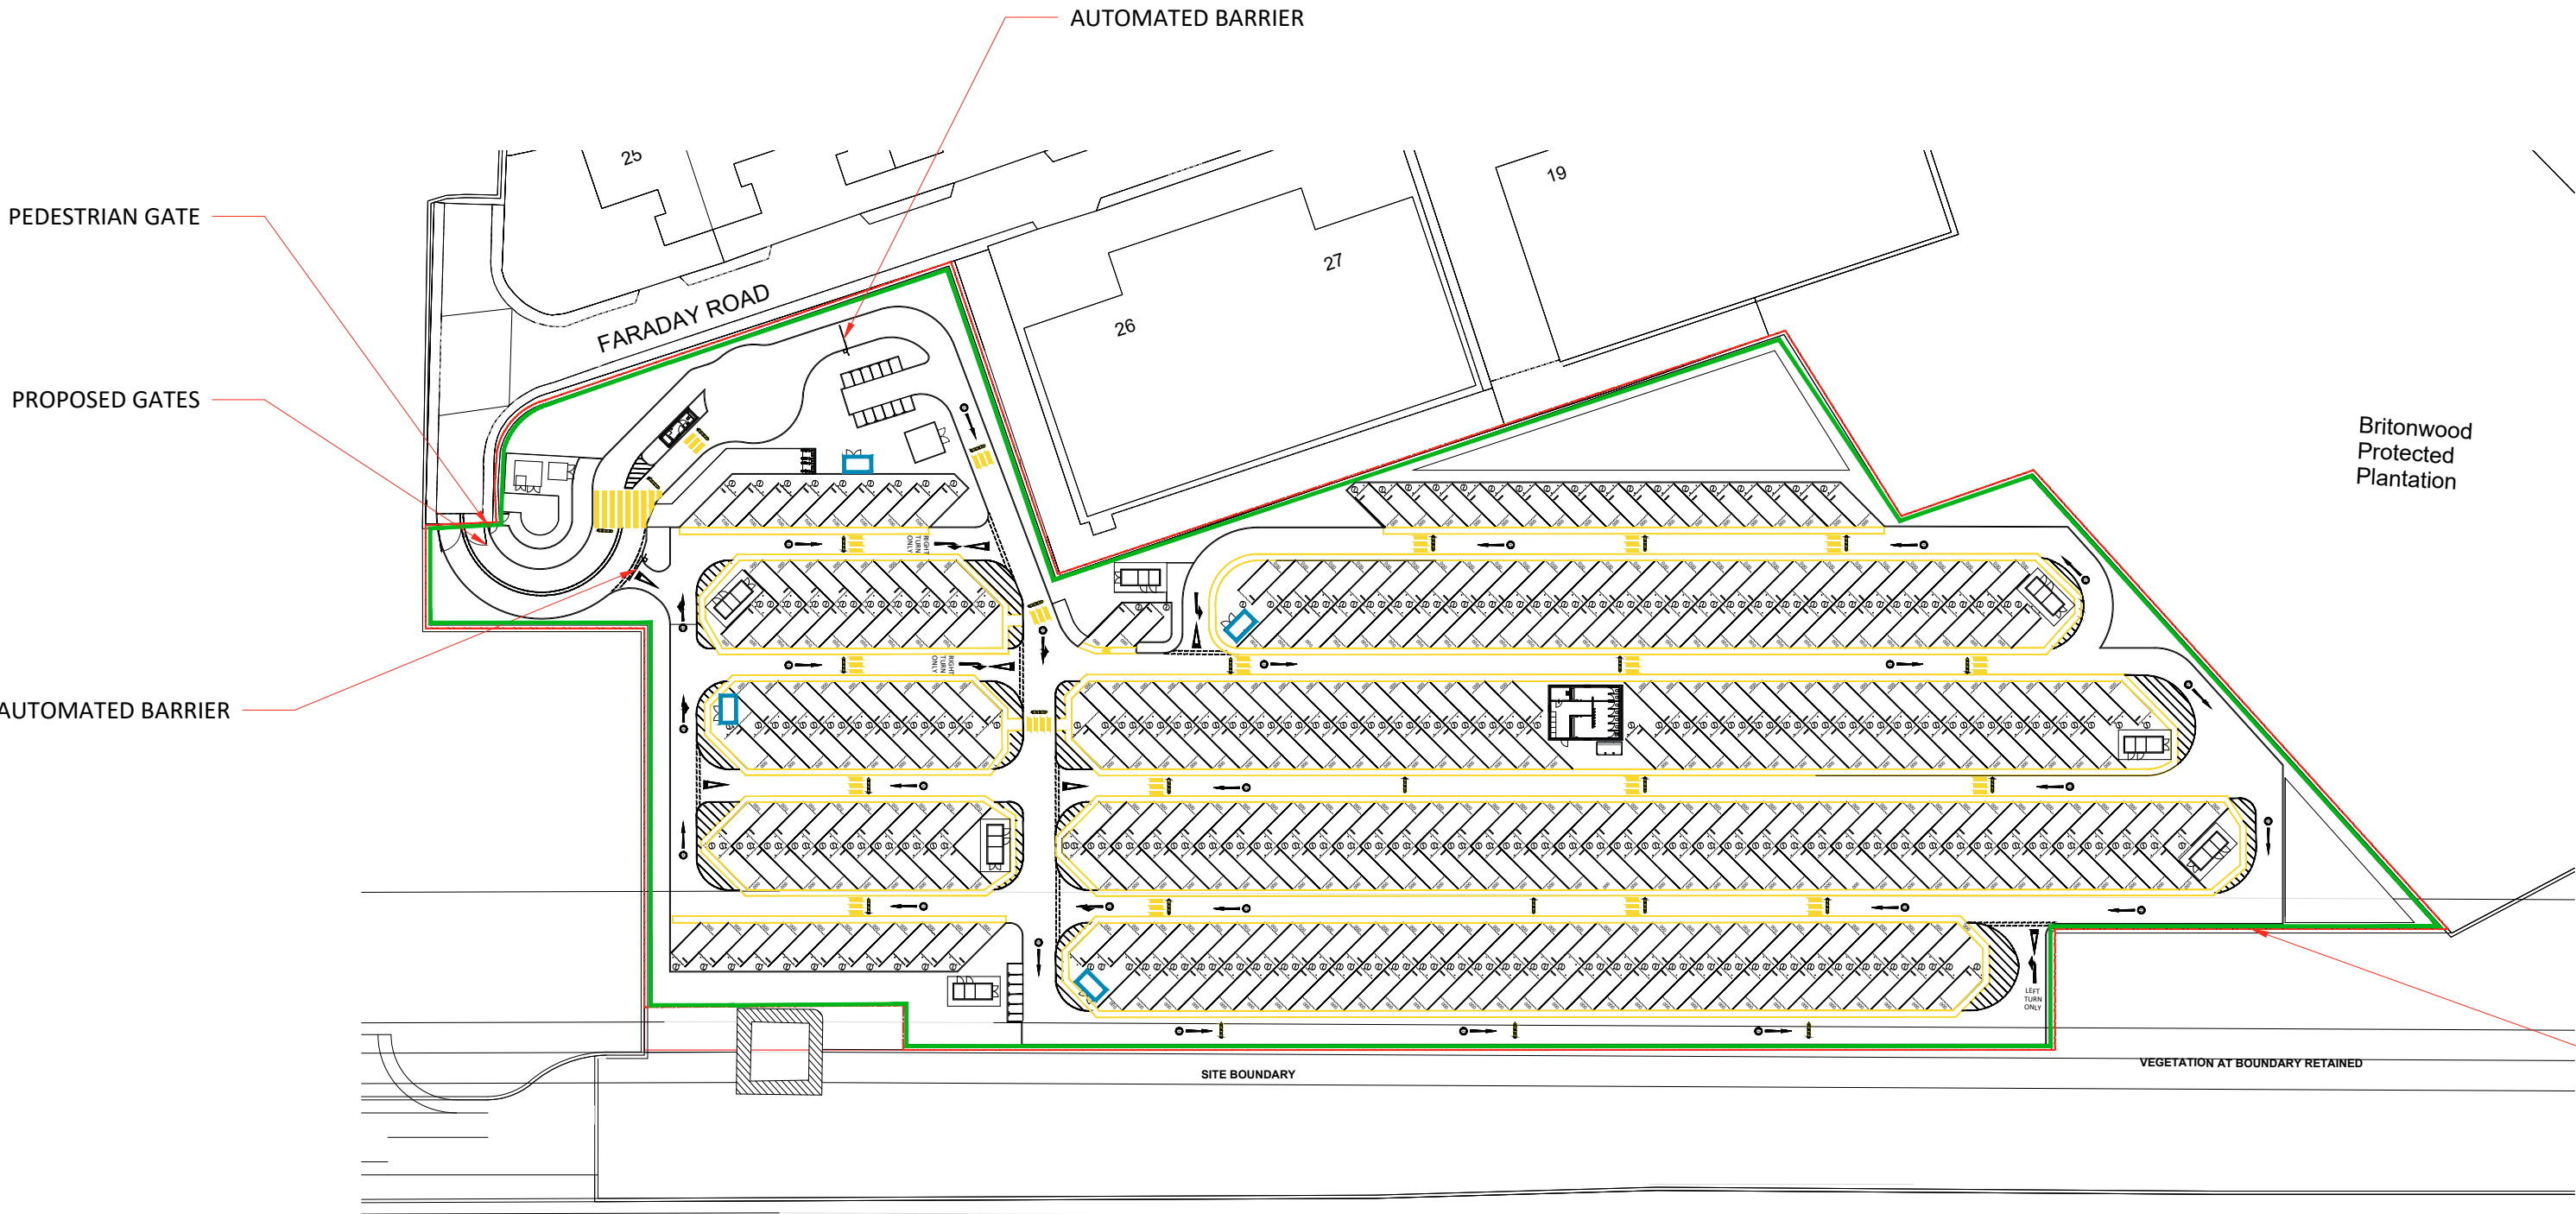
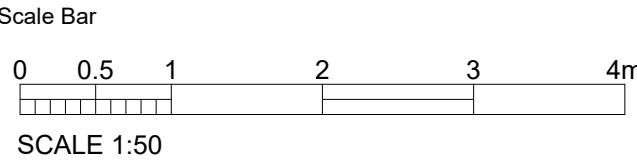
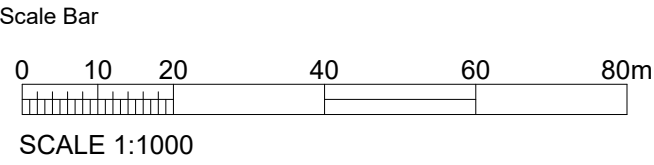


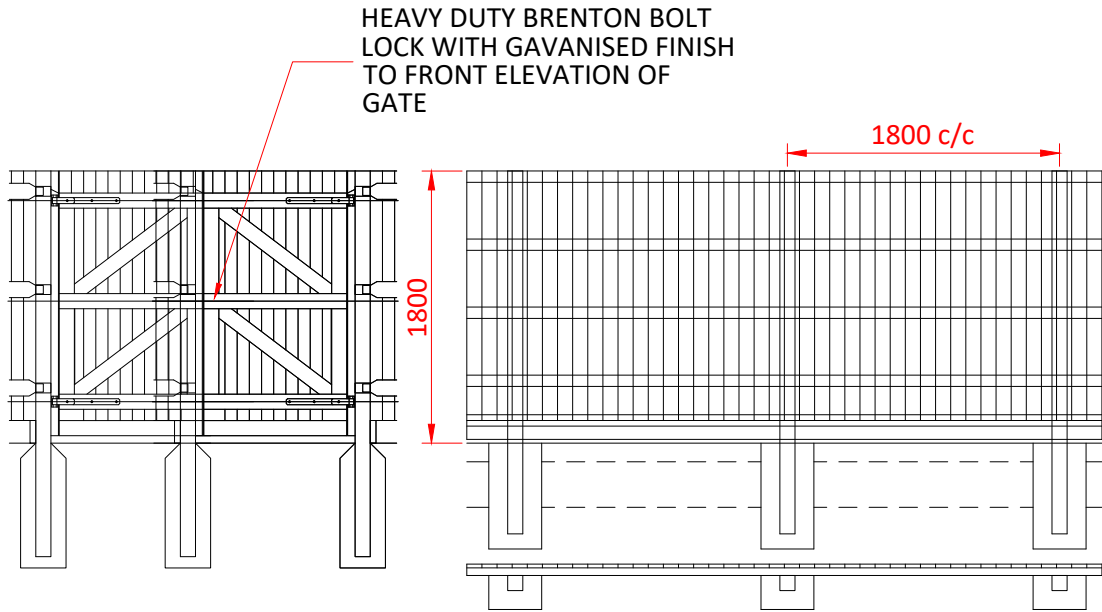

PROPOSED SITE PLAN
1:1000

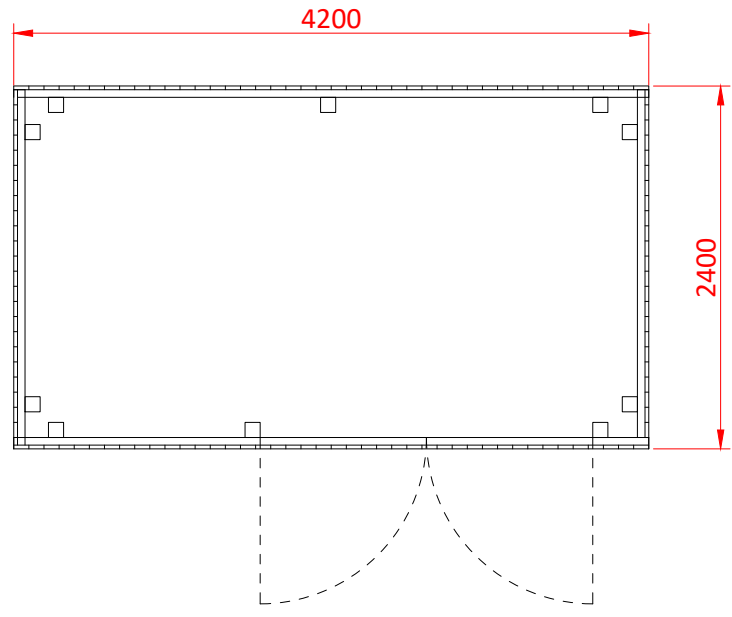

- 25x100mm PRESSURE TREATED TIMBER CLOSE BOARDED
- 50x75mm PRESSURE TREATED TIMBER RAILS @ 450mm c/c
- 100x100x2400mm PRESSURE TREATED TIMBER POSTS @ 1800mm c/c
- 255x125mm PRESSURE TREATED TIMBER GRAVEL BOARD

PLAN, TYPICAL ELEVATION AND SECTION OF 1.8m HIGH TIMBER FENCE AROUND WASTE STORAGE AREA
SCALE 1:50


PROPOSED 2.4m HIGH PALADIN FENCING TO THE PERIMETER

GATE TO SUPPLIER DETAILS

WARNING / SAFETY SIGNAGE TO BE FIXED TO GATE

ACCESS CONTROL BY OTHERS


REFLECTIVE STRIPS

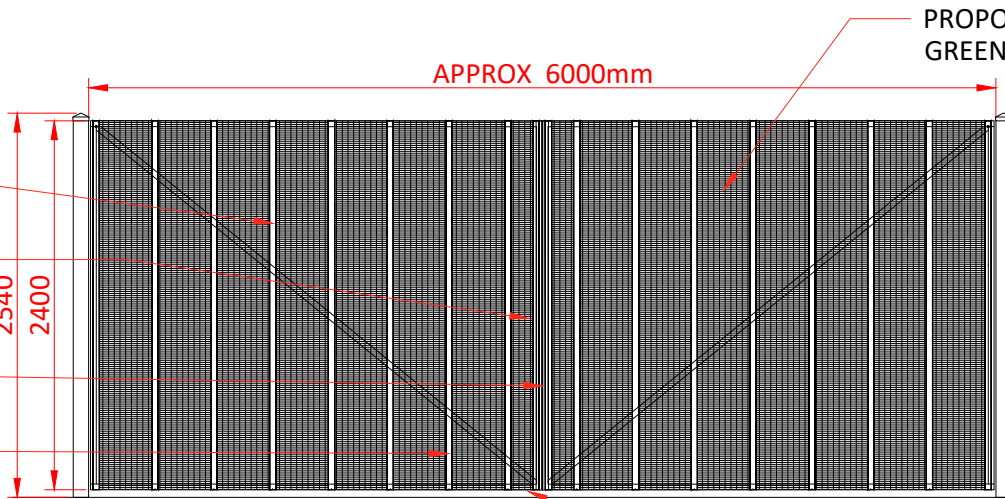

PROPOSED SECURITY GATE
SCALE 1:50

PROPOSED SECURITY GATE - STANDARD GREEN COLOUR

FENCING TO FINISH AT GROUND LEVEL (MAX. 50mm FROM BOTTOM OF THE FENCE TO GROUND AT ANY POINT)

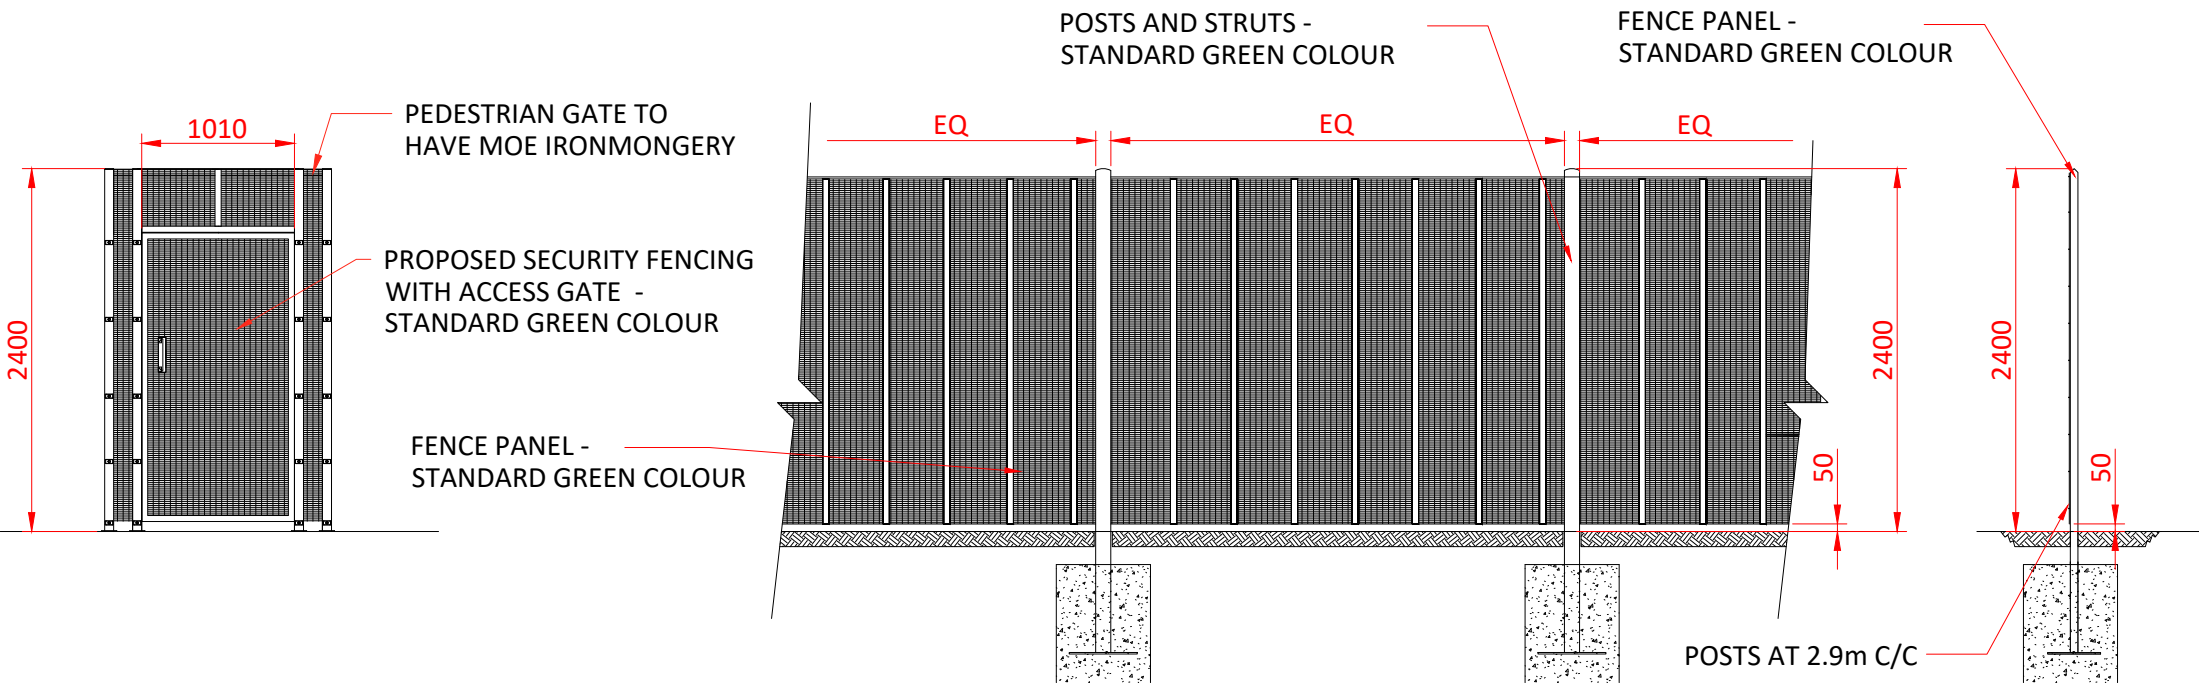


ELEVATION OF PEDESTRIAN GATE
SCALE 1:50

ELEVATION AND SECTION OF 2.4m HIGH PALADIN SECURITY FENCE
SCALE 1:50



TYPICAL IMAGE, HIGH PALADIN SECURITY FENCE

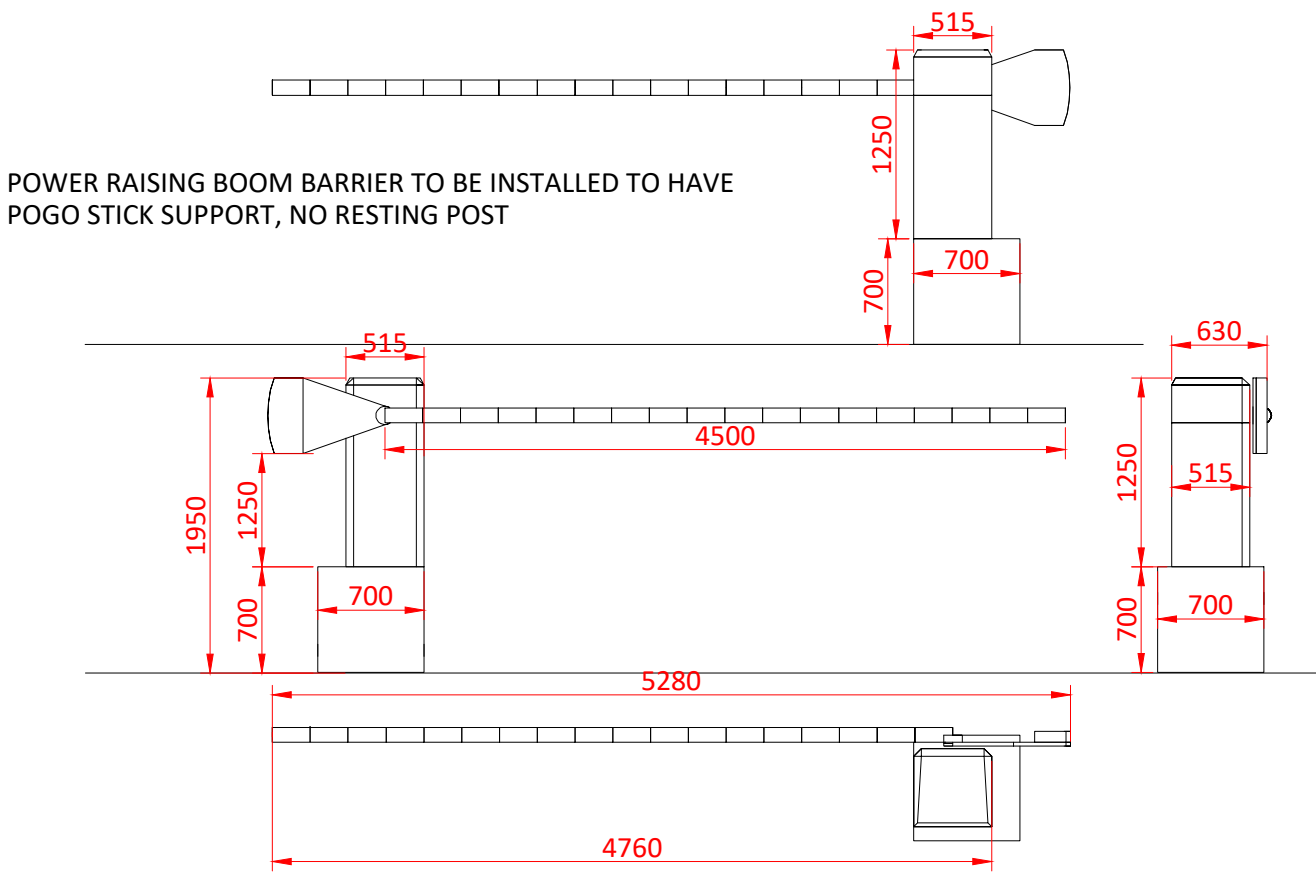

PLAN AND ELEVATION OF PROPOSED AUTOMATED BARRIERS
SCALE 1:50

- NOTES:
- DENOTES EXTENT OF PROPOSED 2.4m HIGH PALADIN FENCING
 - PROPOSED PALADIN FENCING SYSTEM IS TO CONFORM TO LPS 1175 ISSUE 8 B3 (SR2)
 - DIMENSIONS OF OPENINGS FOR GATES/ HEIGHT RESTRICTOR TO BE CHECKED ON SITE PRIOR TO FABRICATION
 - DENOTES EXTENT OF PROPOSED TIMBER FENCING

P2	27/02/2023	PLAN ALTERED TO REFLECT LATEST TEST FIT
P1	30/01/2023	INITIAL ISSUE
REV	DATE	DESCRIPTION
REVISIONS		

LF	KN
DRAWN BY	CHECK BY

PROJECT TITLE			
VAN STORAGE AREA FARADAY ROAD, KNOWSLEY			
DRAWING TITLE			
PROPOSED BOUNDARY DETAILS			
RIBA STAGE	STATUS	DRAWN BY	CHECKED BY
N/A	PLANNING	LF	KN
SHEET	SCALE	DATE	SUITABILITY
A1	VARIES@A1	24/01/2023	S2
DRAWING NO.		REVISION	P2
23013 - ASA - 00 - EX - SI - D - A - P08_ (S2 - P2)			

CLIENT	
network space	
AshtonSmith Beyond Design	
Ashton Smith, Belvedere House, 2 Victoria Avenue, Harrogate, North Yorkshire, HG1 1EL Tel: 01423 522882 Fax: 01423 565104 www.ashtonsmith.co.uk	