




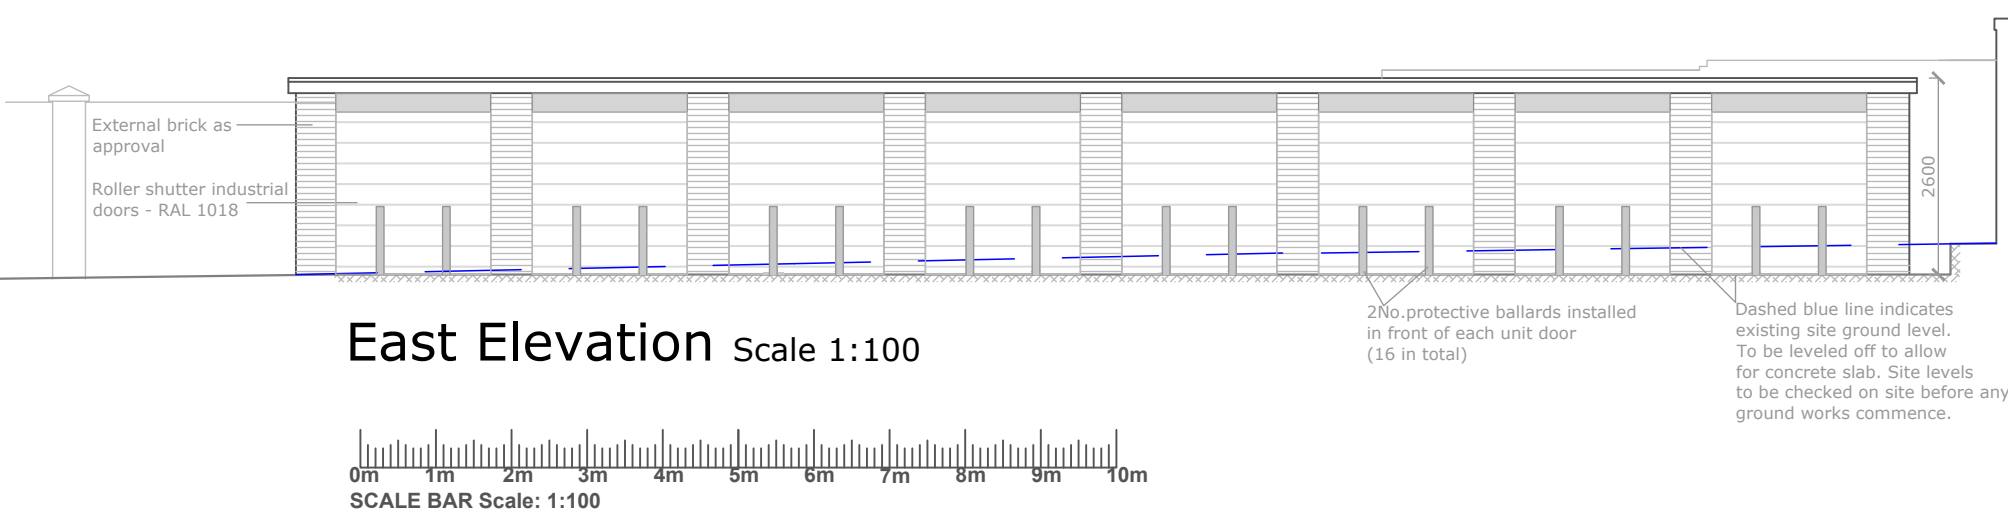


East Elevation Scale 1:100

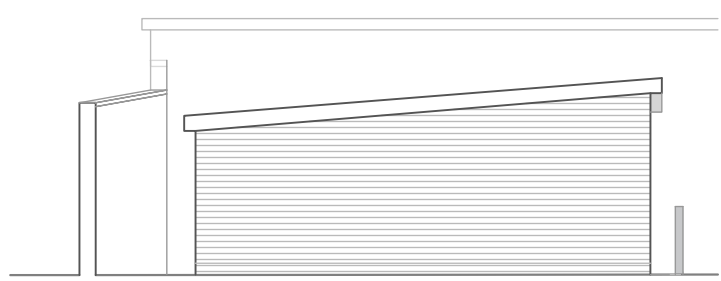


South Elevation

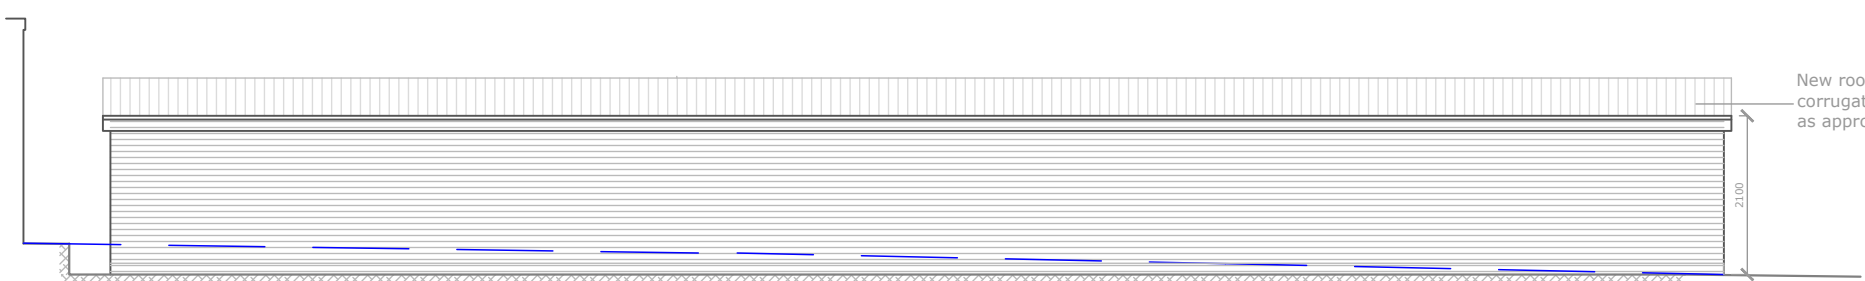


West Elevation

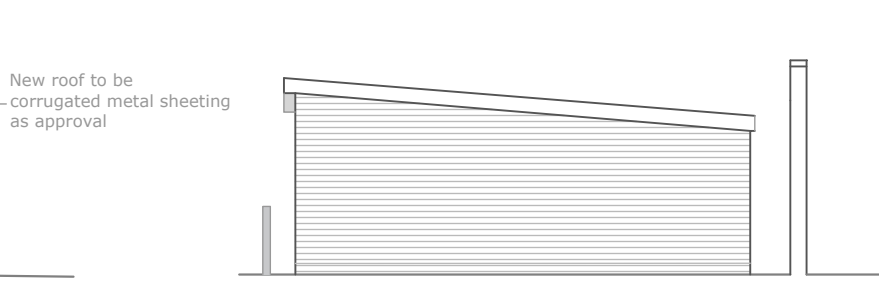


North Elevation

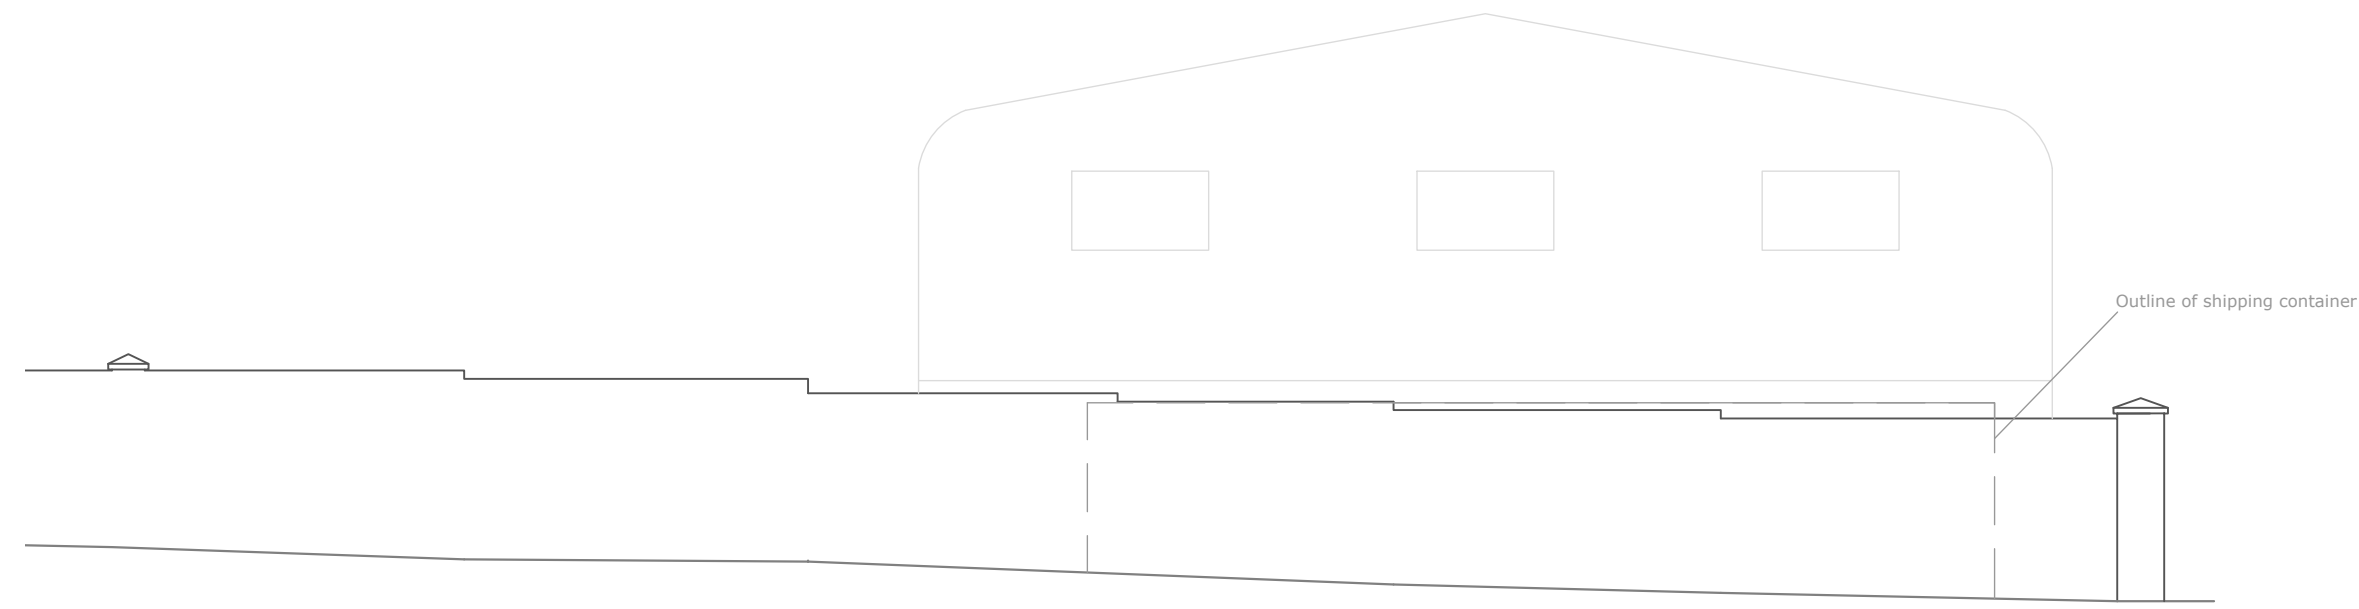


Existing West Boundary Wall Scale 1:100

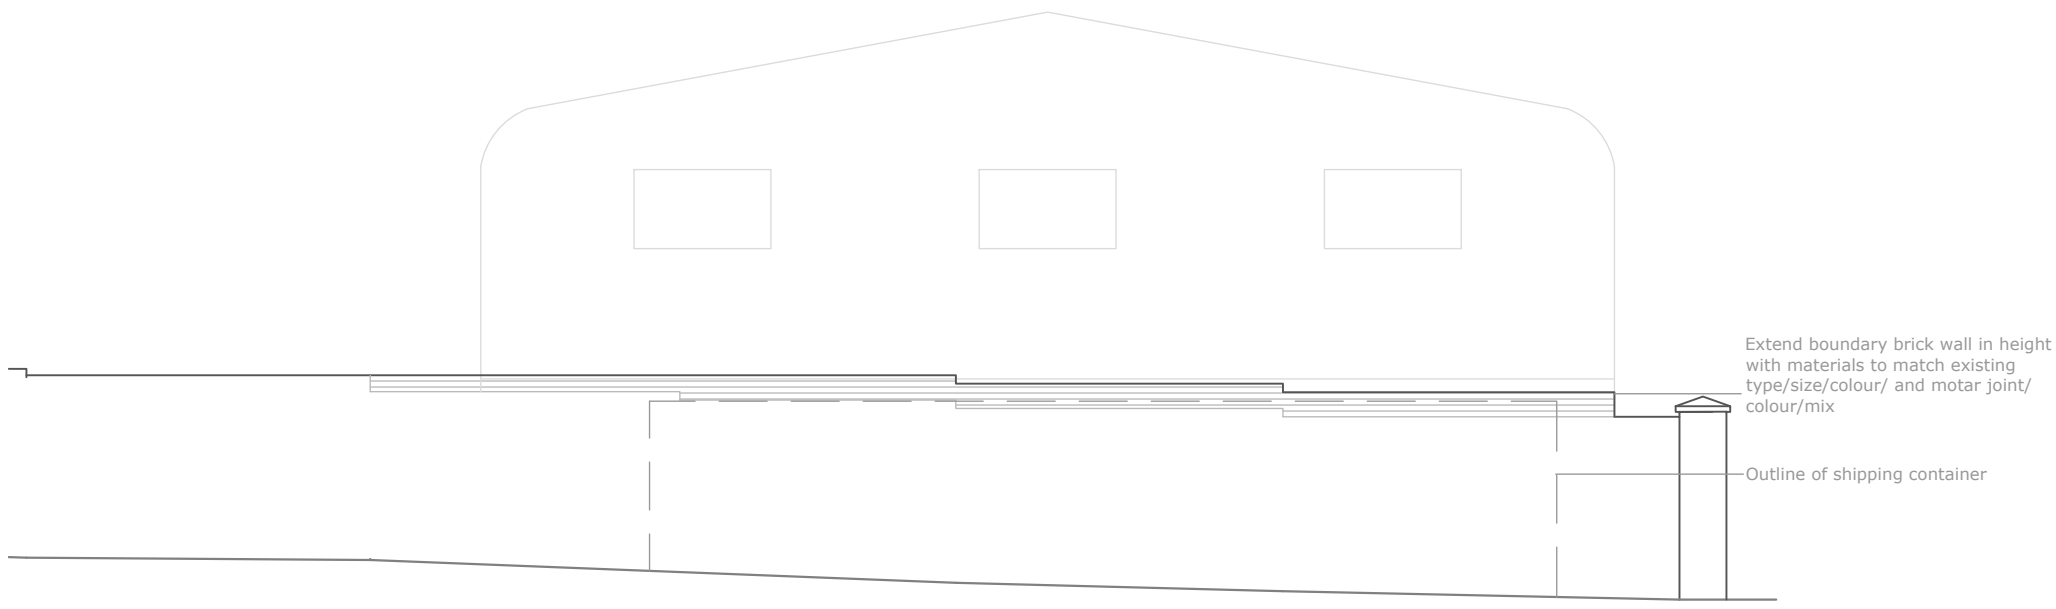


Proposed West Boundary Wall

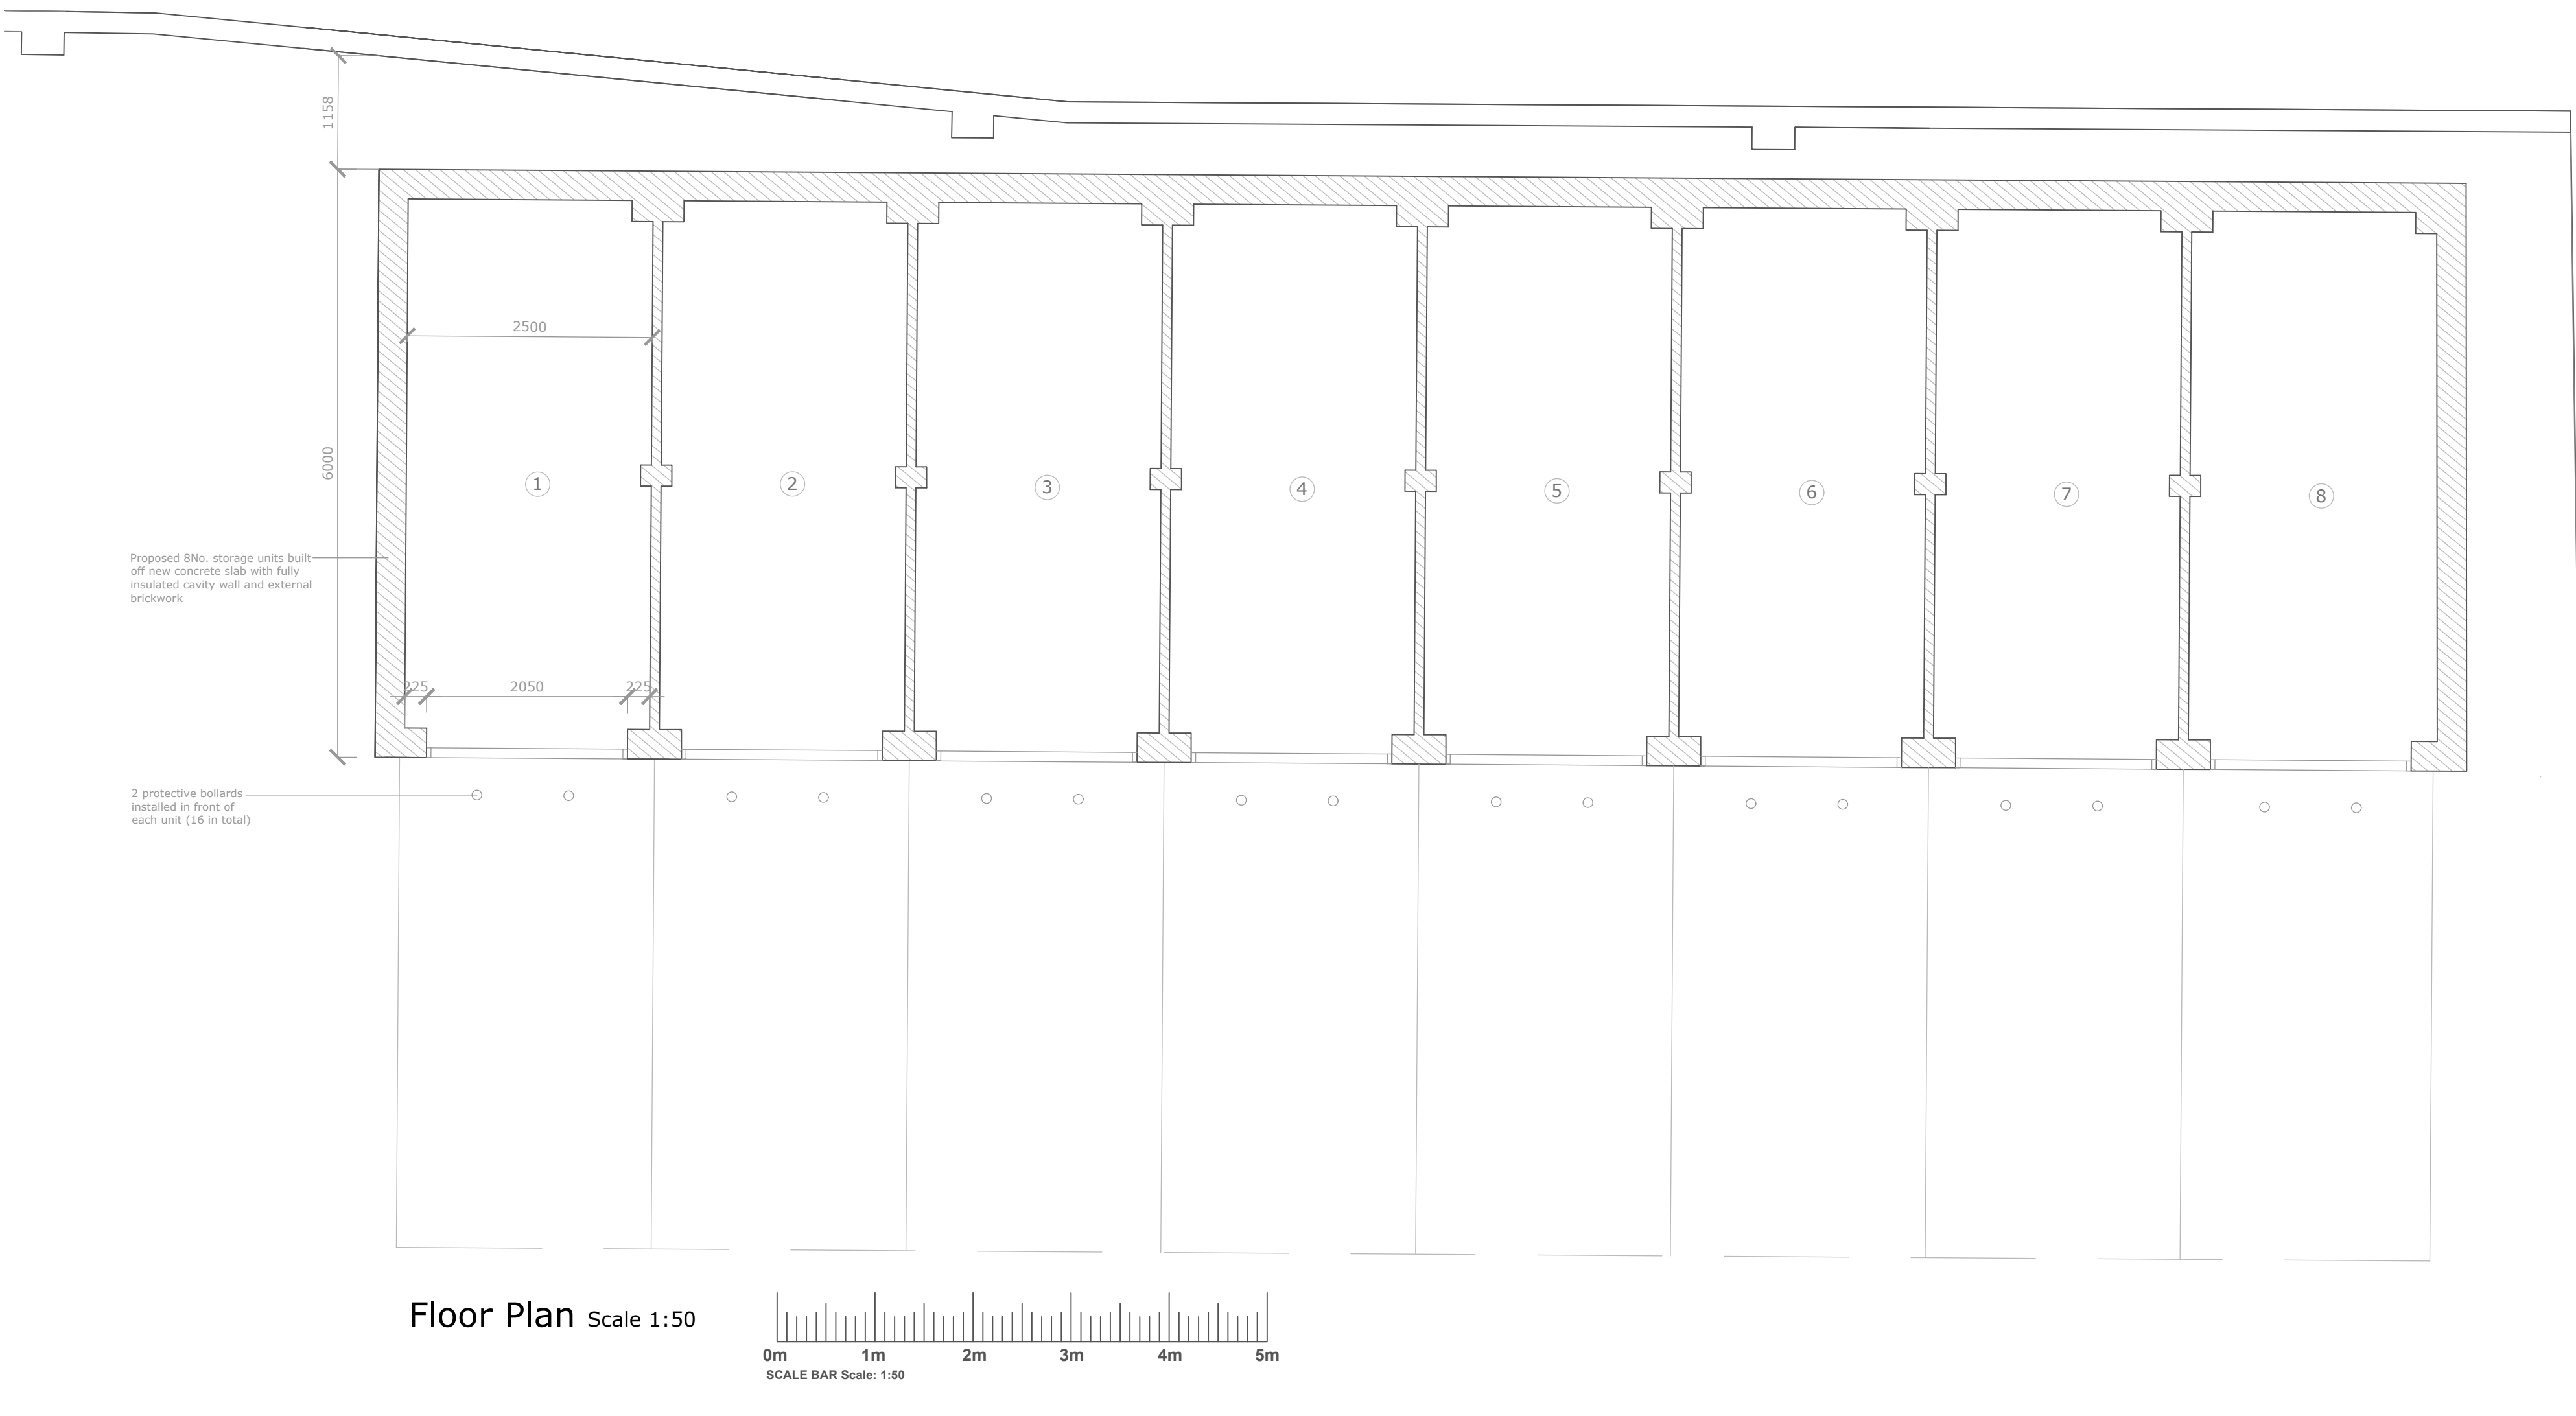

Floor Plan Scale 1:50

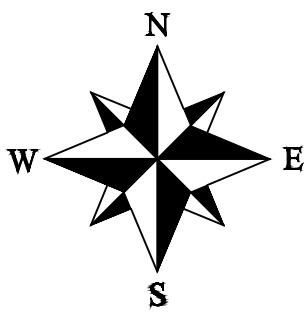

Site Plan Scale 1:500

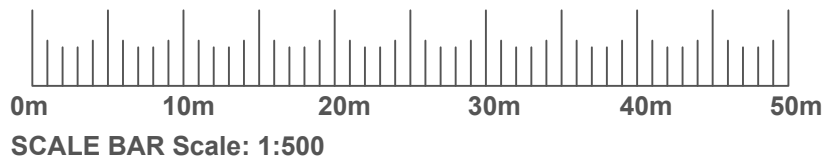


rev	date	narr
A	12/12/24	Plan and elevations of container units added as requested by Planning

If scaling from this drawing reference should be made to appropriate Scale Bars
Any discrepancy in figured dimensions to be referred immediately to the agent/consultants. Contractors must check all dimensions from site.
Copyright Philip Seddon Associates. All rights reserved.

project
**Ashley Business Centre,
East Street, Prescot, Liverpool,
L34 5RR**

drawing
**Floor Plan and Elevations as Proposed
Boundary Wall Elevation as Existing**

scale	number	date
As Shown @ A1	1956 / 03 A	24.10.24

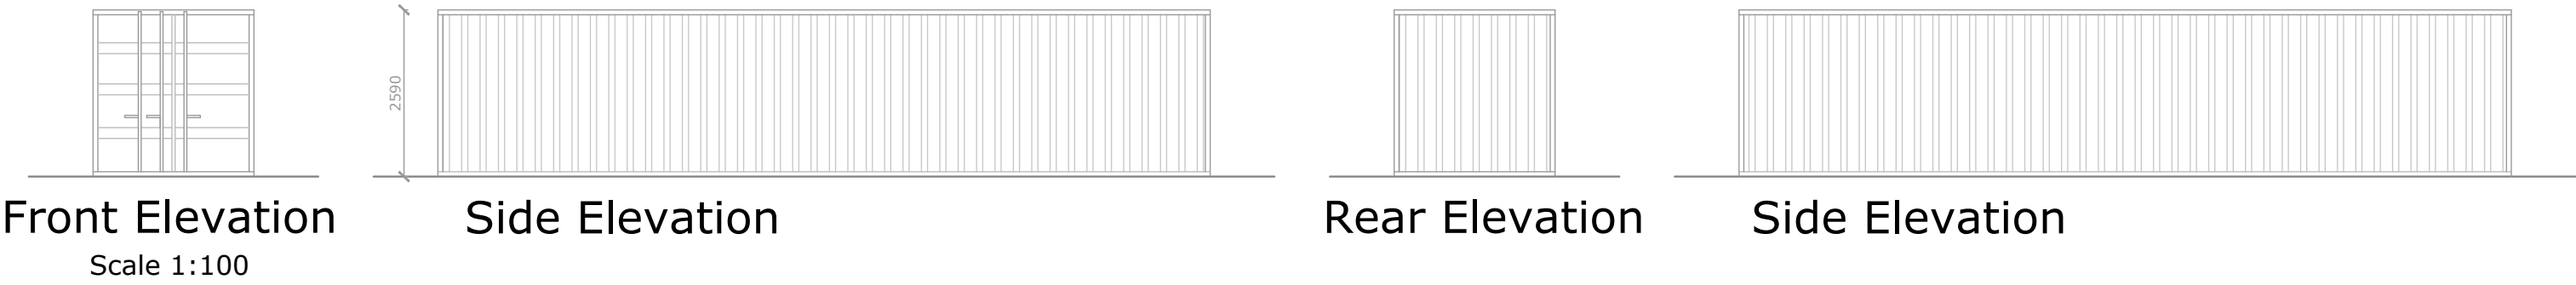


Front Elevation
Scale 1:100

Side Elevation

Rear Elevation

Side Elevation

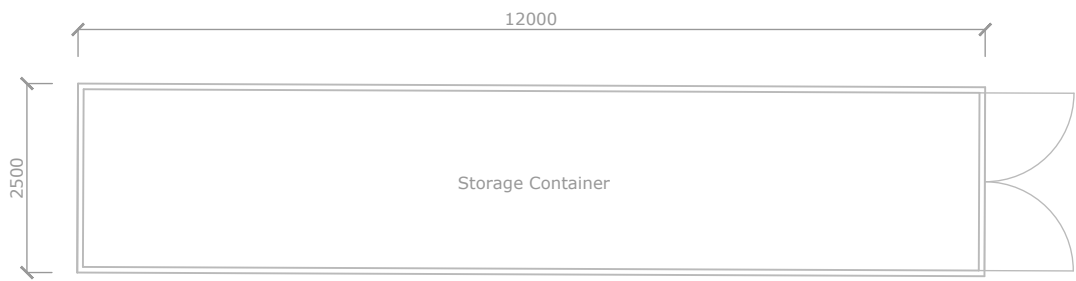

Plan Scale 1:100

