


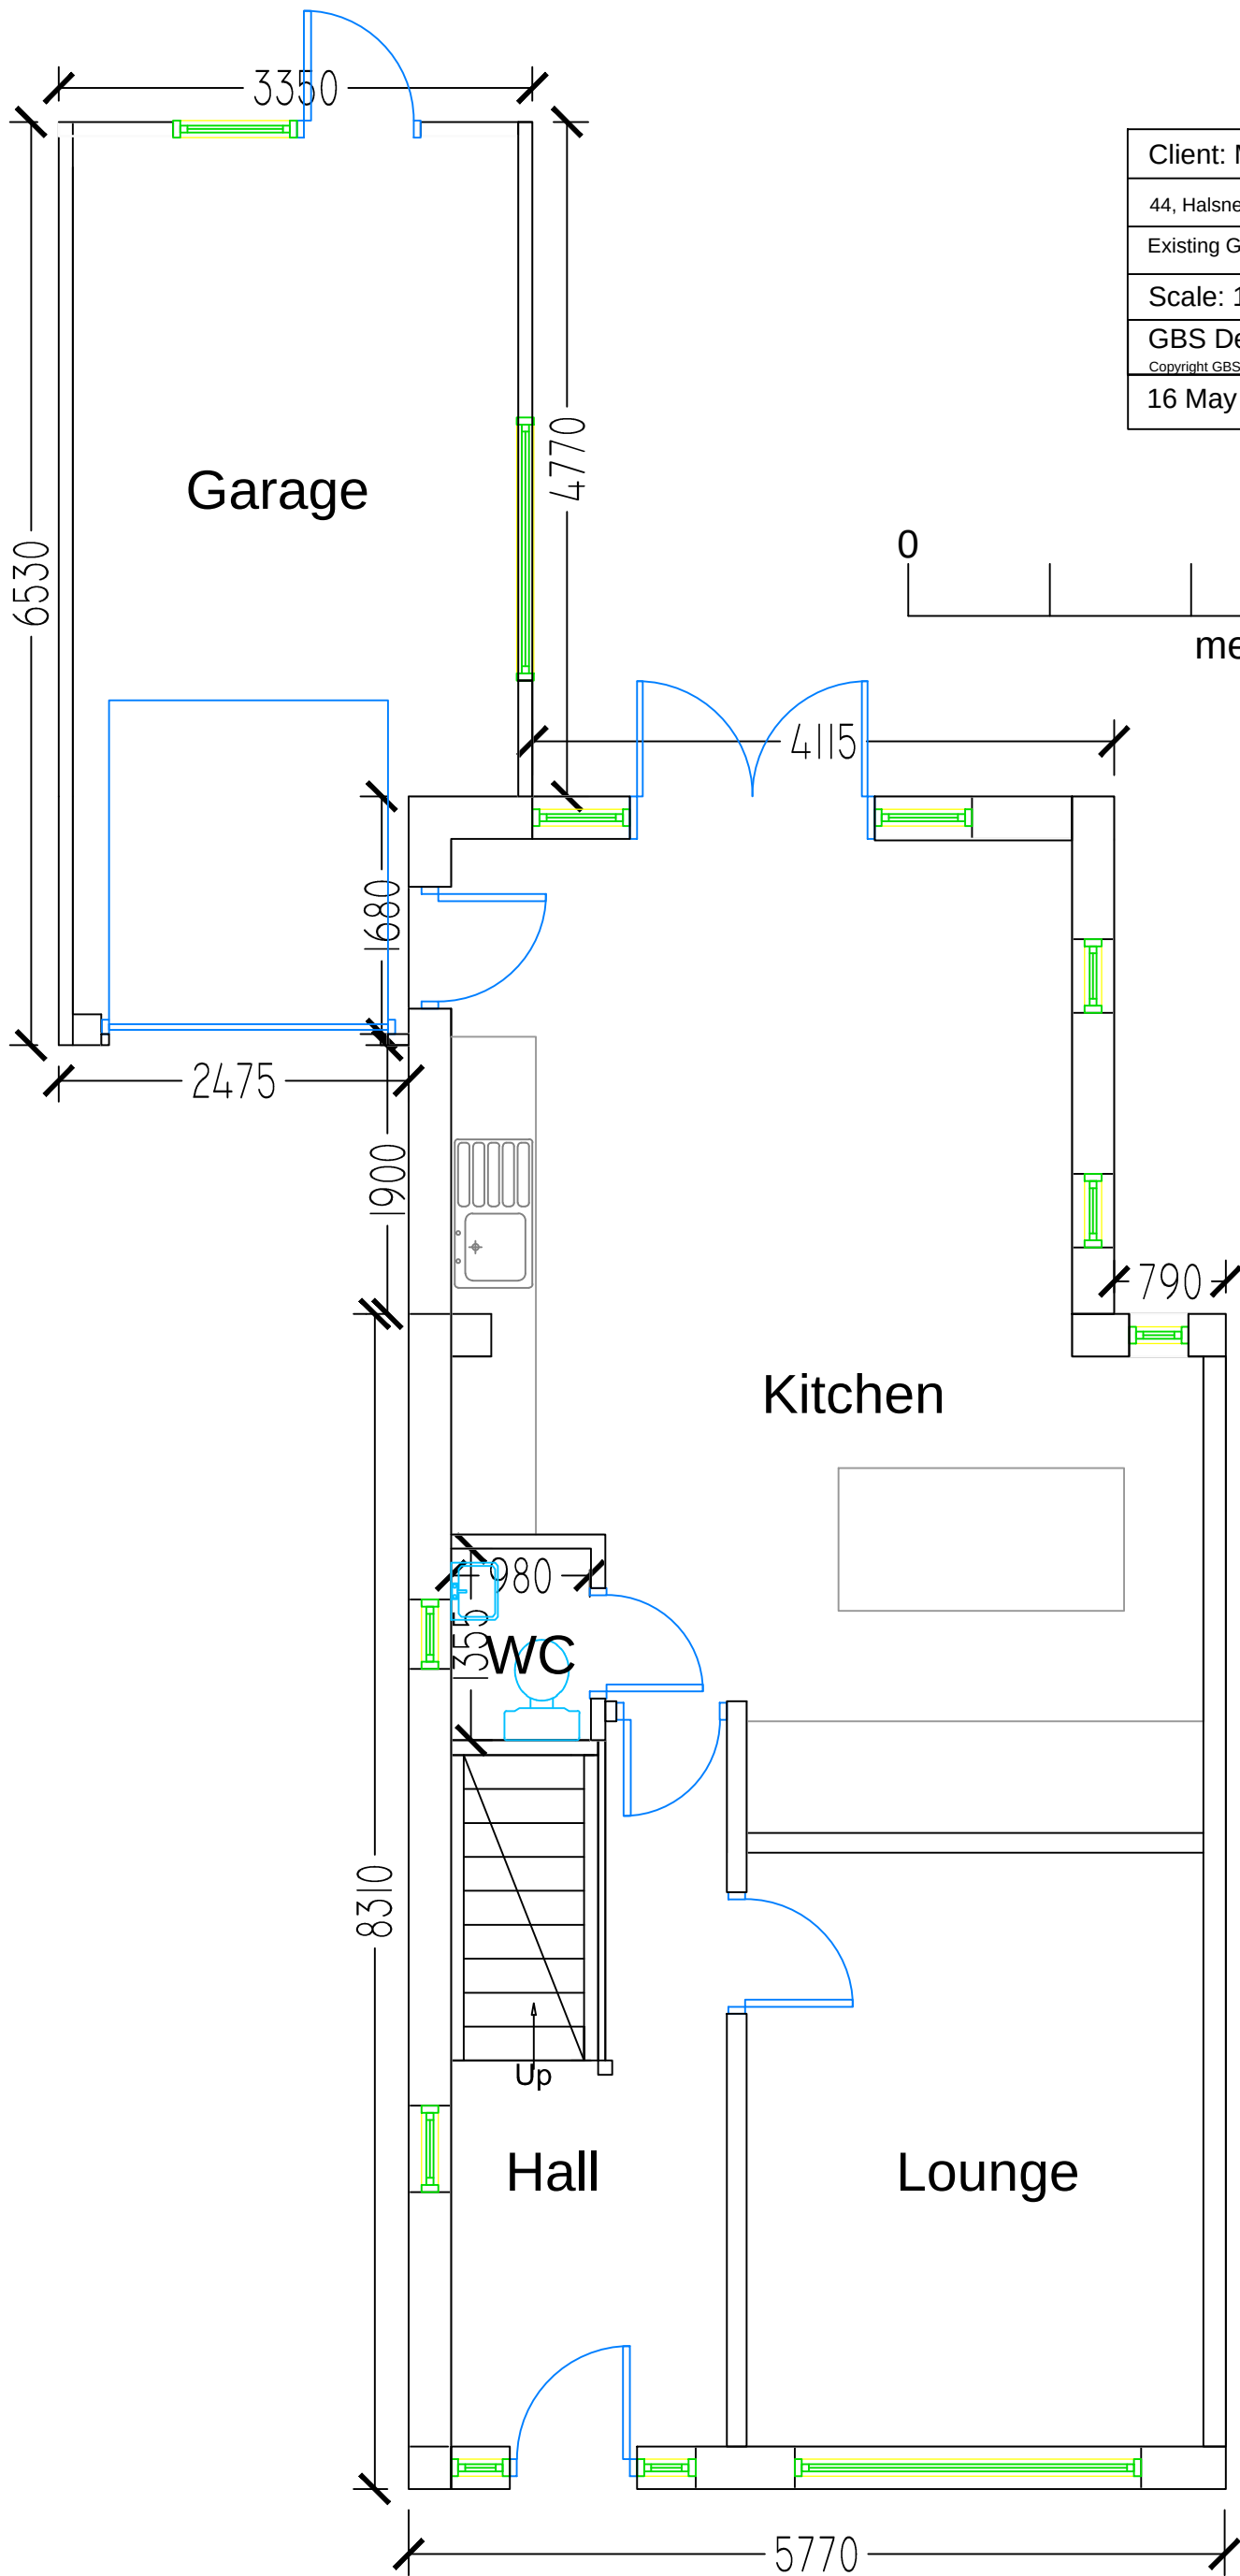

Client: Mr Phil McAdam	
44, Halsnead Avenue, Whiston, Prescott, L35 3SD	
Existing Ground Floor Plan	
Scale: 1:50 on A3	Ref: EGFP 01
GBS Design Services Ltd.	
Copyright GBS Design Services 2025	
Tel: 07981 638 510	
E: glawrencebrown@aol.com	
16 May 2025	Geoff Brown MCIAT

