


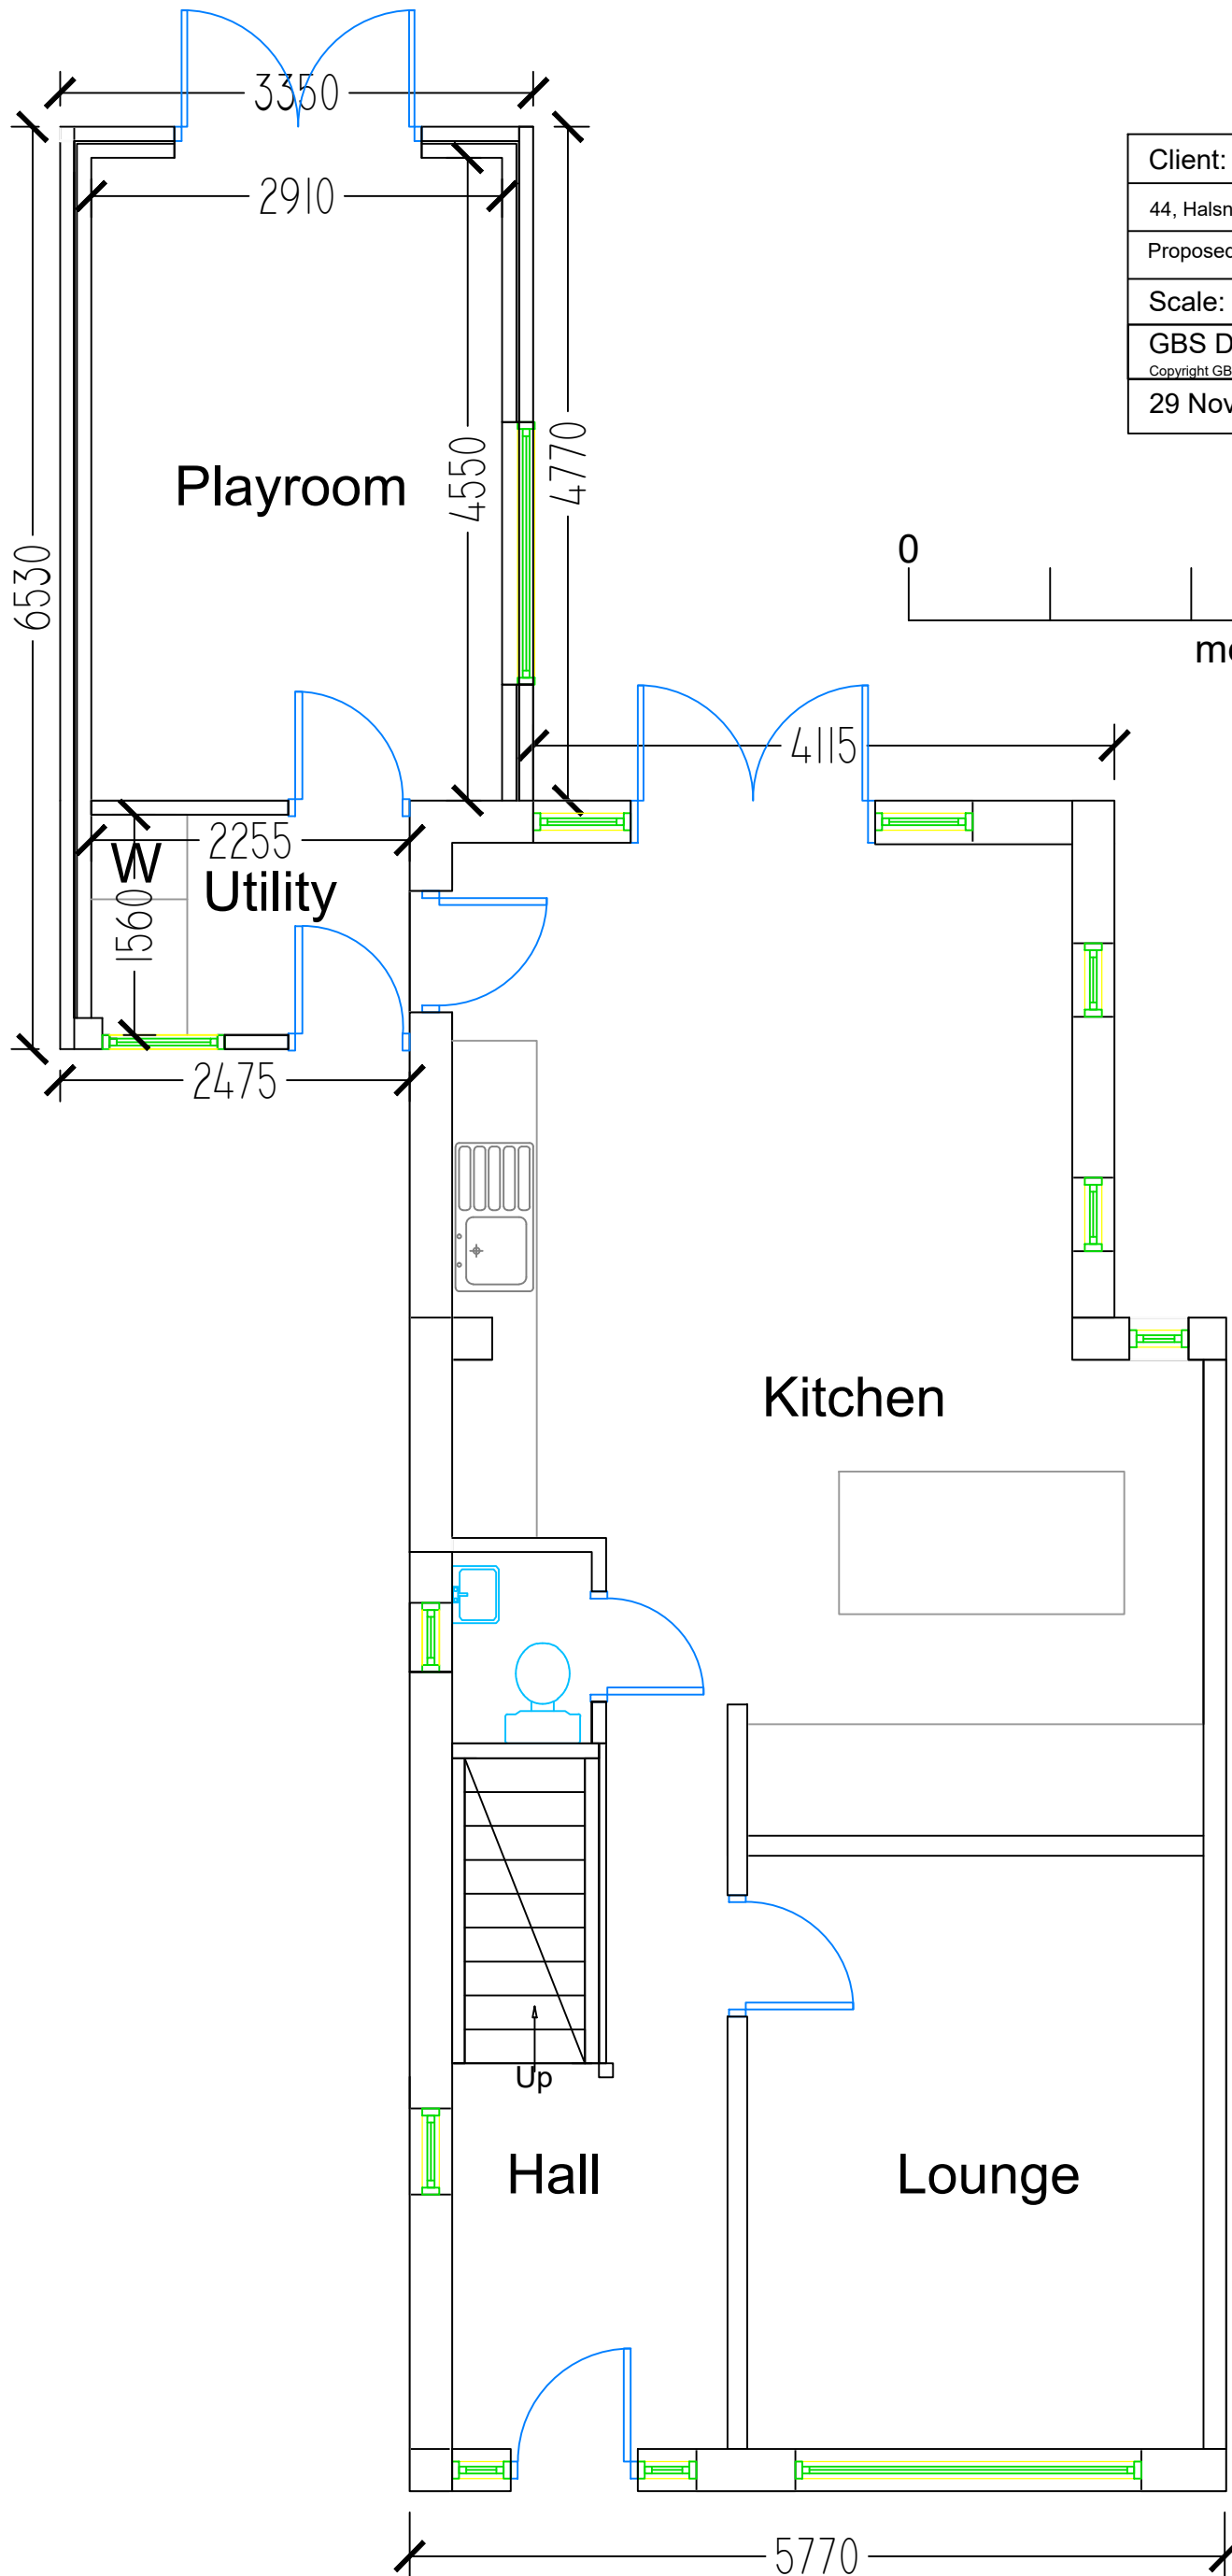

|                                                              |              |
|--------------------------------------------------------------|--------------|
| Client: Mr Phil McAdam                                       |              |
| 44, Halsnead Avenue, Whiston, Prescot, L35 3SD               |              |
| Proposed Ground Floor Plan                                   |              |
| Scale: 1:50 on A3                                            | Ref: PGFP 01 |
| GBS Design Services Ltd. Tel: 07981 638 510                  |              |
| Copyright GBS Design Services 2025 E: glawrencebrown@aol.com |              |
| 29 November 2025 Geoff Brown MCIAT                           |              |

