



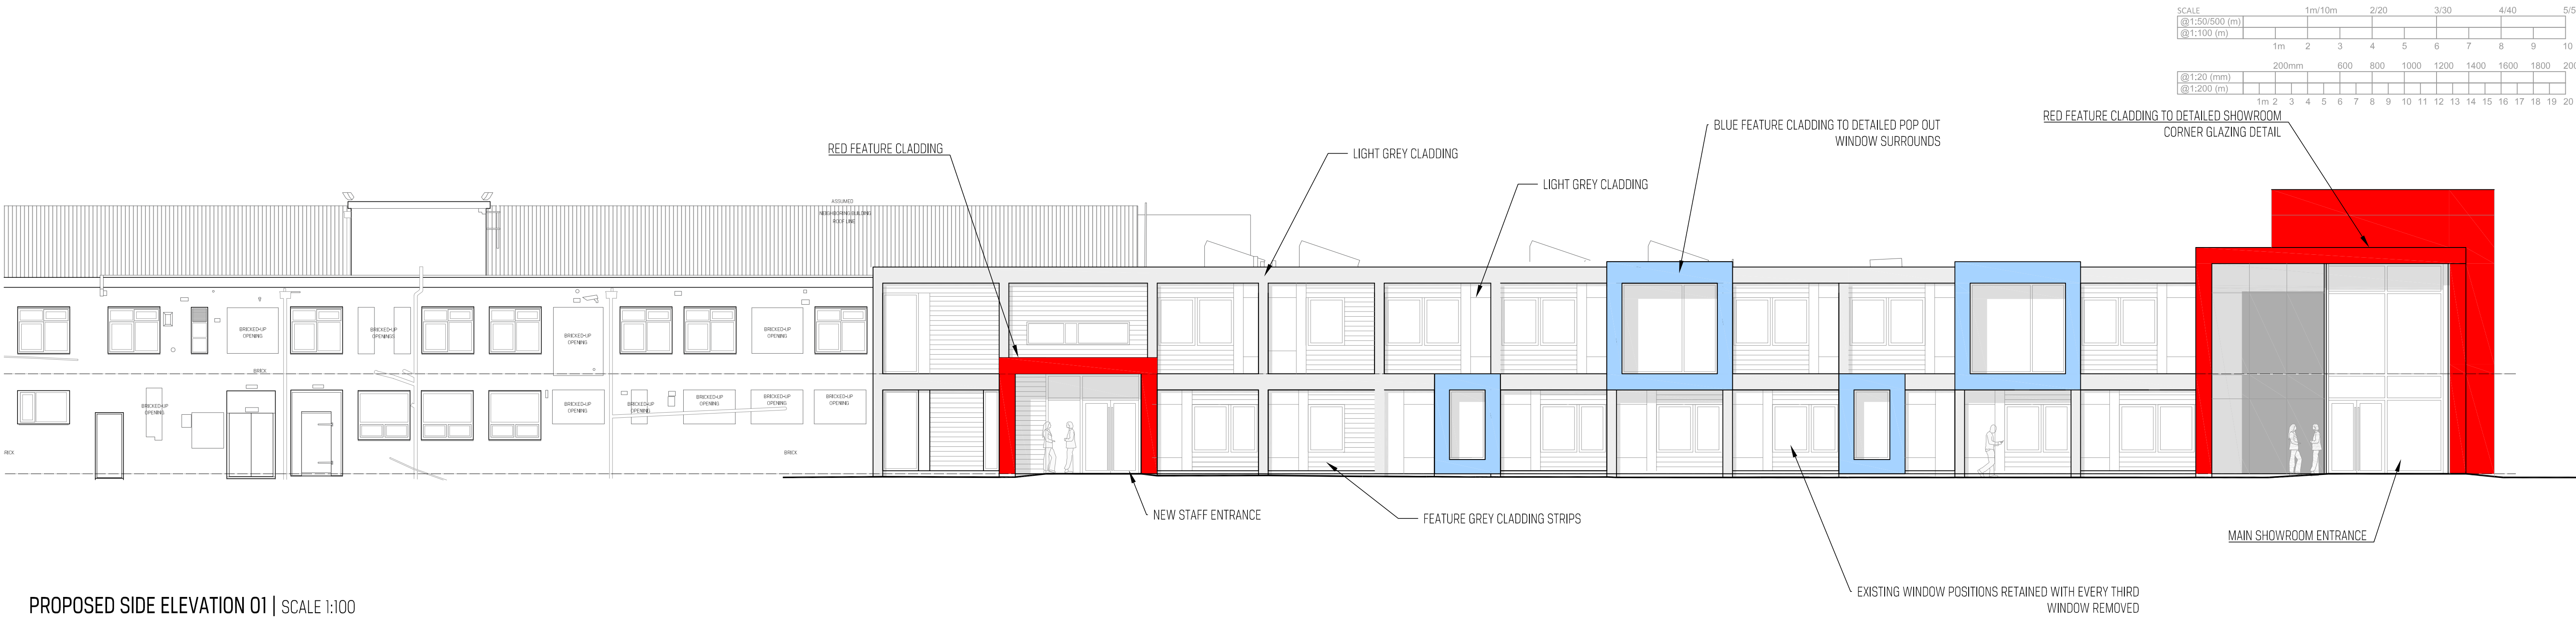


PROPOSED SIDE ELEVATION 01 | SCALE 1:100

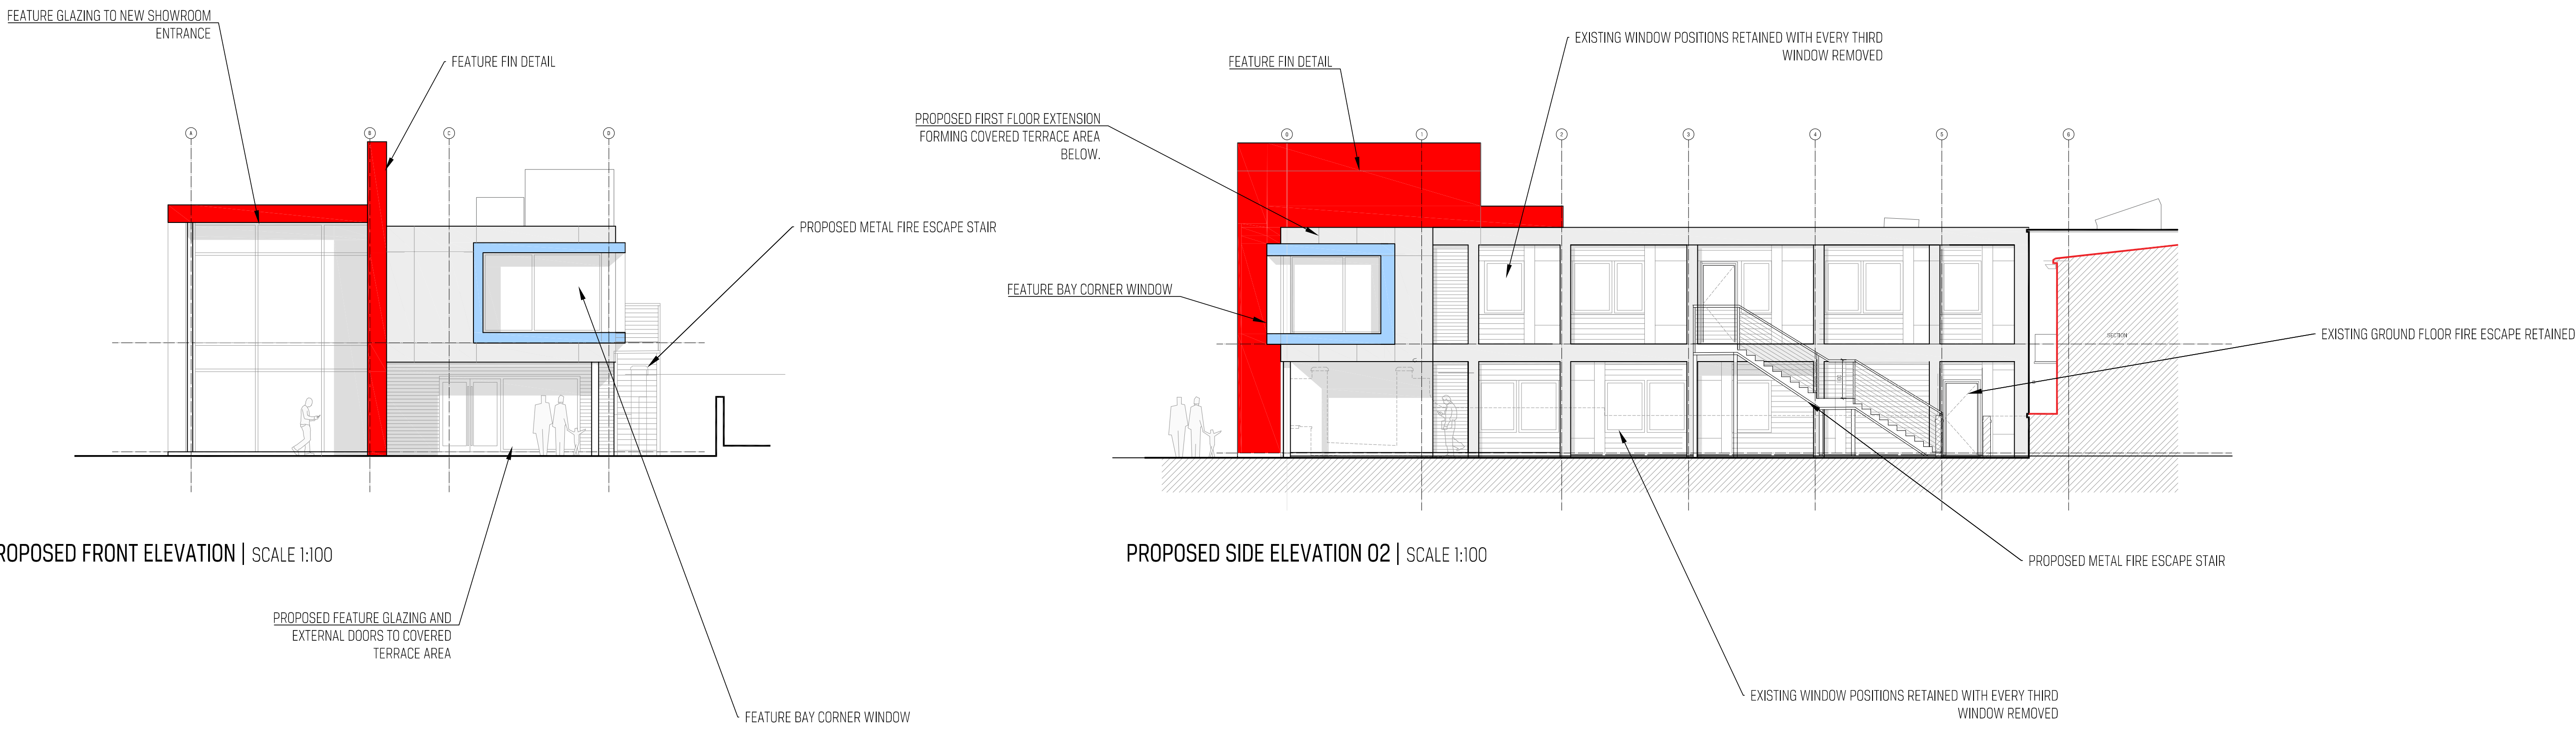



PROPOSED FRONT ELEVATION | SCALE 1:100

PROPOSED SIDE ELEVATION 02 | SCALE 1:100

STATUS PLANNING	F	SIGNAGE ANNOTATIONS REMOVED.	GL	AOT	13.01.25
	E	ISSUED FOR PLANNING	GL	AOT	12.12.24
	D	UPDATED ELEVATION BASED ON INTERNAL CHANGES AT FF. BLOCK PLAN ADDED TO INDICATE ELEVATIONS	GL	AOT	08.12.24
	C	REVISED TO SUIT CLIENT COMMENTS	GL	AOT	18.11.24
	B	ISSUED FOR COMMENT	GL	AOT	12.11.24
	A	ISSUED FOR COMMENT	AOT	AOT	01.11.24
	REVISION		DRAWN	CHECKED	DATE
© Copyright SHACK ARCHITECTURE. All rights reserved. This drawing is not controlled by SHACK Architecture. Shack Architecture accept no liability for any dimension or level scaled from this drawing. Use figured dimensions where indicated. All dims are in millimetres unless stated otherwise. All dims must be checked on site prior to construction and any discrepancies reported to the architect.					

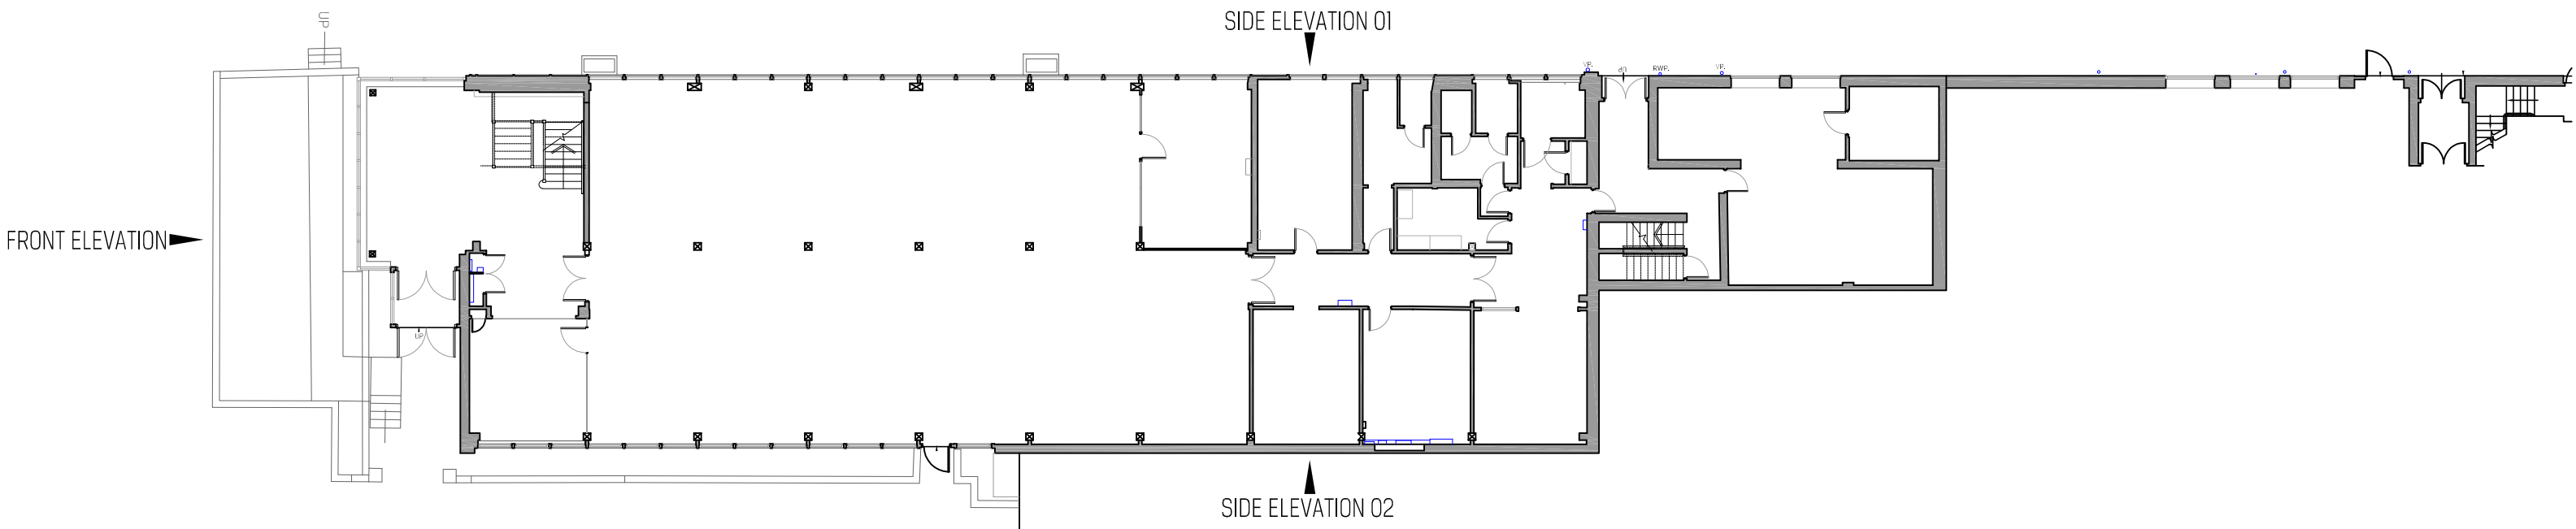

BLOCK PLAN KEY | SCALE 1:200

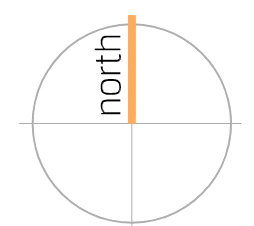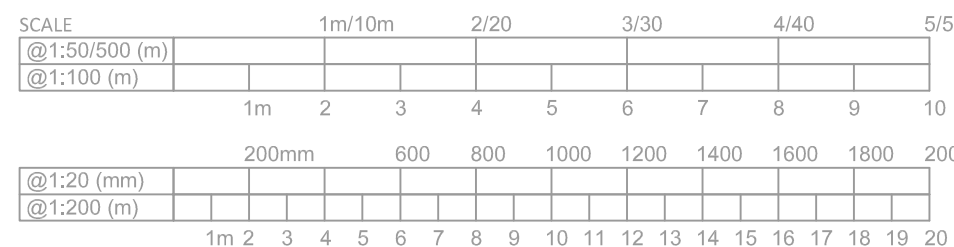

SHACKARCHITECTURE

A Unit 5, The Curve, 139 Telegraph Road, Heswall, Wirral, CH60 7SE
T: +44(0)151 342 6516 E: info@shackarchitecture.com W: www.shackarchitecture.com

ClientDAMS INTERNATIONAL LTD

ProjectOFFICE / SHOWROOM REDEVELOPMENT

TitlePROPOSED ELEVATIONS

ScaleVARIES@A1 Project No. SHACK658 Dwg. No. A105 Rev F