



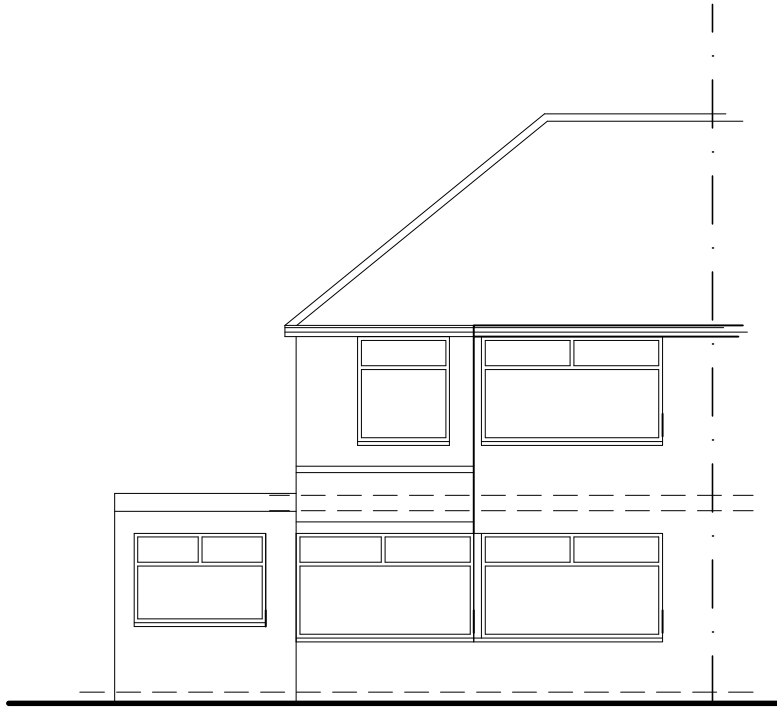


Front Elevation as Existing







Rear Elevation as Existing

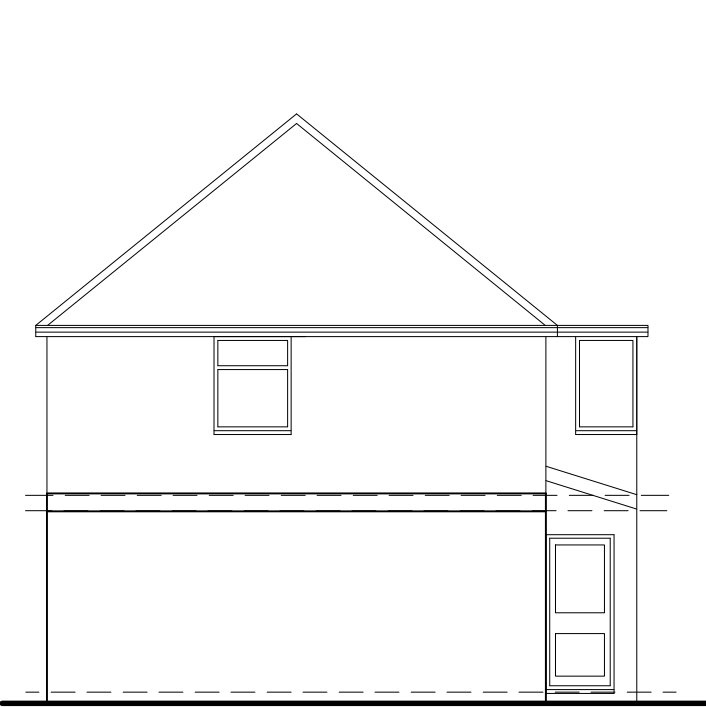


Side Elevation as Existing

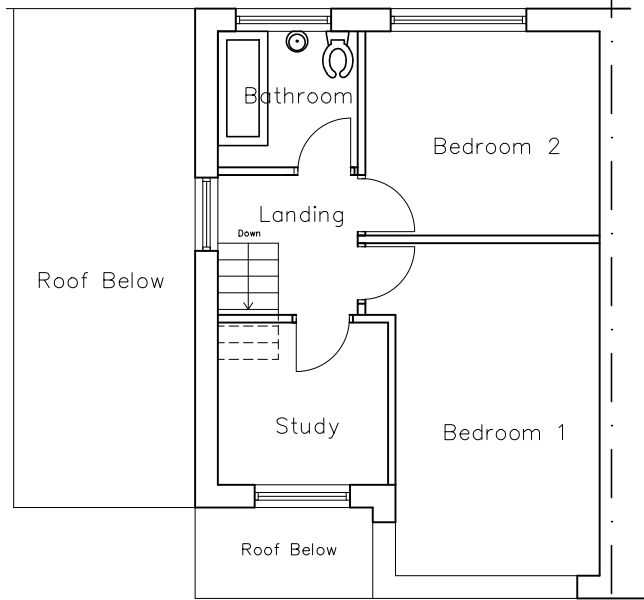


First Floor As Existing

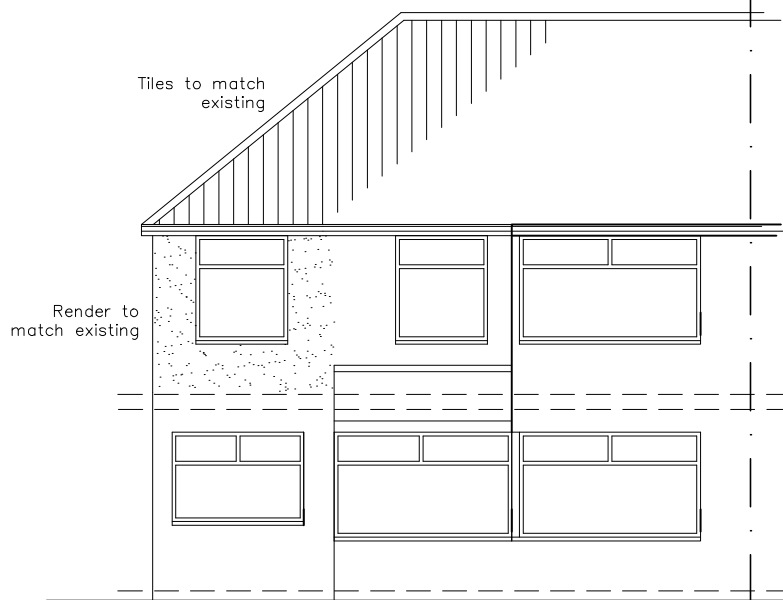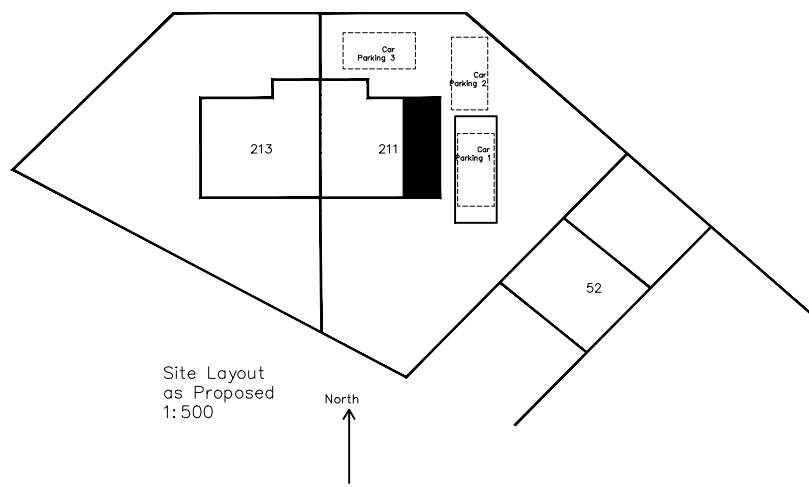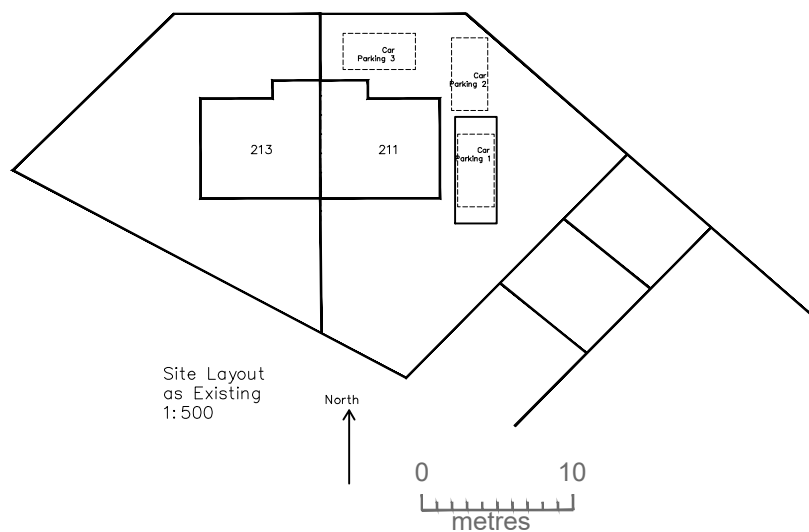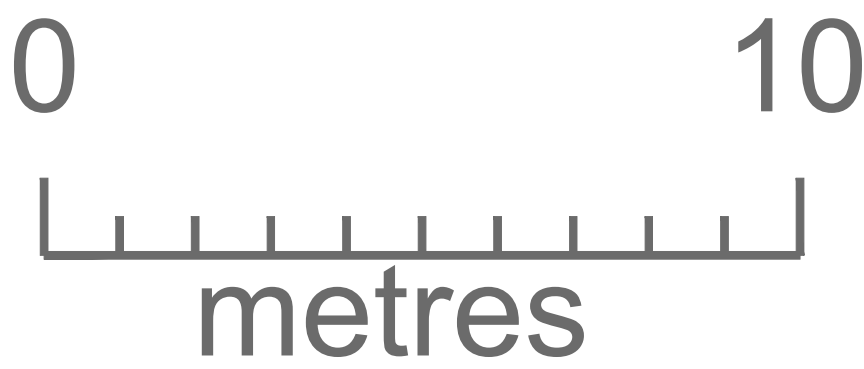


Front Elevation as Proposed

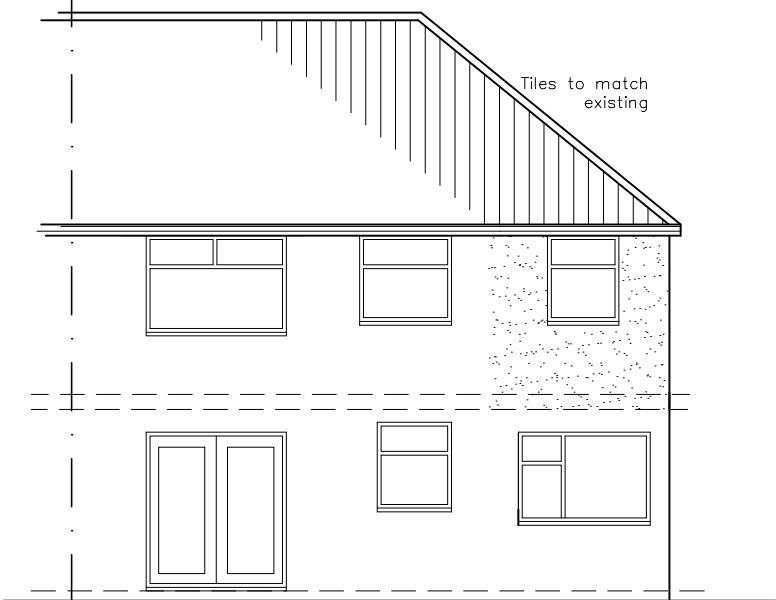

Rear Elevation as Proposed

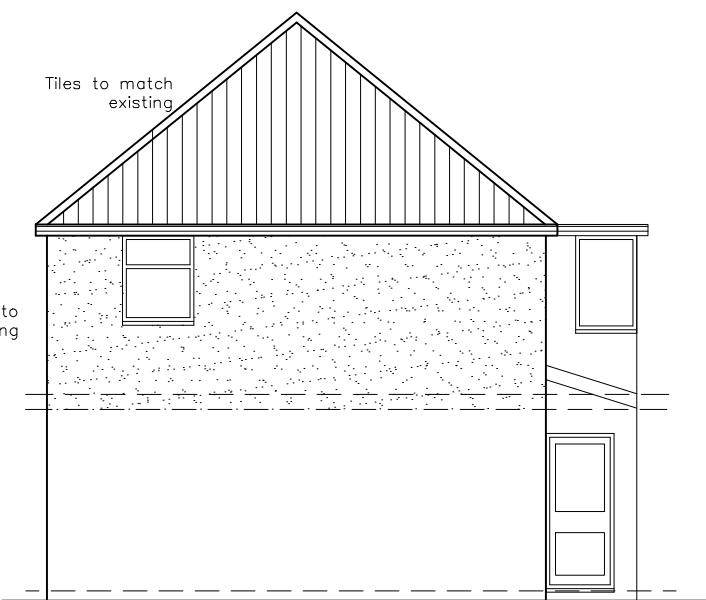

Side Elevation as Proposed

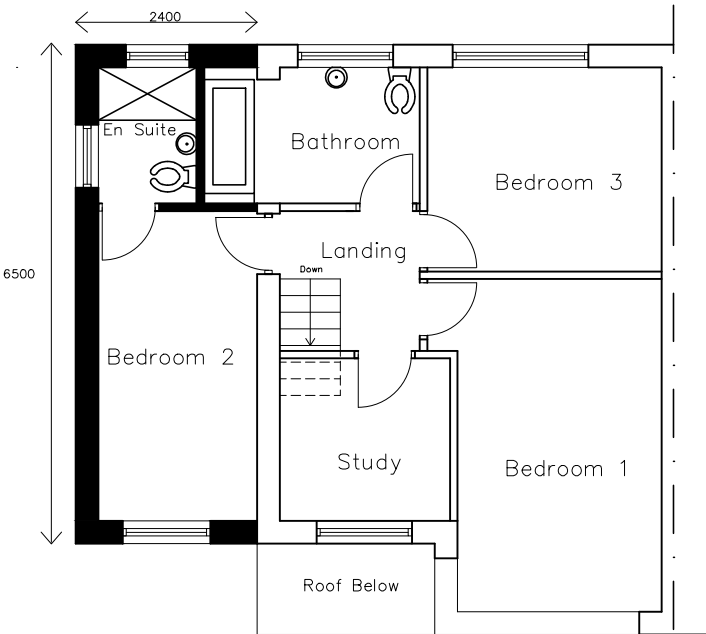

First Floor As Proposed

REV.	DATE	DESCRIPTION
------	------	-------------



Proposed Extension at 211 Windy Arbor Road for Mr and Mrs Shillcock

PLANS AND ELEVATIONS AS EXISTING AND PROPOSED

PLANNING DRAWING

SCALE 1:100	DATE 20.10.24
DRAWN JB	
REF.	
DRAWING NO. 2024/0084/0001	REV. E