




North East Elevation

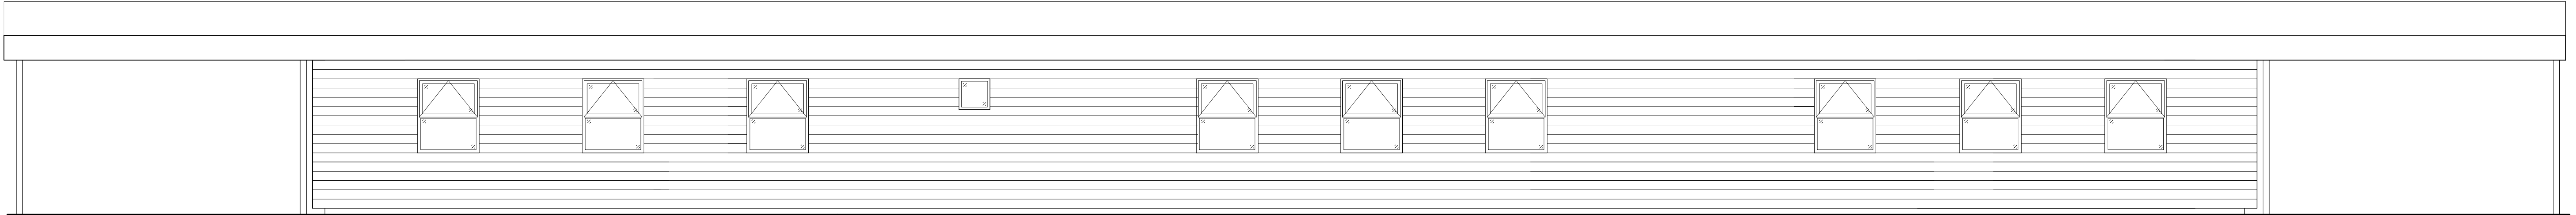

South West Elevation

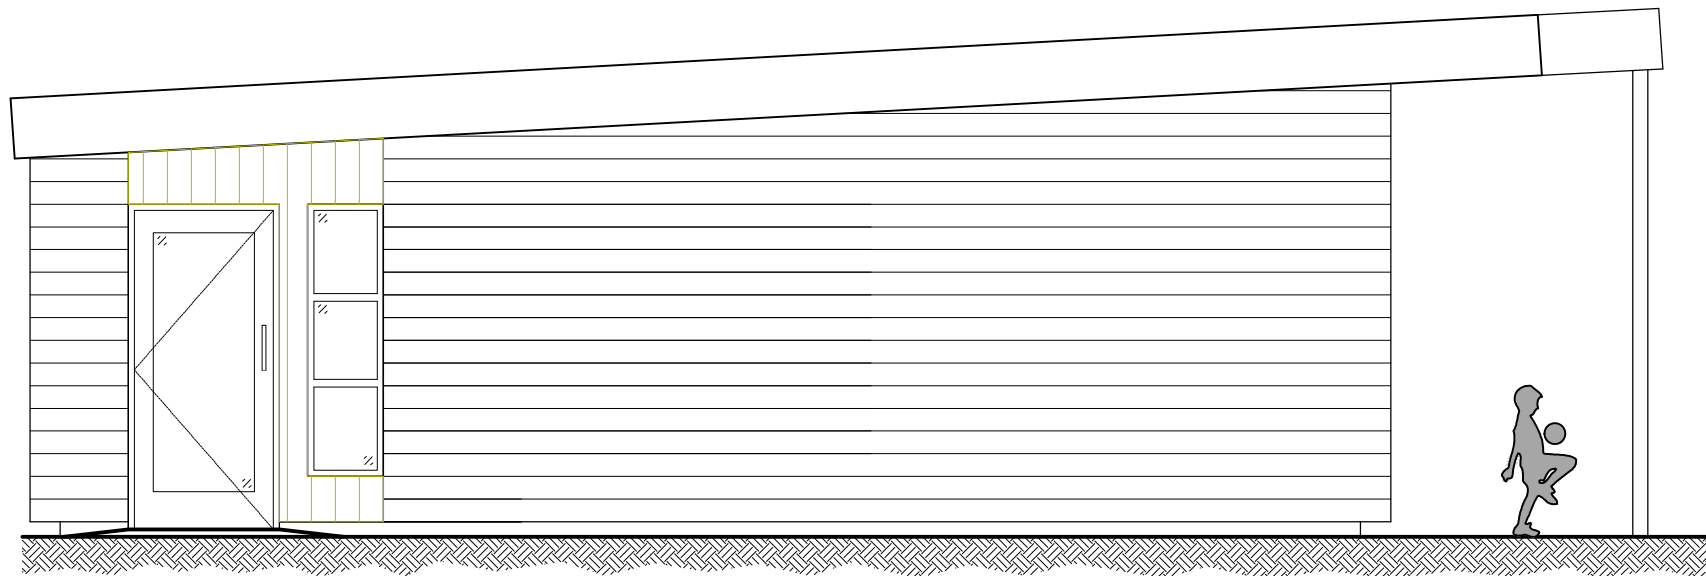

South East Elevation

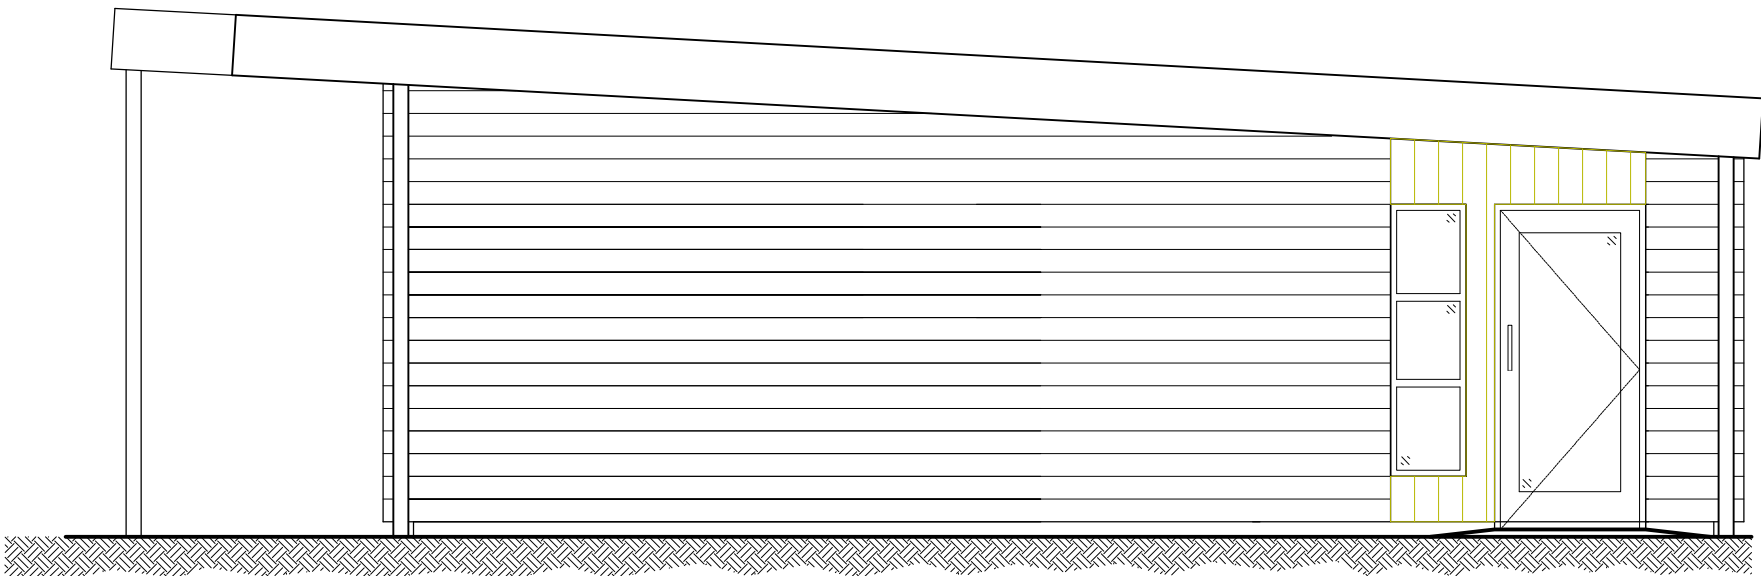

North West Elevation

Colours and Finishes

Windows and Doors: RAL 7012  
Cladding: c05 Platinum Grey Ral 7047  
Fascia: RAL 7012

Feature:  Cedar Board Cladding



|     |                    |     |    |          |
|-----|--------------------|-----|----|----------|
| C01 | Construction Issue | CS  | PW | 14.04.25 |
| Rev | Amendments         | Dwn | Ck | Date     |

# CONSTRUCTION

PROPERTY & CONSTRUCTION CONSULTANTS

Claire Court  
Oriol Road  
Bootle  
Liverpool  
L20 7AD

Tel No: (0151) 944 2030  
Fax No: (0151) 944 1625  
E-mail: [cs@cunliffes.com](mailto:cs@cunliffes.com)

**RIBA**   
Chartered Practice

**RICS** 

Client  
Hope Primary School  
Huyton

Drawing Title  
Proposed  
Elevations

|       |            |         |
|-------|------------|---------|
| Drawn | Date       | Checked |
| CS    | 11.09.2024 | PW      |

Project Title  
Proposed External Classrooms

SCALE  
1:50 @ A1

|         |                              |        |    |          |     |
|---------|------------------------------|--------|----|----------|-----|
| DWG No. | 7273-HPR-CUN-XX-XX-DR-A-2100 | STATUS | A4 | REVISION | C01 |
|---------|------------------------------|--------|----|----------|-----|