




ALL DIMENSIONS IN MILLIMETRES UNLESS
OTHERWISE STATED

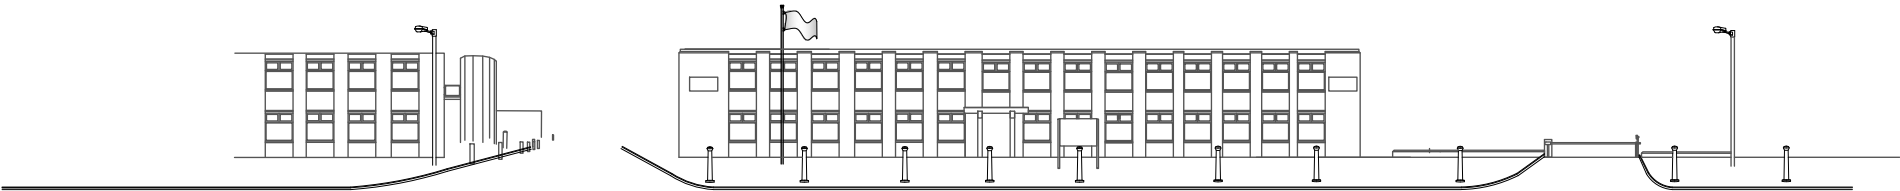

Existing Front Elevation

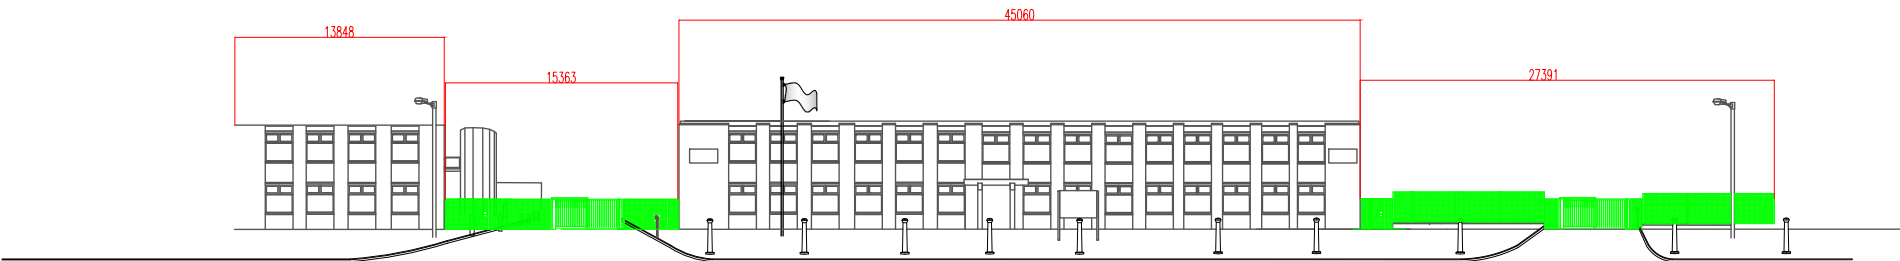

Proposed Front Elevation

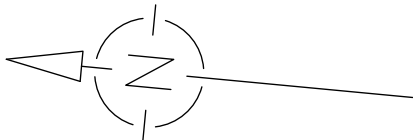

SCALE BAR 1:500



0 10 50 100

Rev.	Description	Date
REVISIONS		
 MERSEYSIDE POLICE & CRIME COMMISSIONER ESTATES & FACILITIES MANAGEMENT DEPT. Merseyside Police Headquarters Canning Place Liverpool L1 8JX		
Location: HUYTON POLICE STATION LATHOM ROAD HUYTON KNOWSLEY		
Title: Front Elevation View		
Project Ref:		
Drawn:	LM	Scale: 1:500
Date:	09/2021	Size: A3
Drg. No:	052C/G/B/T/026	Rev: -