

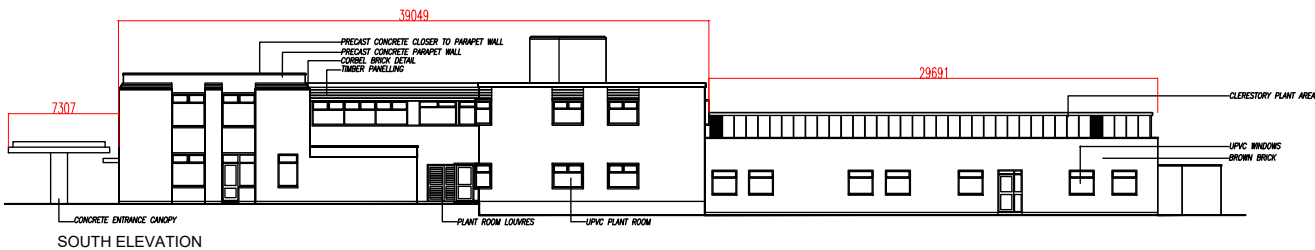


ALL DIMENSIONS IN MILLIMETRES UNLESS OTHERWISE STATED

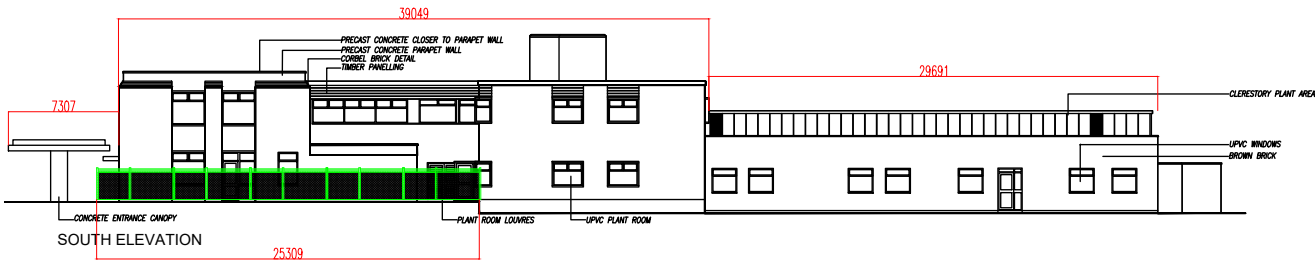

EXISTING SOUTH ELEVATION

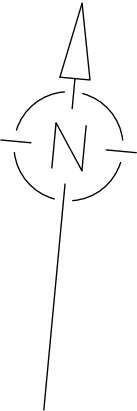

PROPOSED SOUTH ELEVATION

SCALE BAR 1:500



0 10 50 100

Rev.	Description	Date
REVISIONS		



MERSEYSIDE POLICE & CRIME COMMISSIONER
ESTATES & FACILITIES MANAGEMENT DEPT.
Merseyside Police Headquarters
Canning Place Liverpool L1 8JX

Location:
HUYTON POLICE STATION
LATHOM ROAD
HUYTON
KNOWSLEY

Title: **EXISTING ELEVATIONS**

Project Ref:

Drawn: LM	Scale: 1 : 500
Date: 09/2021	Size: A3

Drg. No: **052C/G/R/R/010** Rev: -