



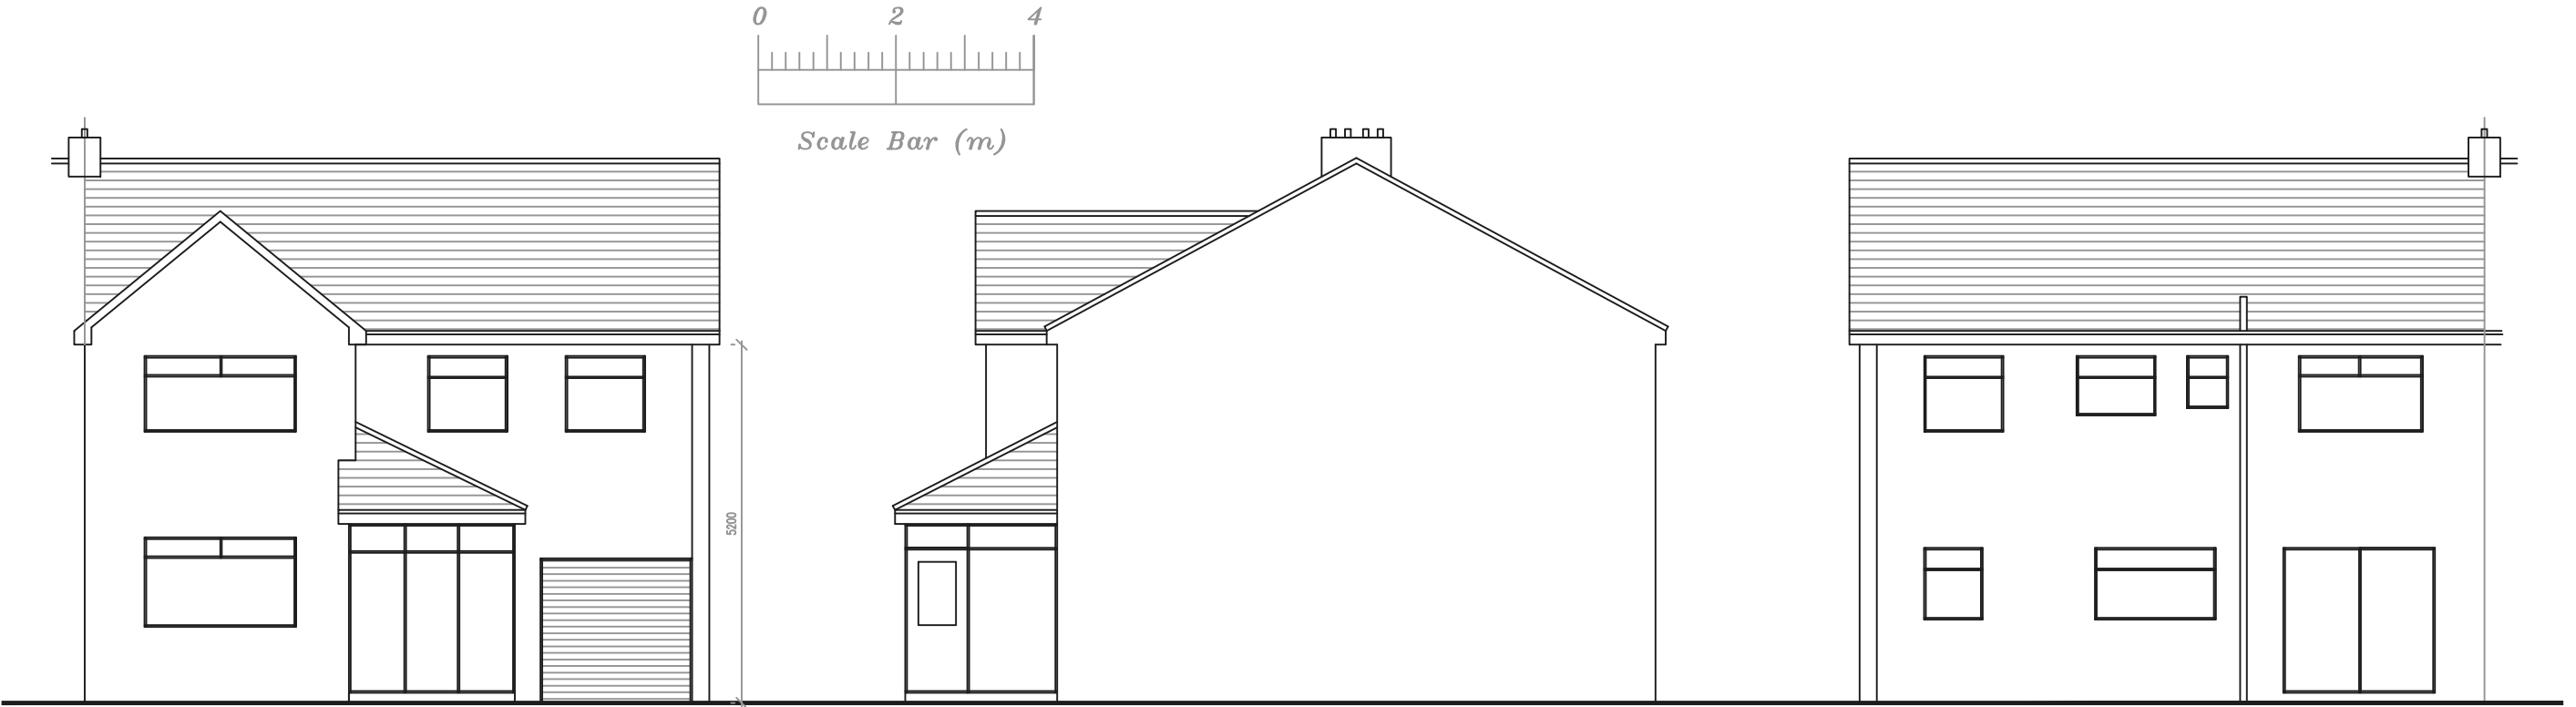

Existing Front Elevation

Existing Side Elevation

Existing Rear Elevation

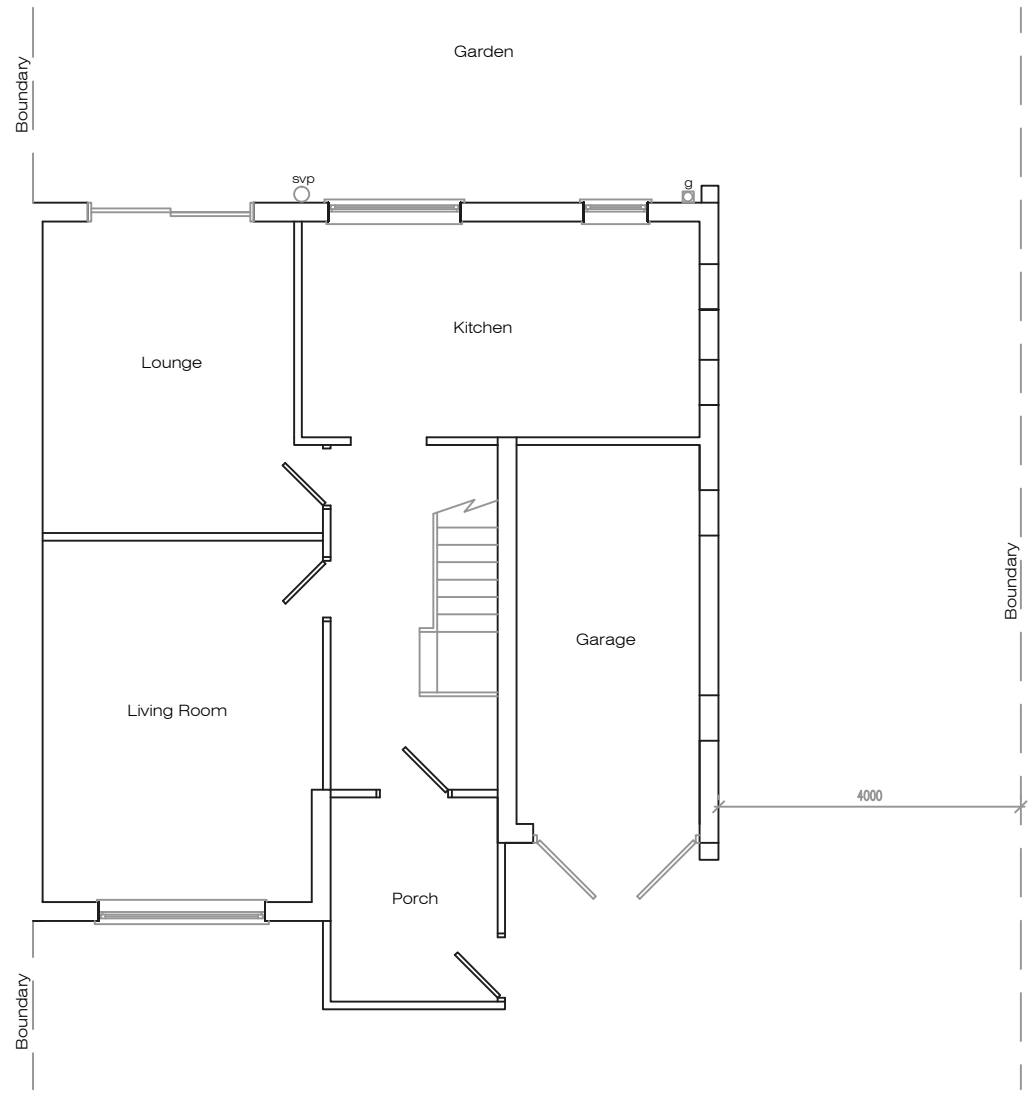

Existing Ground Floor Plan

Address				
33 Victoria Road, L36				
Job Title				
Single storey side extension				
Drawing title				
Existing Plans				
Chkd	Appvd	date	scale	Dwg No.
		Sep '21	1:100 @ A3	001