




Proposed Front Elevation



Proposed Side Elevation



Proposed Second Floor Plan

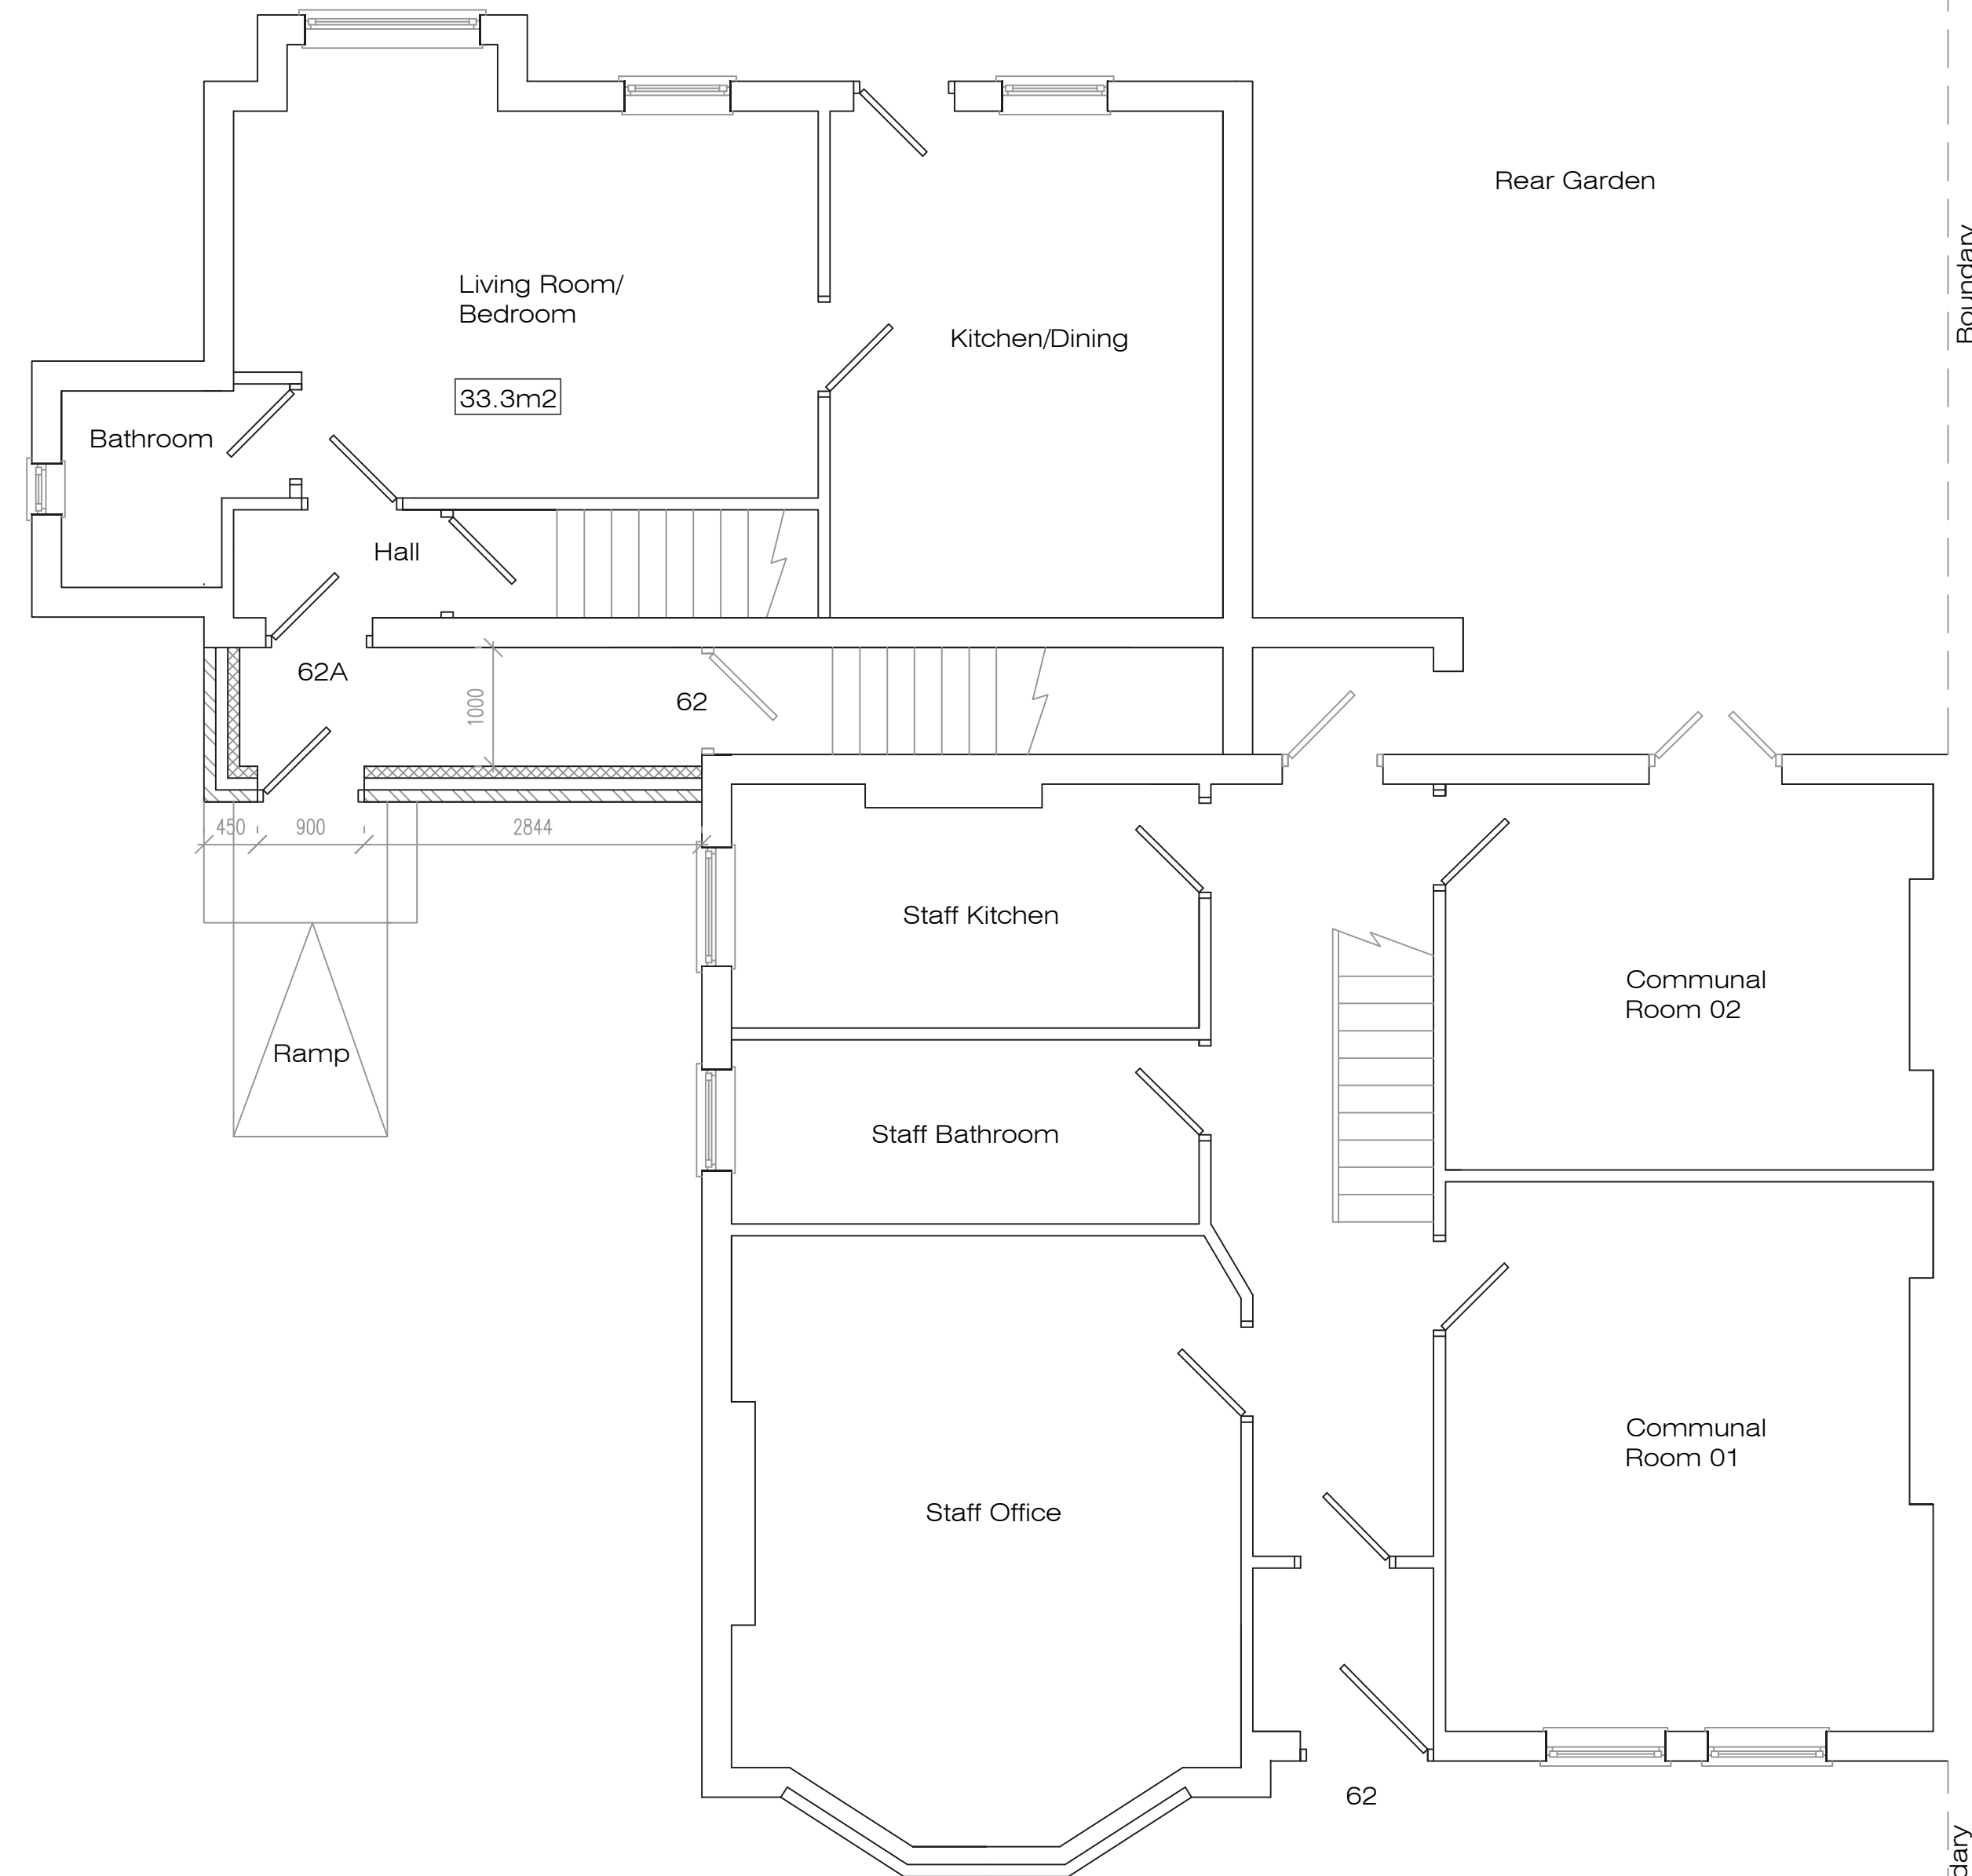

Proposed Ground Floor Plan



Proposed First Floor Plan

Address				
62 & 62A Church Road, L36				
Job Title				
Conversion of 4 No. residential flats (C3) into a family assessment centre (C2) with single storey front extension				
Drawing title				
Proposed Plans				
Chkd	Appvd	date	scale	Dwg No.
		Oct '24	1:50/1:100 @ A1	002