


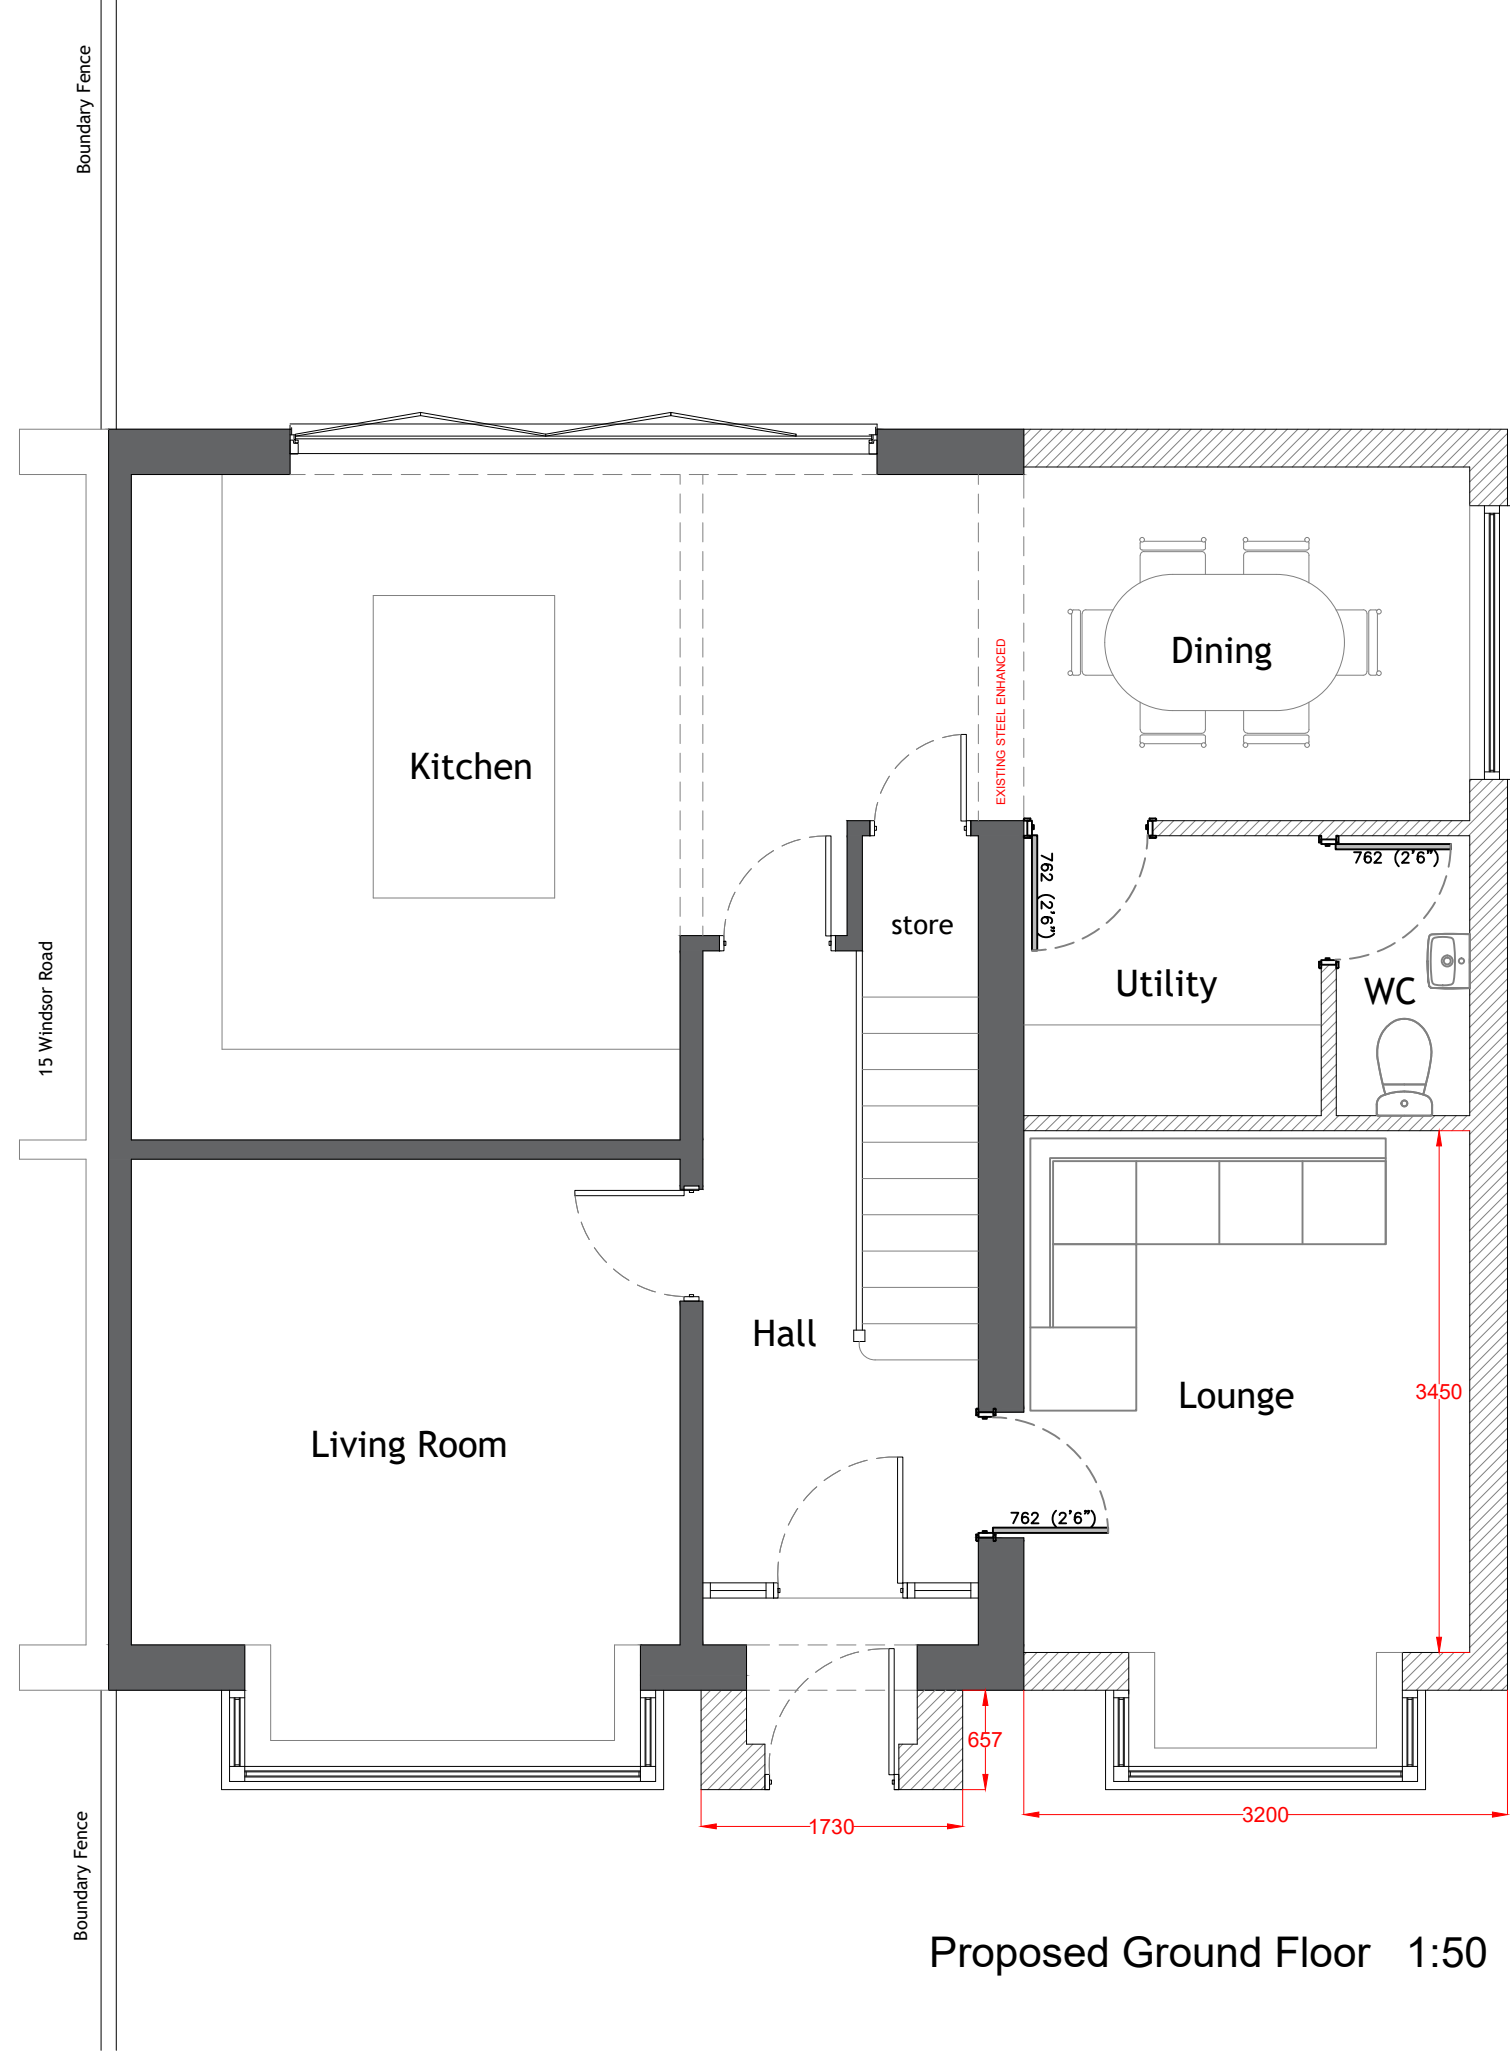

Proposed Ground Floor 1:50

NOTES:



- Existing Walls
- Proposed Walls

CLIENT Peter

DRAWING NO + TITLE:
05 - Proposed Ground
Floor Plan rev A

58 Jeffereys Drive
Liverpool
L36 4NT

SCALES:	1:50	PAGE SIZE:	A3
DRAWN BY:	LS	DATE	18/09/2024



ARCHITEVO