


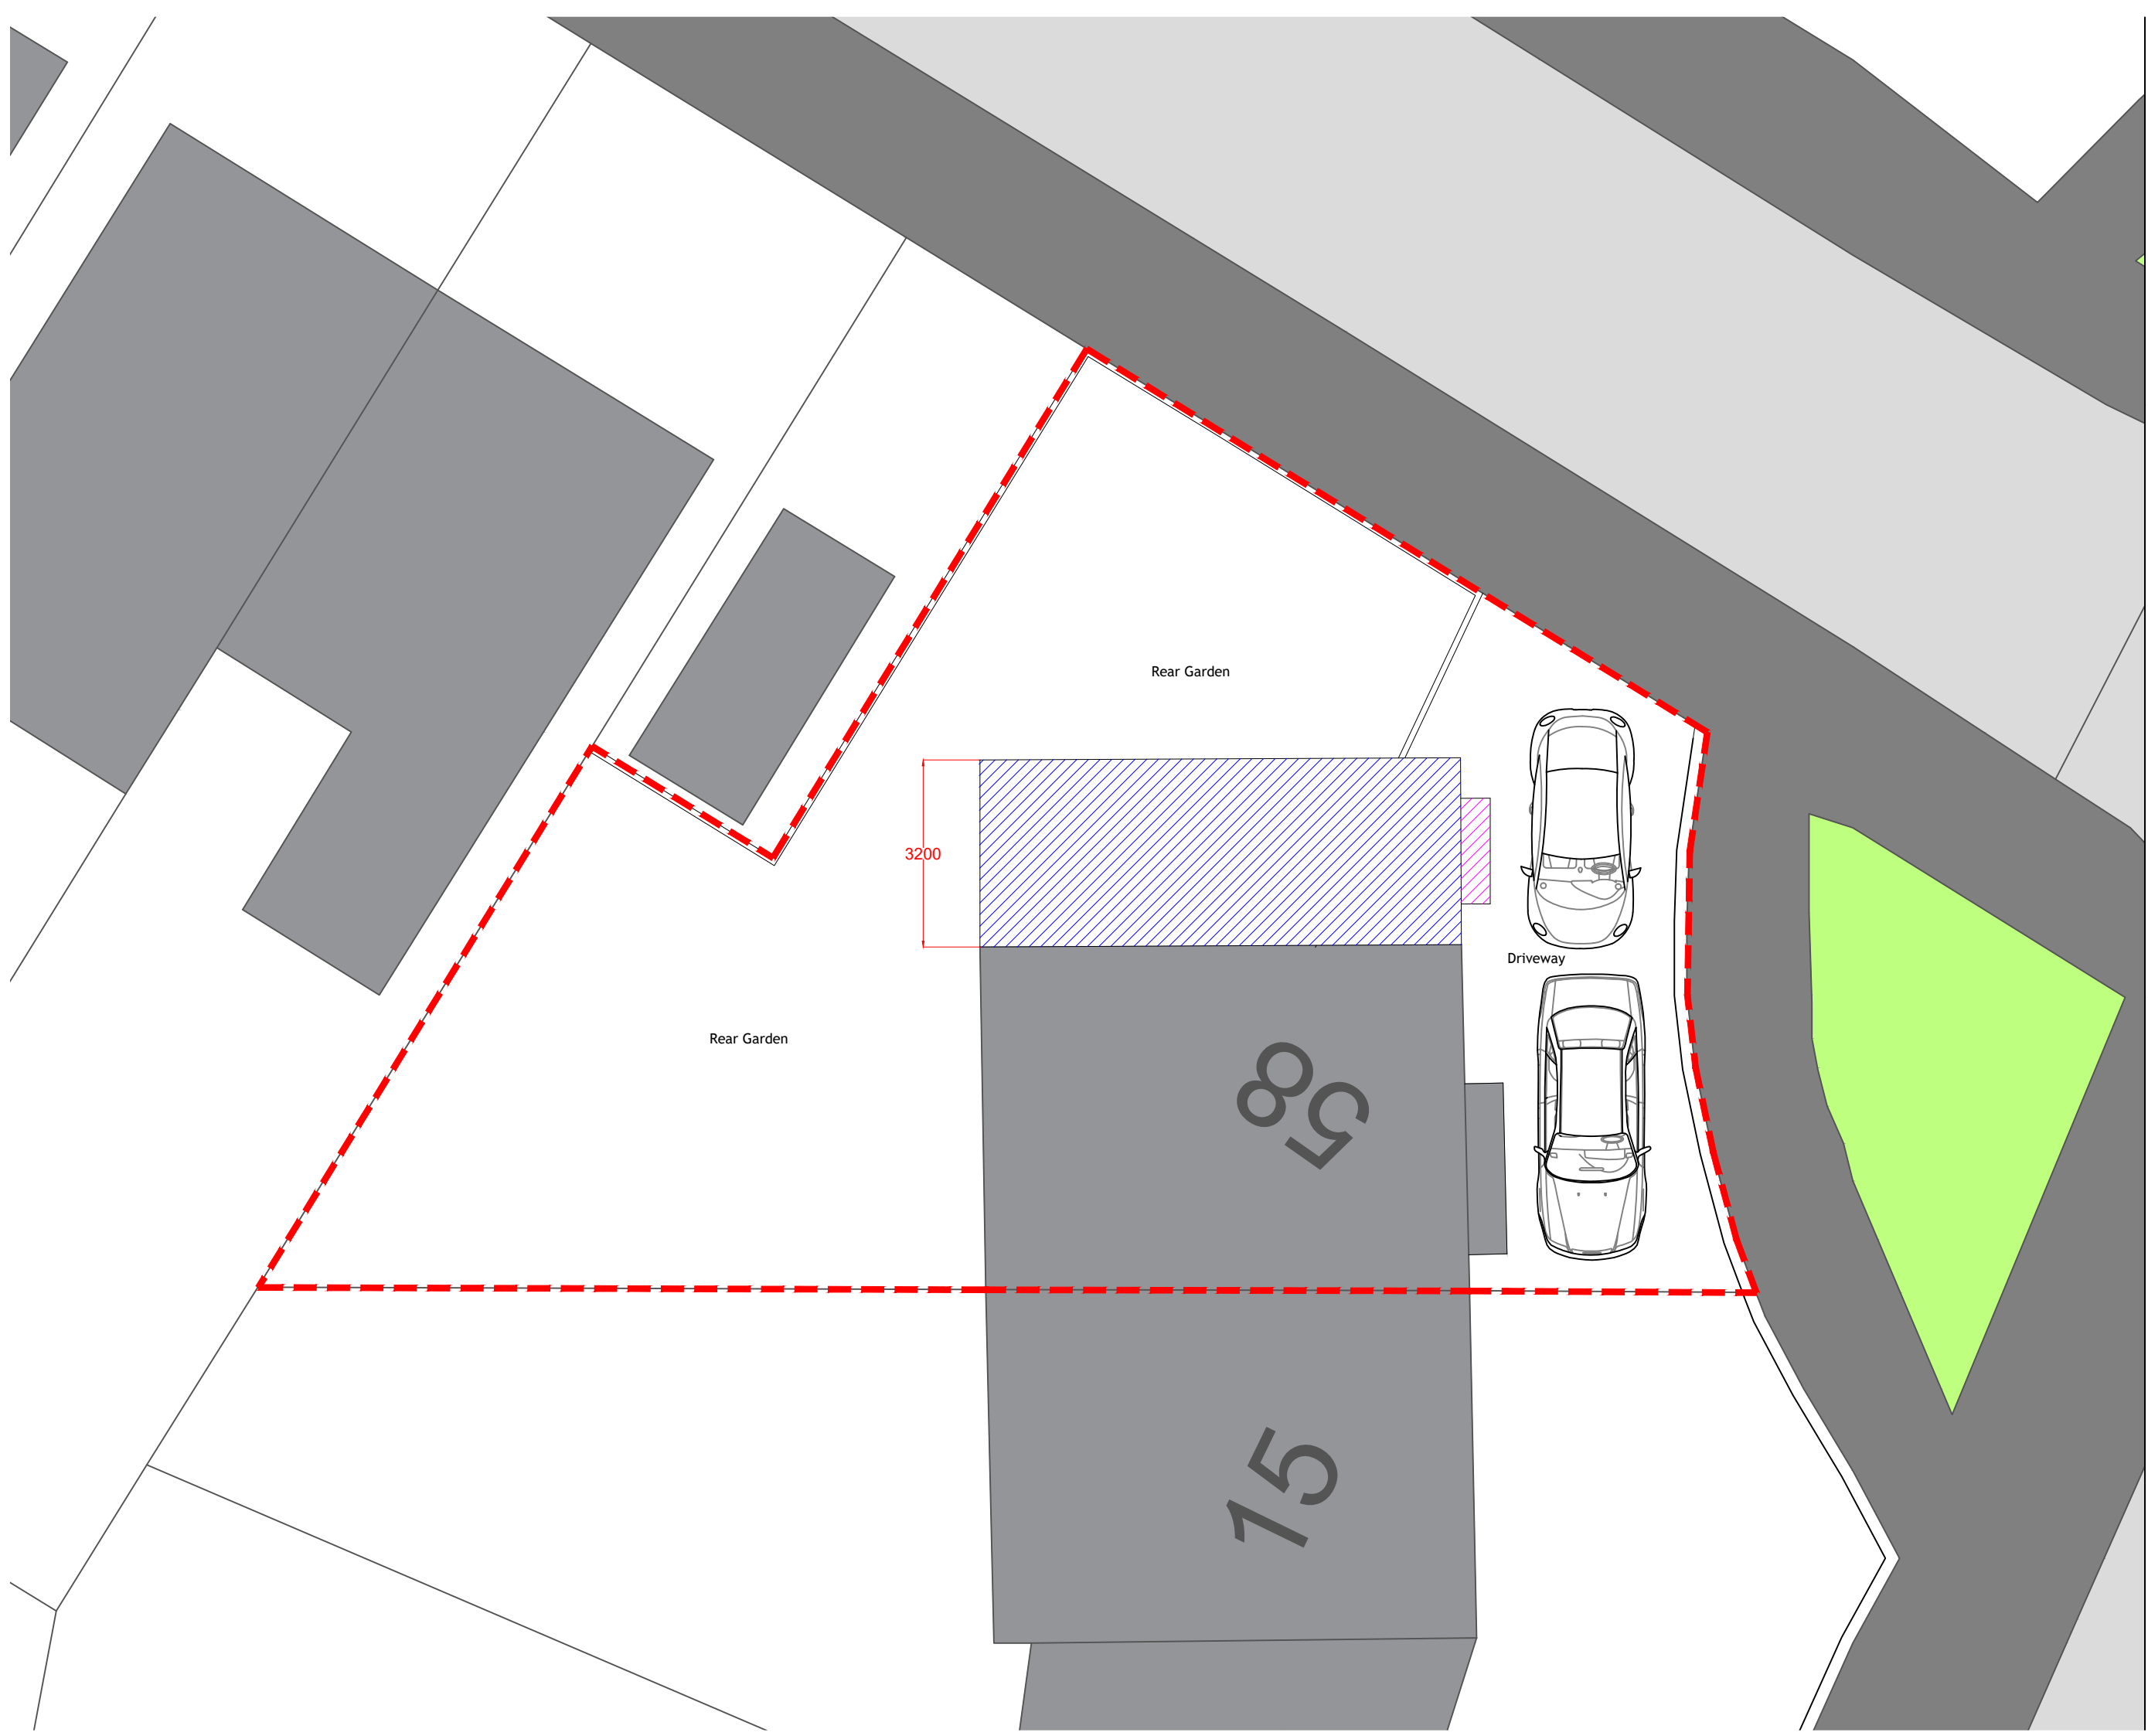

NOTES:



- Site Boundary
- Existing Buildings
- Proposed Single Storey
- Proposed Double Storey

CLIENT Peter

DRAWING NO + TITLE:  
04 - Proposed Site Plan rev A

58 Jeffereys Drive  
Liverpool  
L36 4NT

|           |       |            |            |
|-----------|-------|------------|------------|
| SCALES:   | 1:100 | PAGE SIZE: | A3         |
| DRAWN BY: | LS    | DATE       | 18/09/2024 |

