


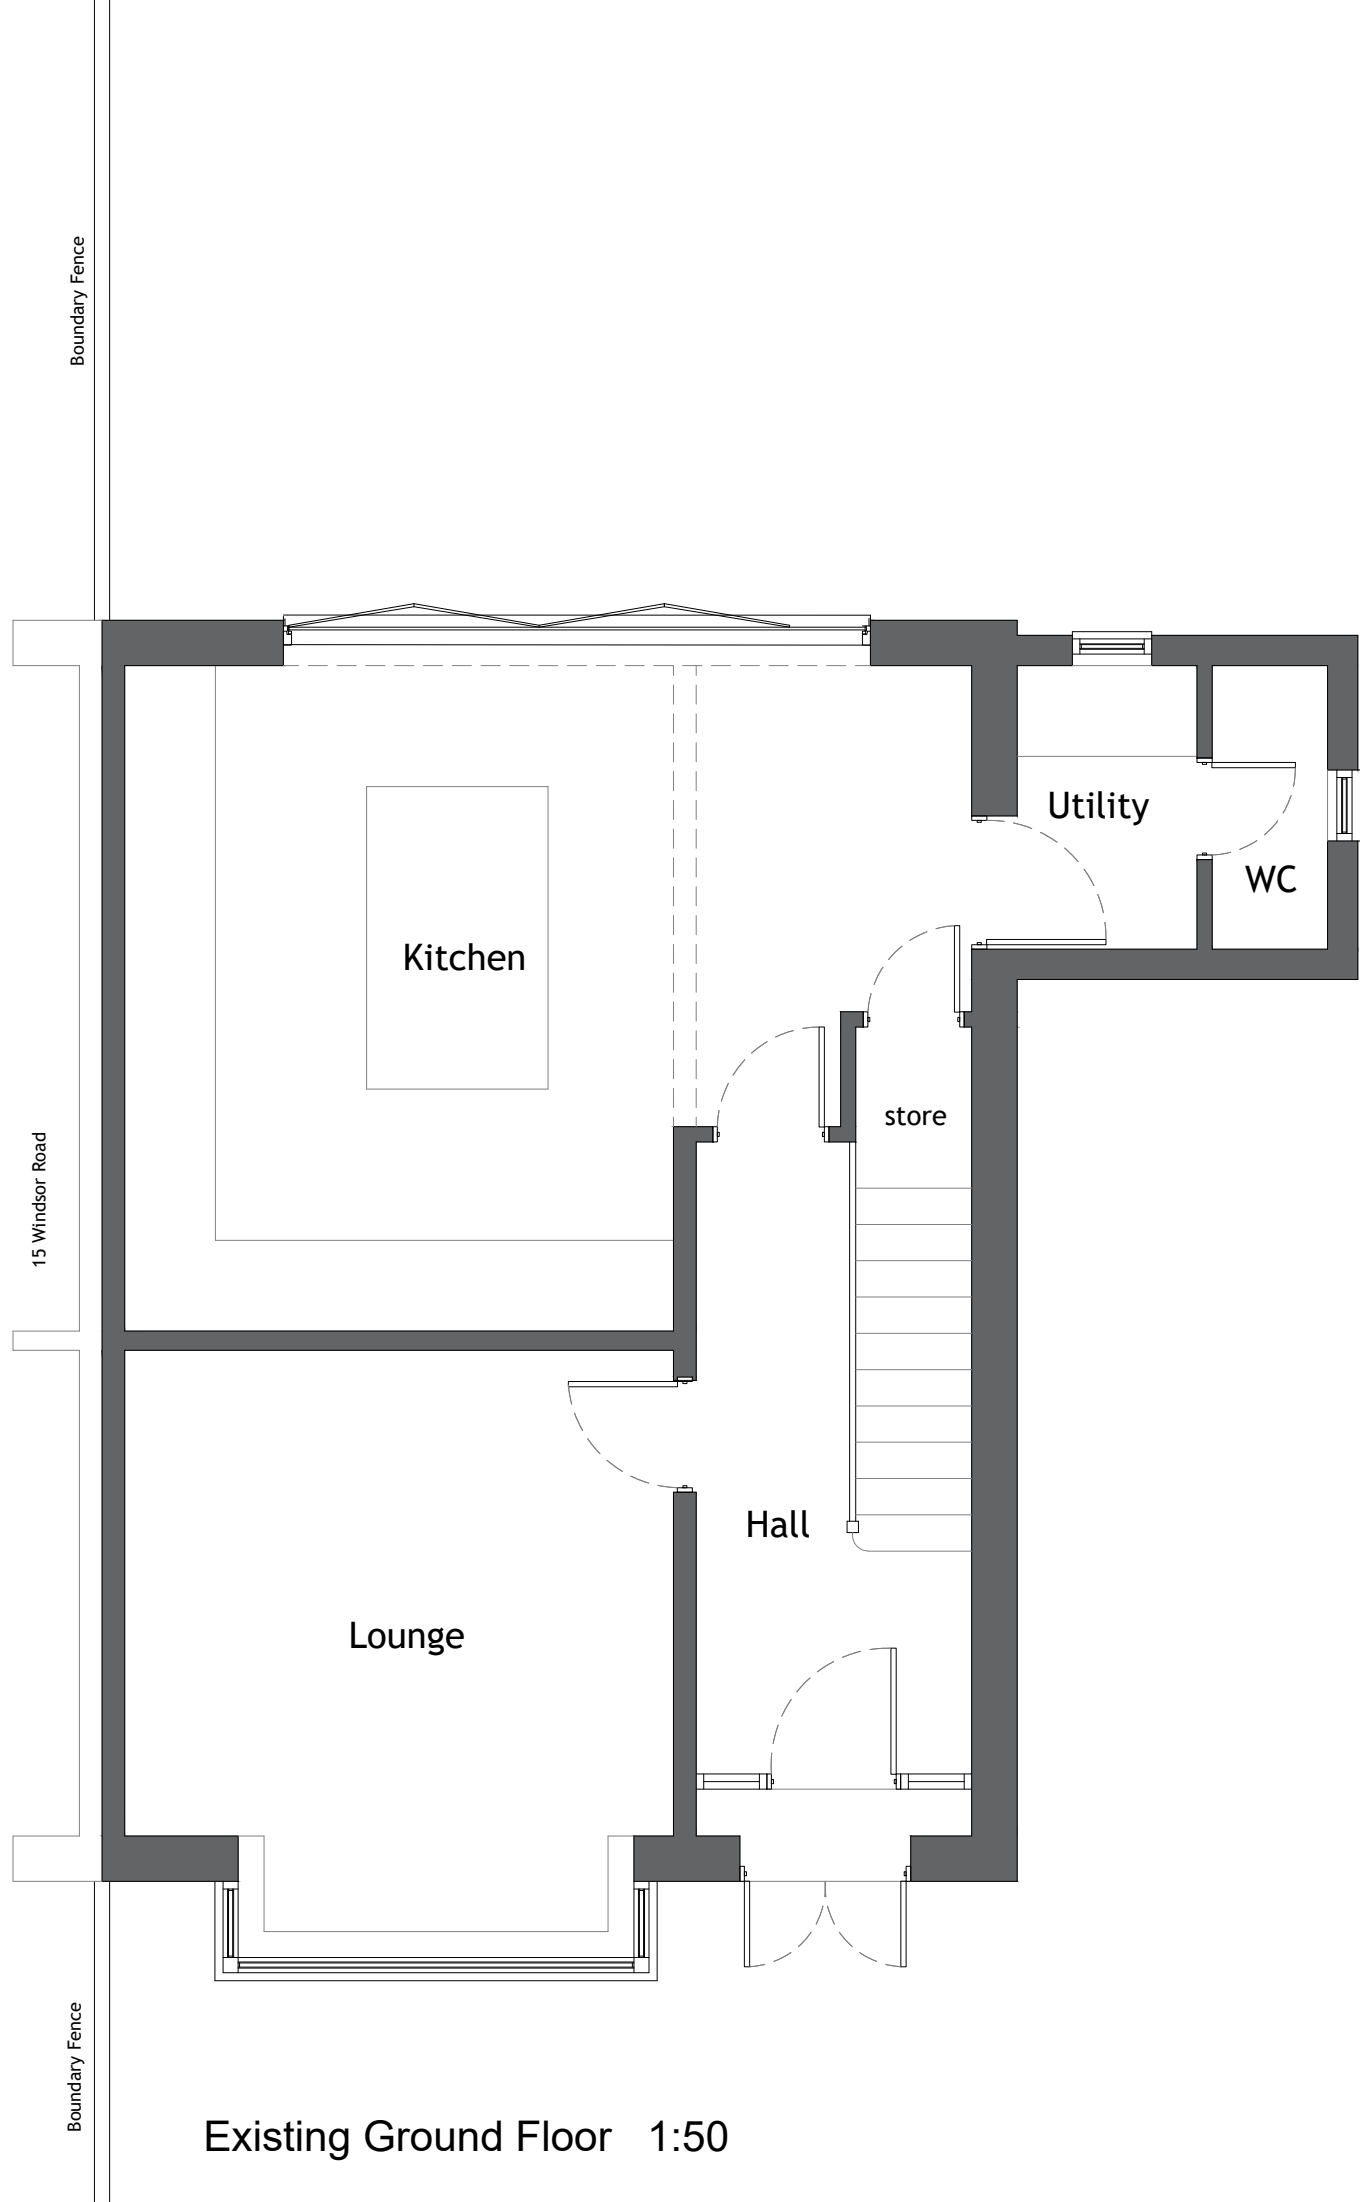

NOTES:



Existing Walls

Proposed Walls

CLIENT Peter

DRAWING NO + TITLE:
02 - Existing Floor Plans

58 Jeffereys Drive
Liverpool
L36 4NT

SCALES: 1:50 PAGE SIZE: A3

DRAWN BY: LS DATE 18/09/2024



ARCHITEVO