



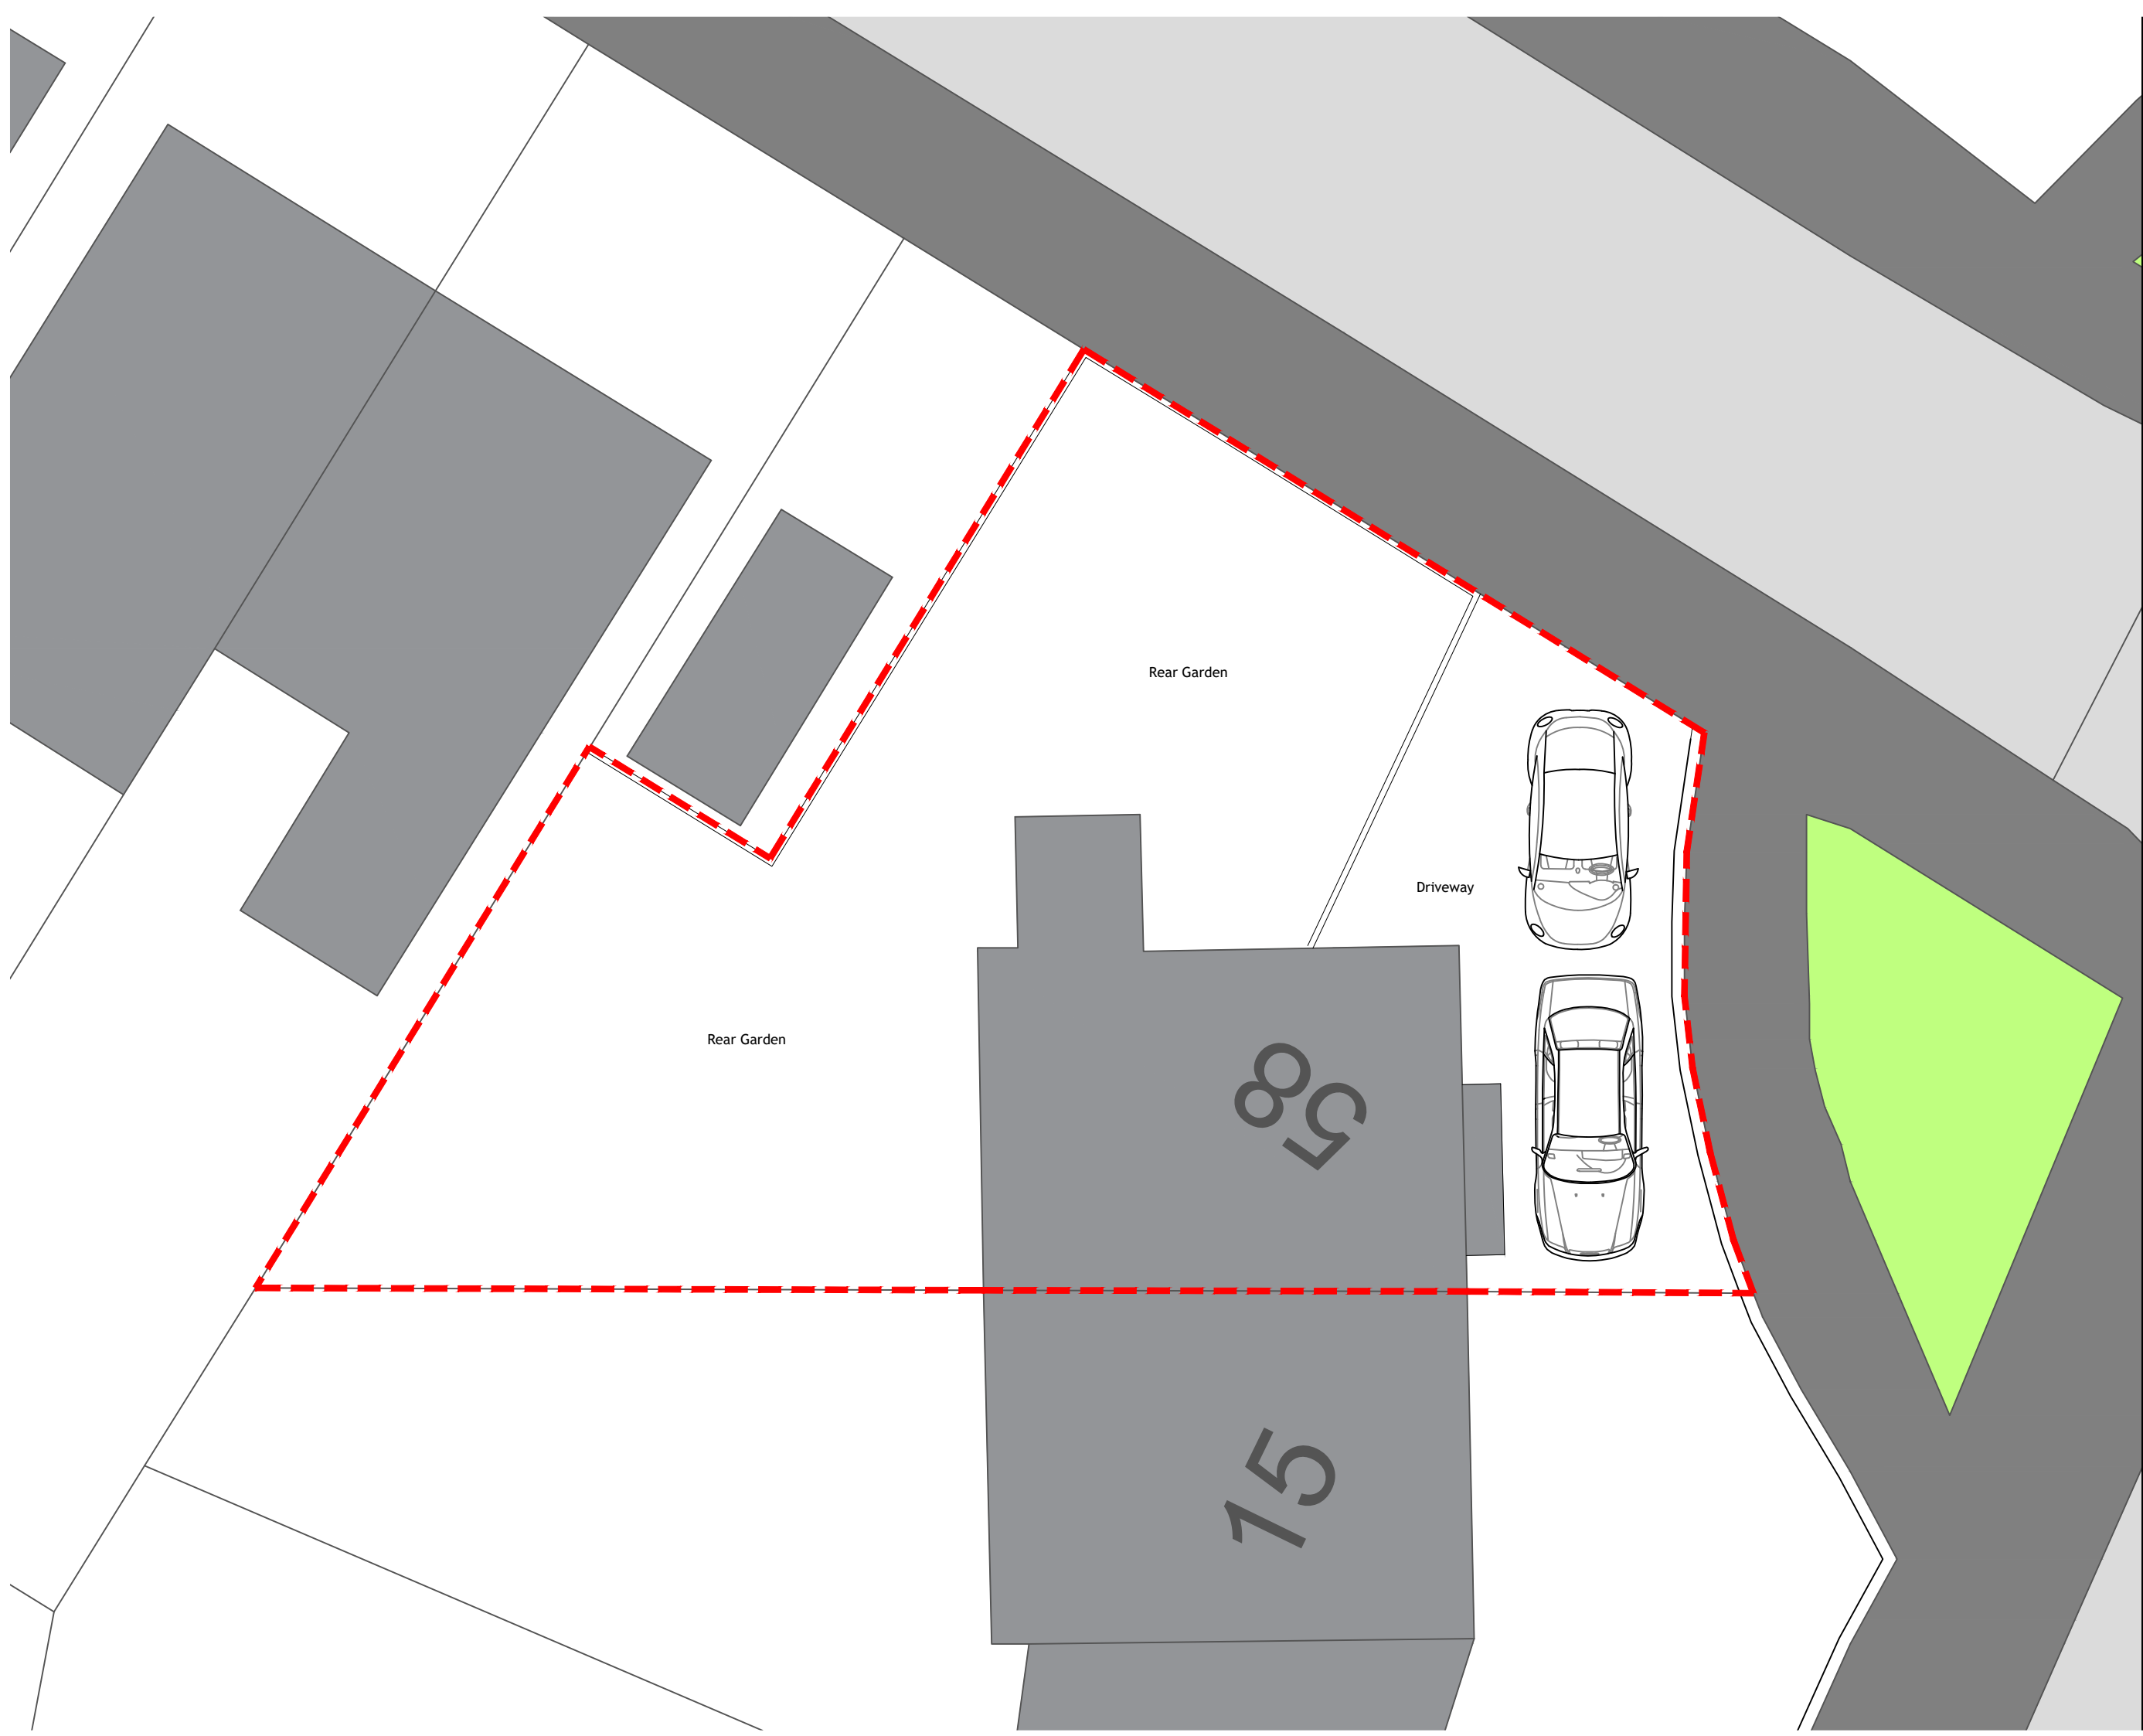

NOTES:

 

-  Site Boundary
-  Existing Buildings
-  Proposed Walls

CLIENT Peter

DRAWING NO + TITLE:
01 - Existing Site Plan

58 Jeffereys Drive
Liverpool
L36 4NT

SCALES: 1:100 PAGE SIZE: A3

DRAWN BY: LS DATE 18/09/2024



ARCHITEVO