


Key:

Site Outline:

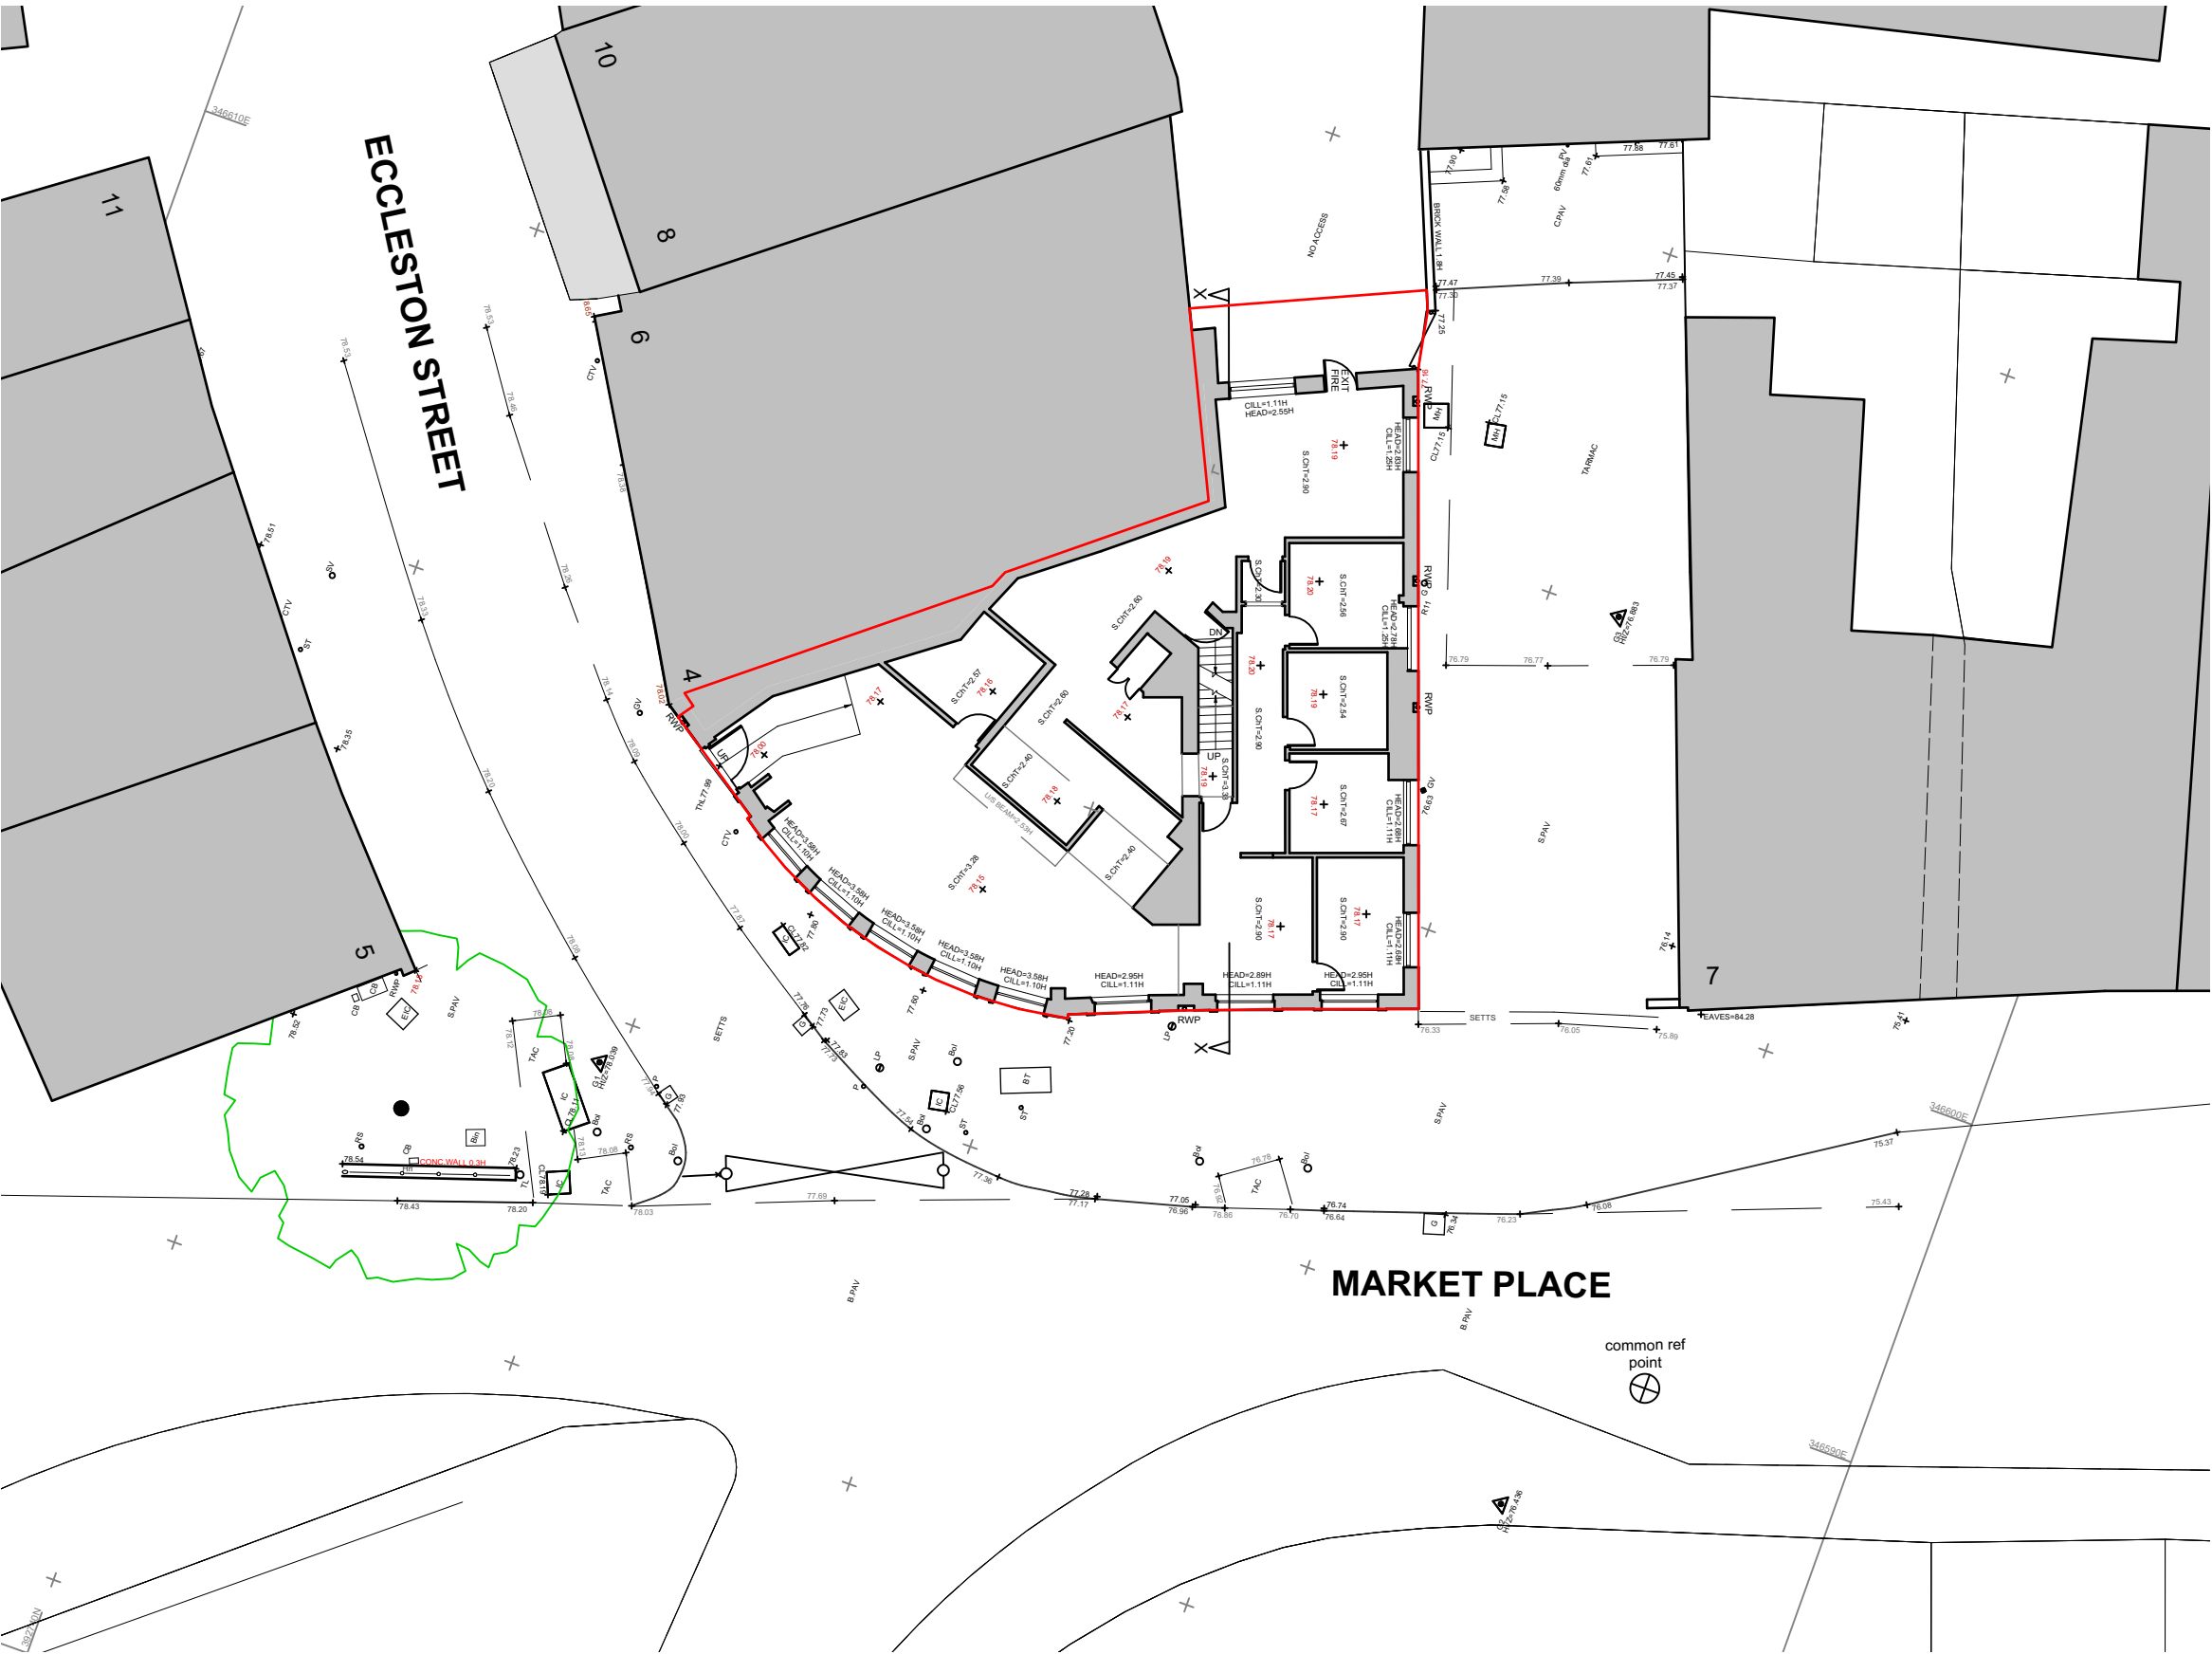

Client: Market Place Developments Ltd
Drawing Number: P237.1_201
Drawing Title: Existing Site Plan
Date: 24.06.2022
Scale: 1:200 @ A3