
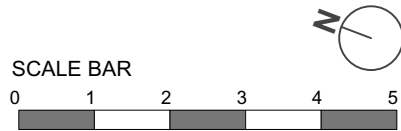


Key:

Existing wall:

Structure over: - - - - -

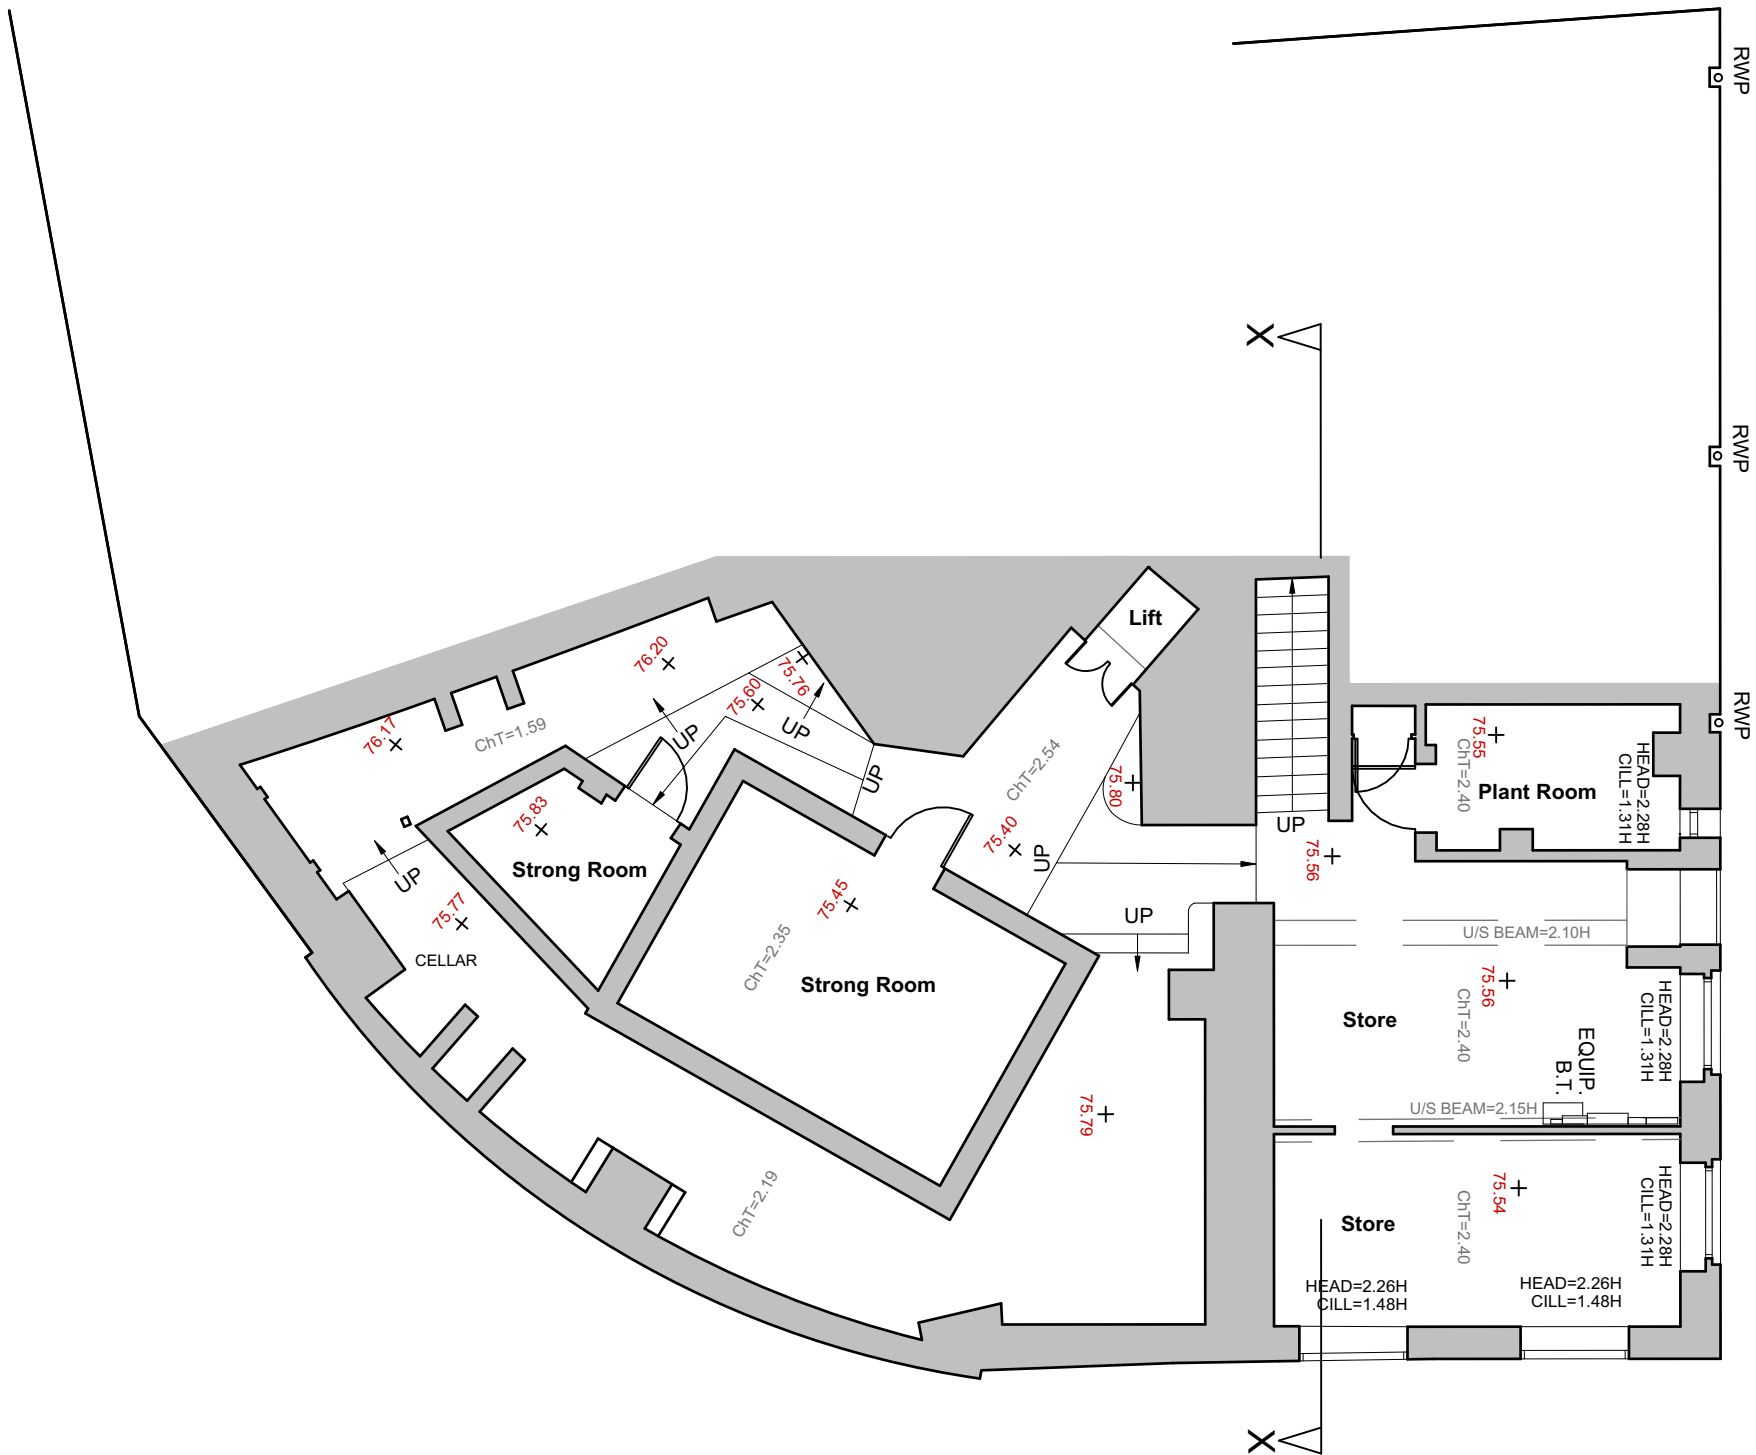

Client: Market Place Developments Ltd
Drawing Number: P237.1_202
Drawing Title: Existing Basement Floor Plan
Date: 24.06.2022
Scale: 1:100 @ A3