


Key:

Existing wall: 

Structure over: 

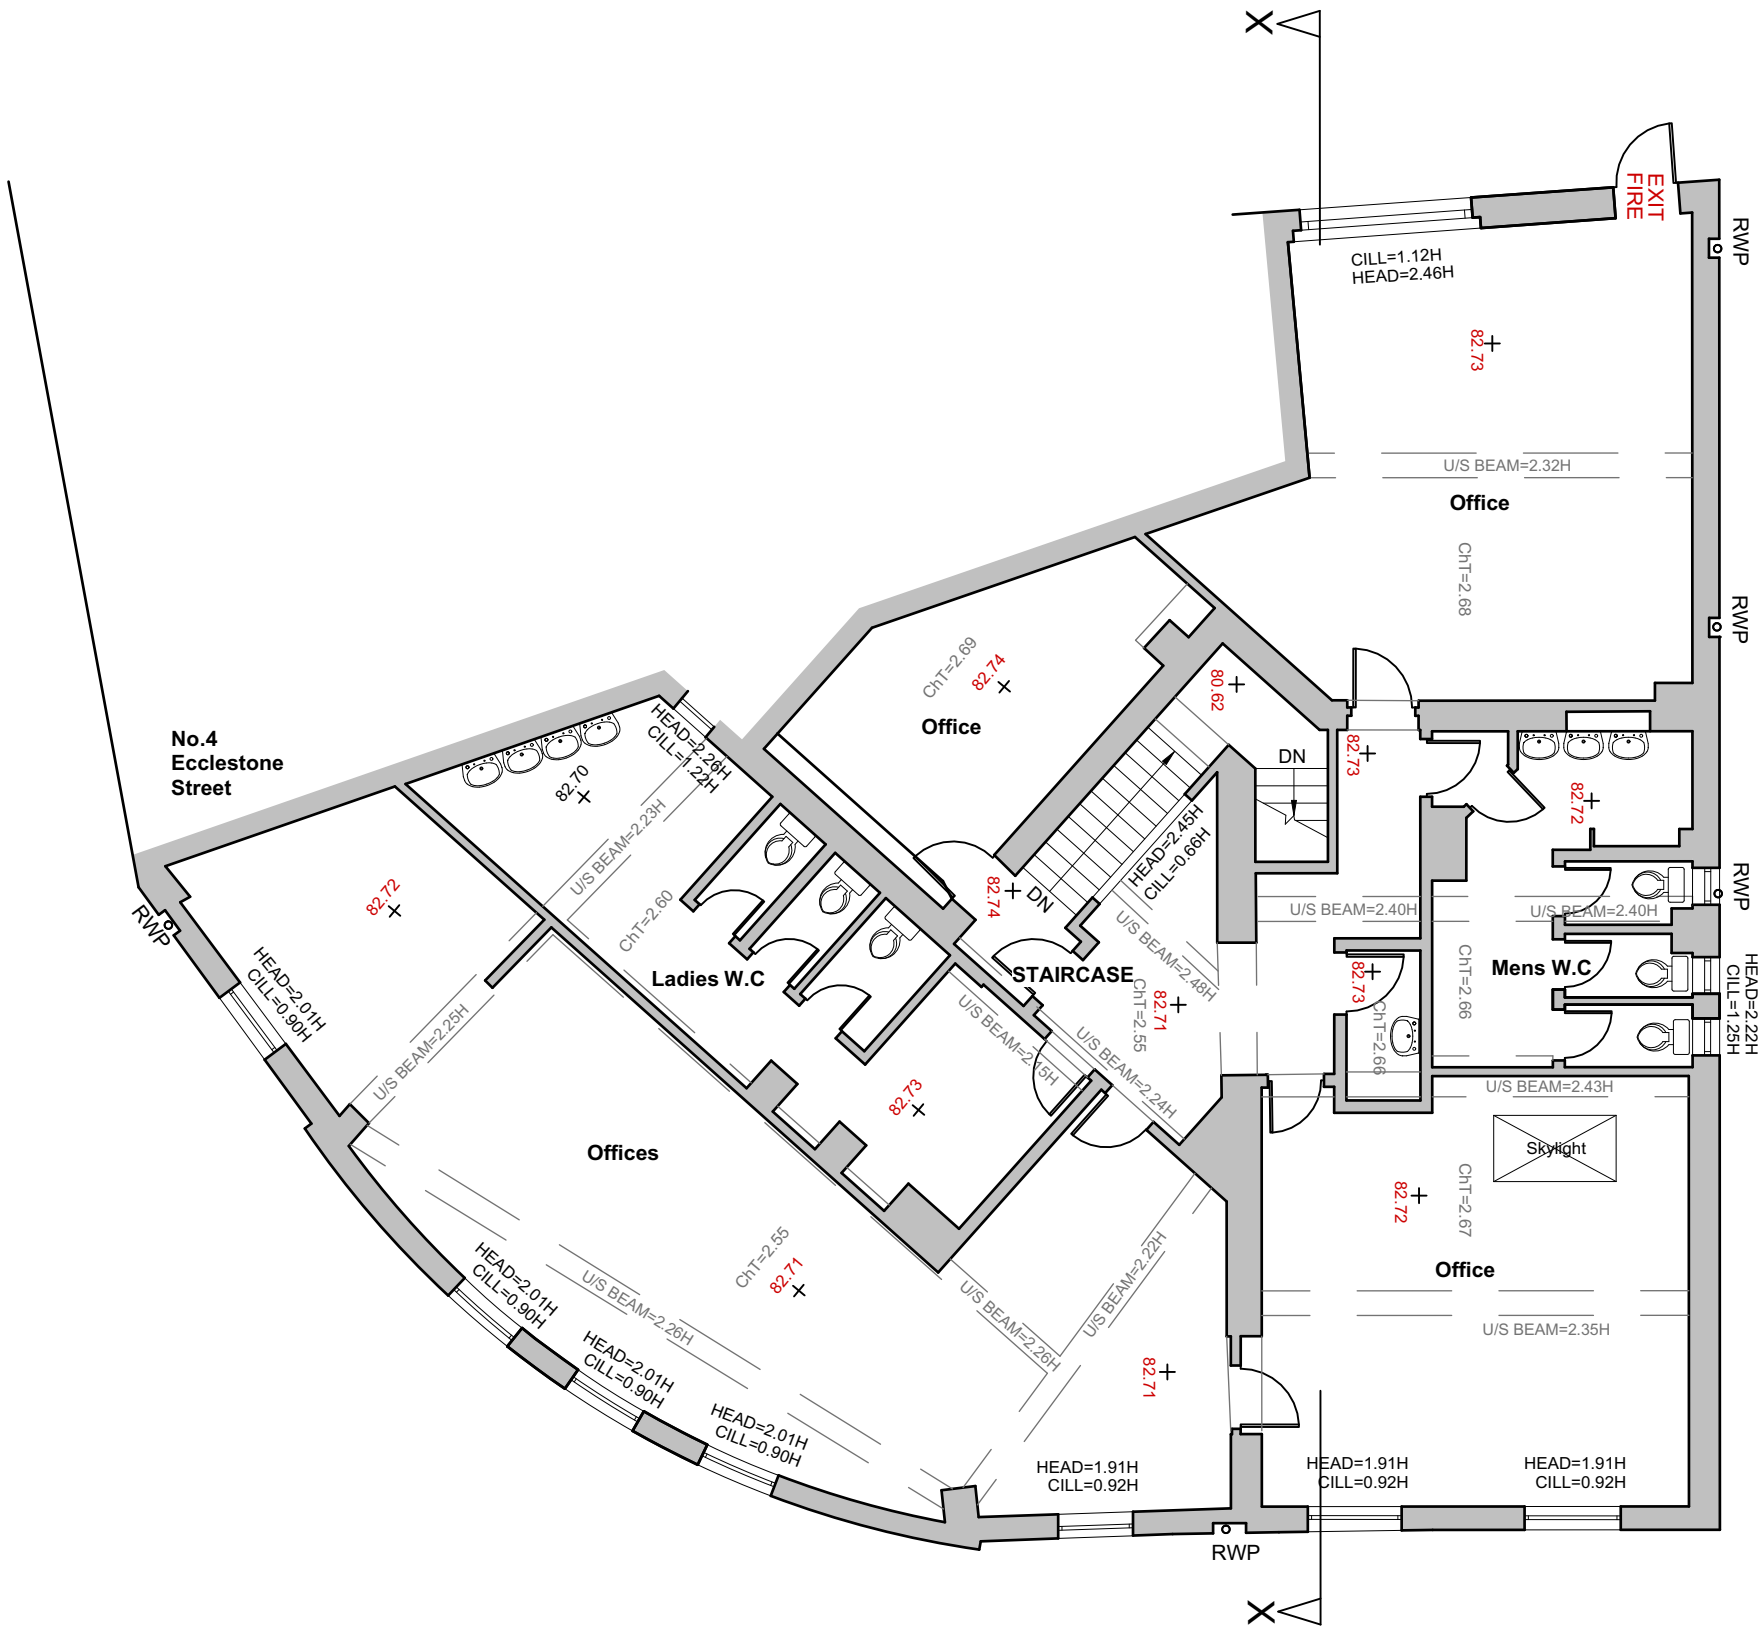

Client: Market Place Developments Ltd
Drawing Number: P237.1_204
Drawing Title: Existing First Floor Plan
Date: 24.06.2022
Scale: 1:100 @ A3