


Key:

Site Outline: 

Retained Entrance: 

New Entrance: 

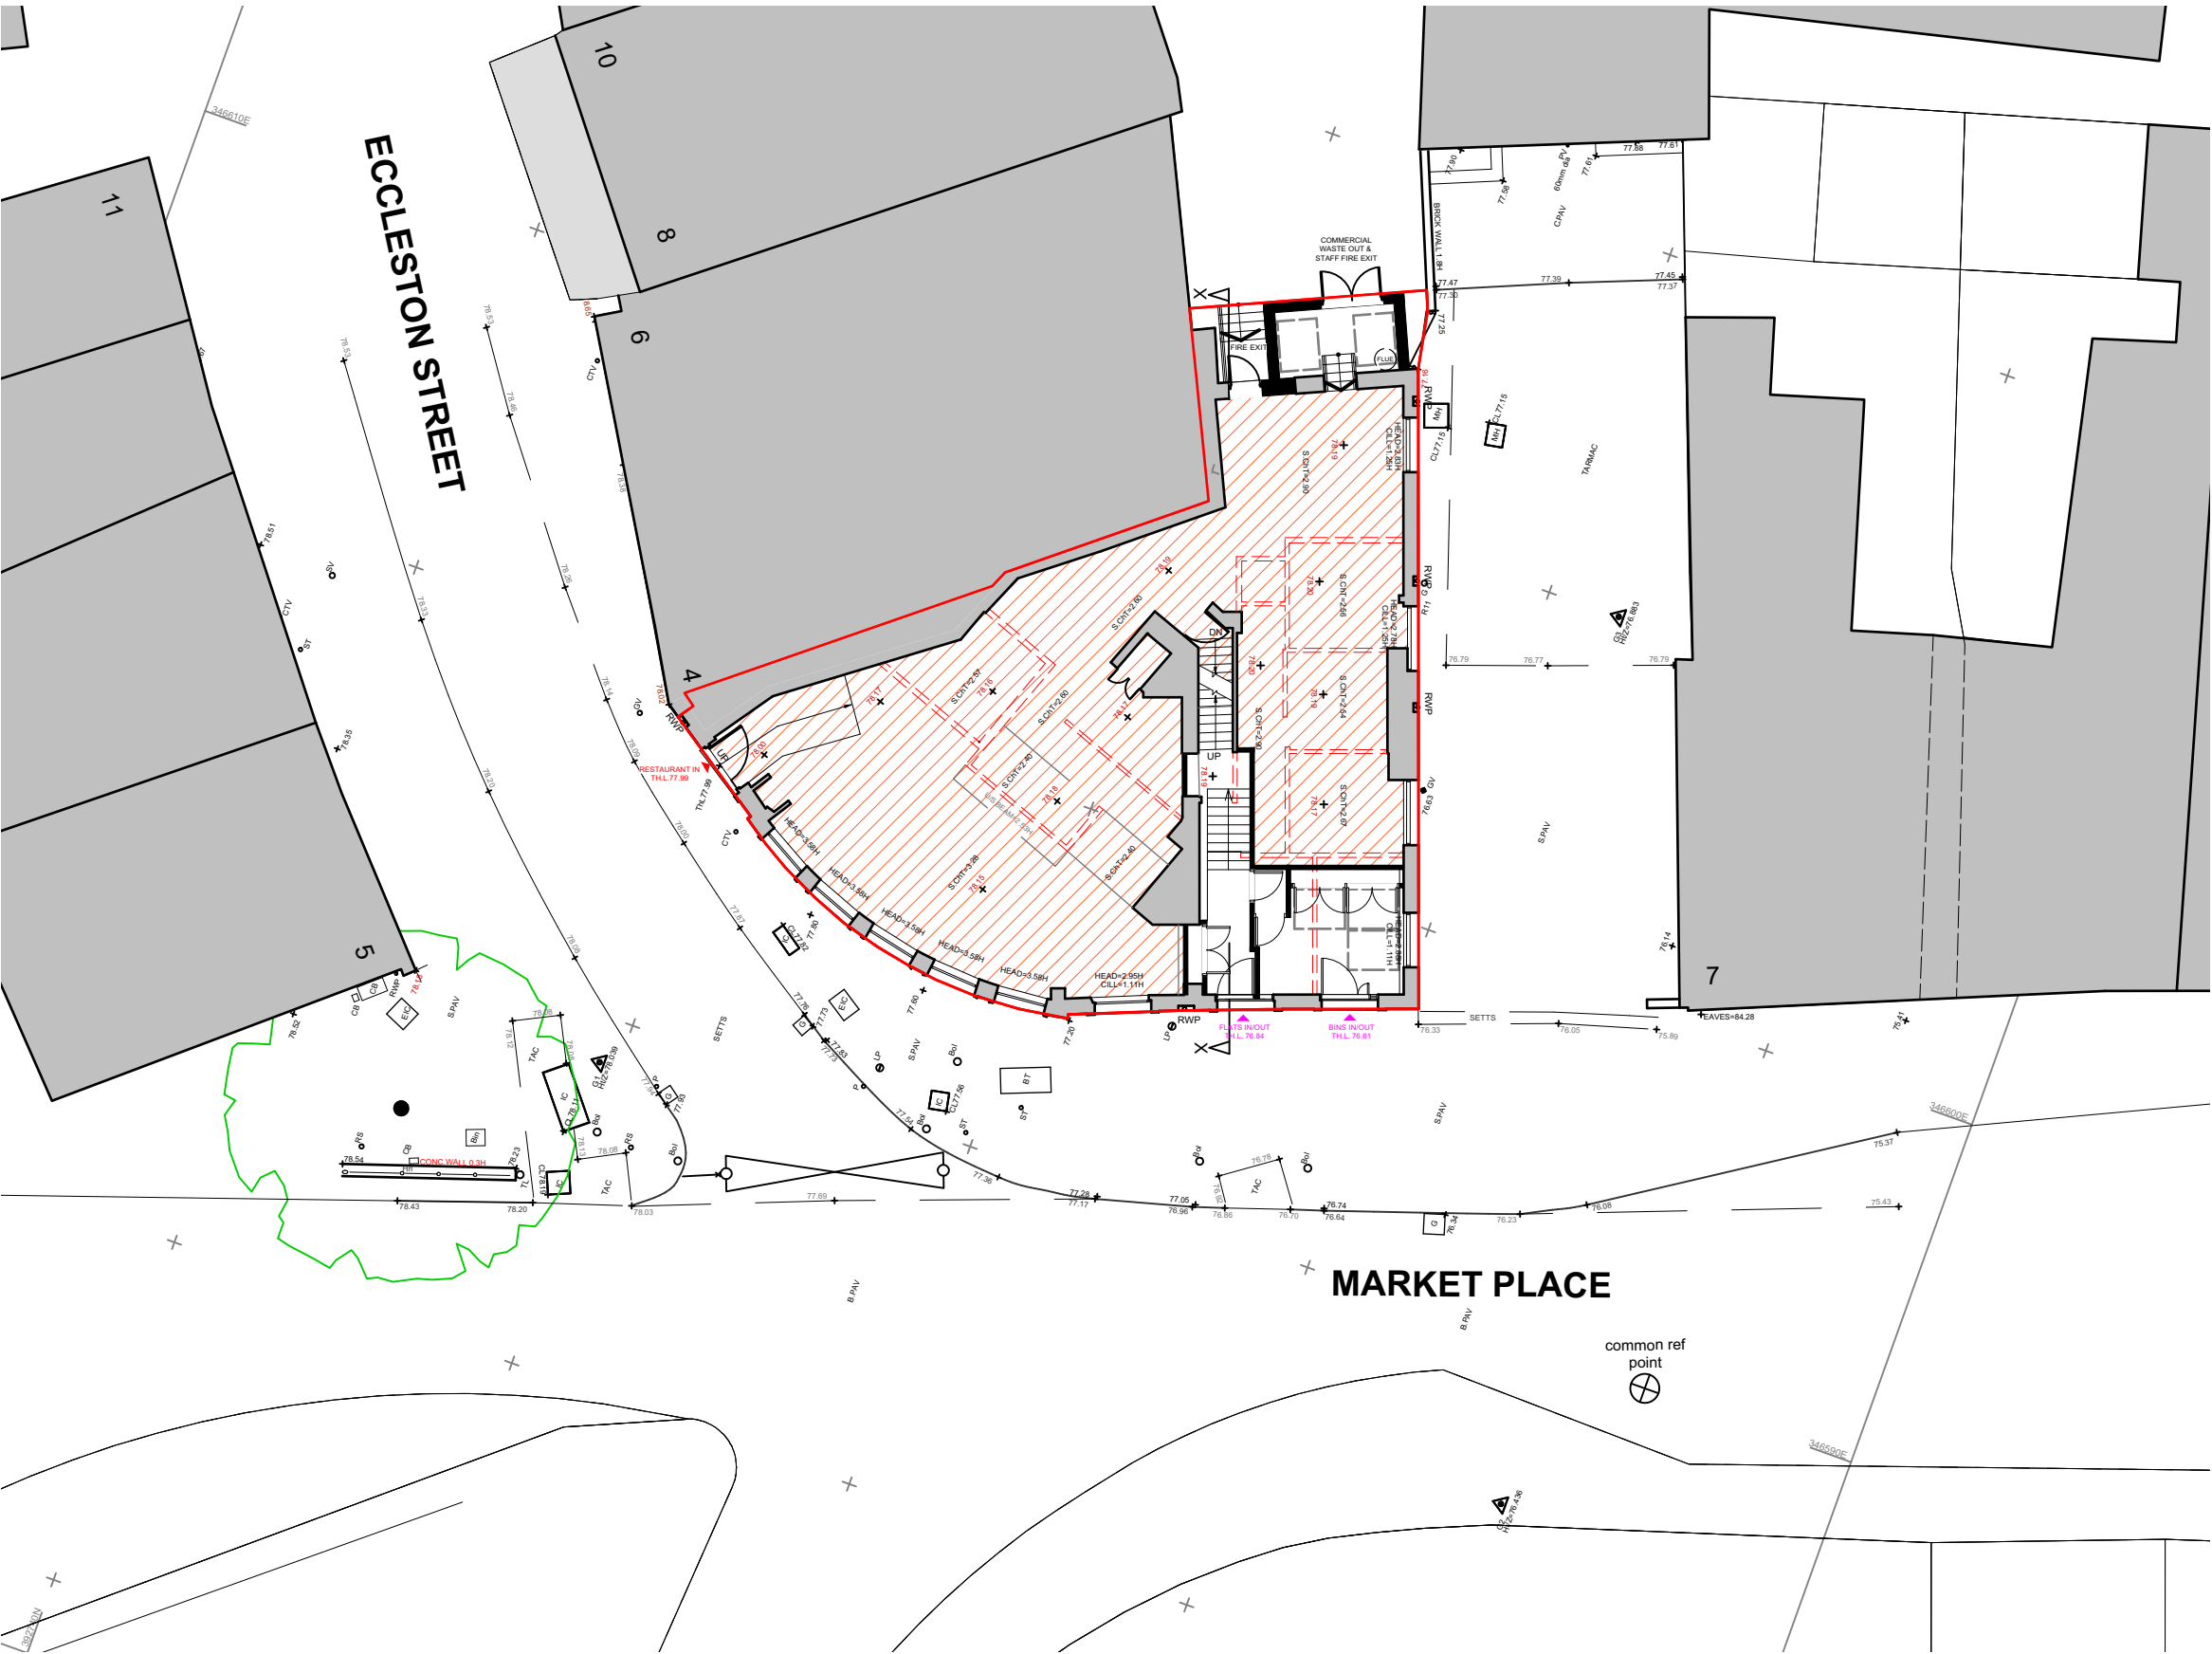

Client: Market Place Developments Ltd
Drawing Number: P237.1_207
Drawing Title: Proposed Site Plan
Date: 24.06.2022
Scale: 1:200 @ A3