




PROPOSED WEST ELEVATION

- Materials Key:
- Existing facing brickwork: 1
 - Existing Ashlar stone: 2
 - Existing decorative stonework: 3
 - Existing white painted timber / metal window & door frames: 4
 - Existing off-white painted metal ventilation grill: 5
 - Existing off-white painted metal security bars: 6
 - Existing black painted external staircase: 7
 - Replacement steel frame windows to match originals (colour white): 8
 - New powder coated aluminium windows/doors (colour RAL8208): 9
 - New Flagon Sfc Copper Art single-ply membrane by Soprema: 10
 - Existing Rainwater downpipe: 11
 - Existing Hopper: 12
 - New Hopper to match existing: 13
 - Powder coated aluminium ventilation louvres (colour RAL 8208): 14
 - Timber doorset: 15
 - New brickwork to match existing: 16
 - New powder coated aluminium coping (colour RAL 8208): 17
 - New powder coated extract flue (colour TBC): 18
 - New powder coated aluminium windows/doors (colour white): 19

ELEVATION KEY

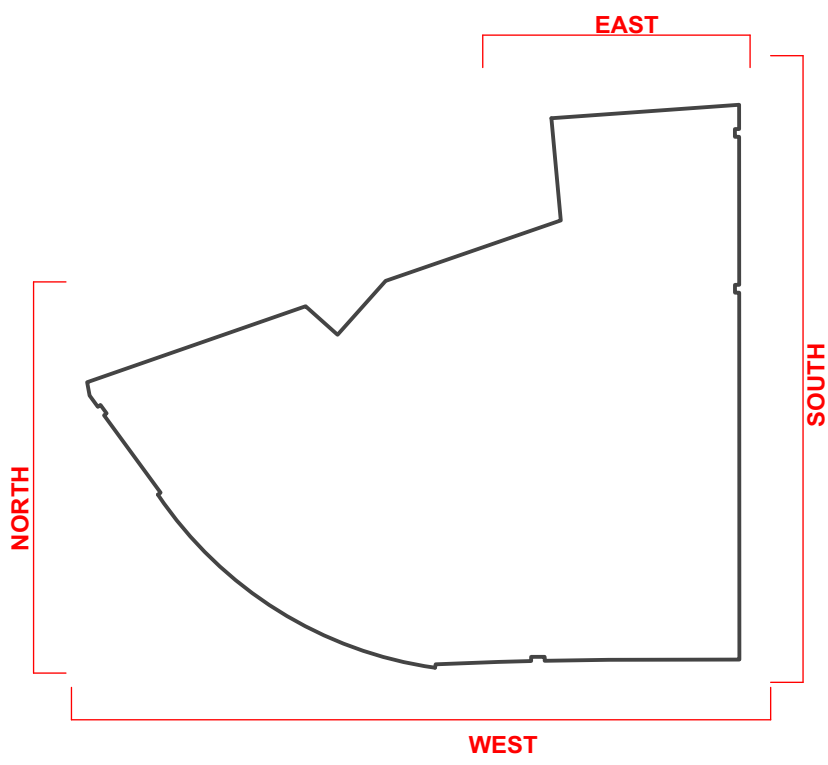

0m 0.5m 1m 2.5m 5m

Revision	Date	Description
----------	------	-------------

REVISION NOTES

ISSUED FOR: PLANNING

Client: Market Place Developements Ltd
Drawing Number: P237.1_230
Drawing Title: Proposed West Elevation
Date: 24.06.2022
Scale: 1:50 @ A1
Drawn By: