



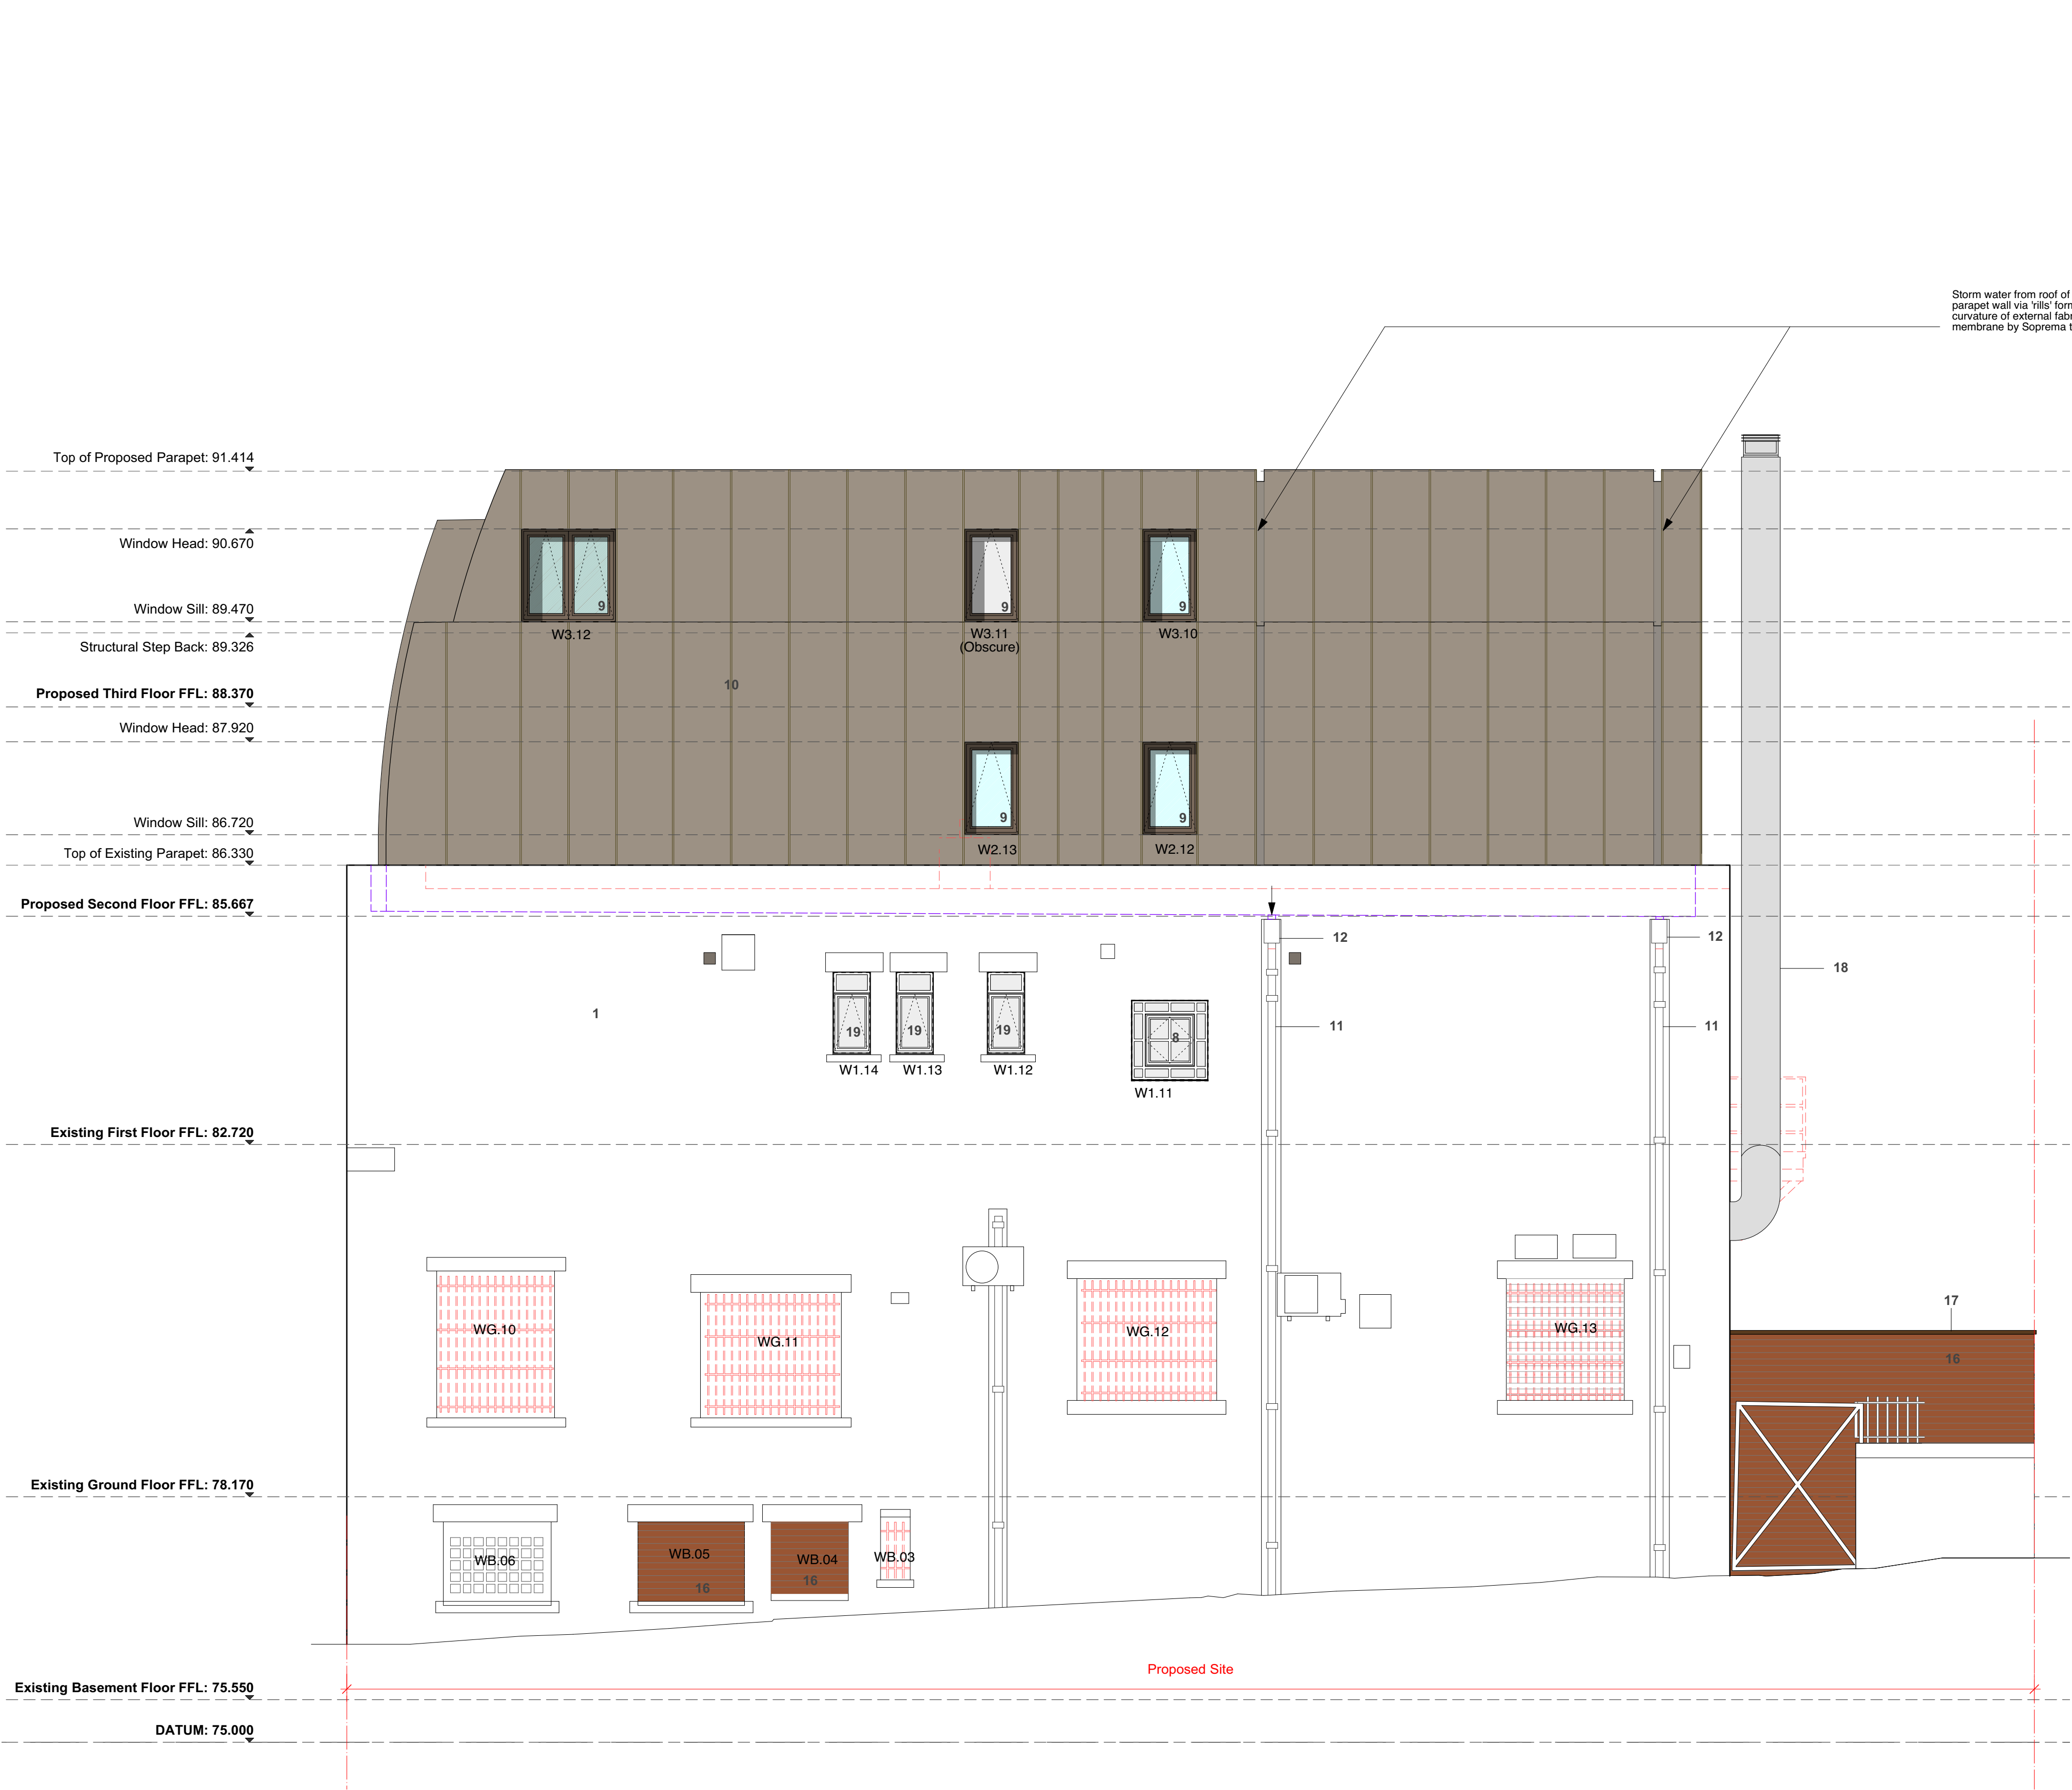

PROPOSED SOUTH ELEVATION

Materials Key:	
Existing facing brickwork:	1
Existing Ashlar stone:	2
Existing decorative stonework:	3
Existing white painted timber / metal window & door frames:	4
Existing off-white painted metal ventilation grill:	5
Existing off-white painted metal security bars:	6
Existing black painted external staircase:	7
Replacement steel frame windows to match originals (colour white):	8
New powder coated aluminium windows/doors (colour RAL8208):	9
New Flagon Sfc Copper Art single-ply membrane by Soprema:	10
Existing Rainwater downpipe:	11
Existing Hopper:	12
New Hopper to match existing:	13
Powder coated aluminium ventilation louvres (colour RAL 8208):	14
Timber doorset:	15
New brickwork to match existing:	16
New powder coated aluminium coping (colour RAL 8208):	17
New powder coated extract flue (colour TBC):	18
New powder coated aluminium windows/doors (colour white):	19

ELEVATION KEY

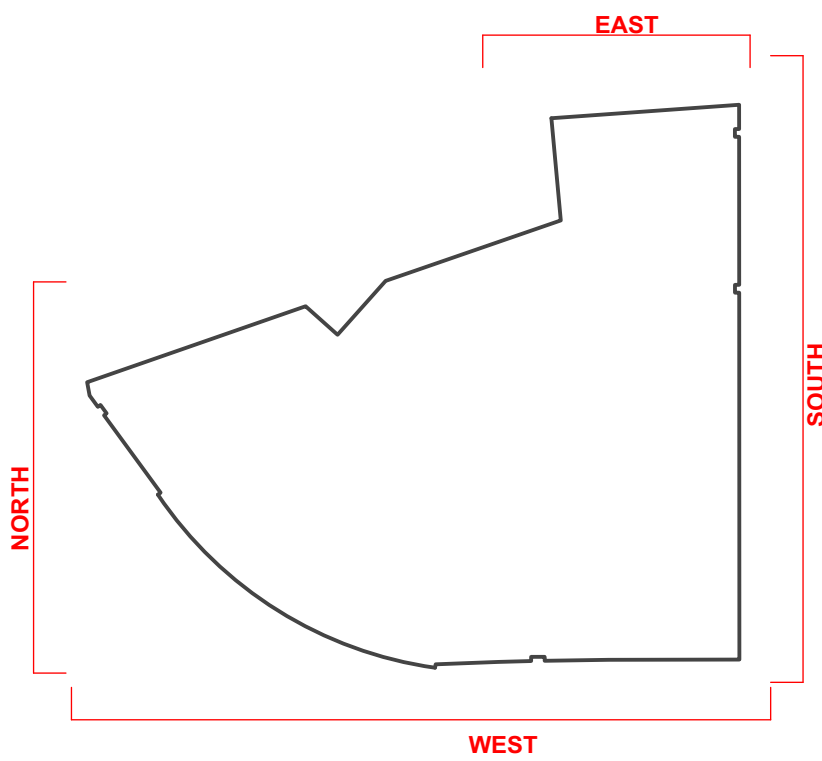

0m 0.5m 1m 2.5m 5m

Revision	Date	Description
----------	------	-------------

REVISION NOTES

ISSUED FOR: PLANNING

Client: Market Place Developements Ltd
Drawing Number: P237.1_233
Drawing Title: Proposed South Elevation
Date: 24.06.2022
Scale: 1:50 @ A1
Drawn By: