

NOTES


All dimensions to be checked on site. Figured dimensions to be read in preference to scaled. Keith Davidson Partnership accepts no responsibility for any unauthorised amendments to the drawing and does not permit unauthorised copying of the drawing. This drawing is copyright and remains the property of Keith Davidson Partnership unless otherwise agreed.

KEY

Legend for Roof




Anti-Slip

 


Flat Roof Section

Horizontal Life Line
Fall Arrest System

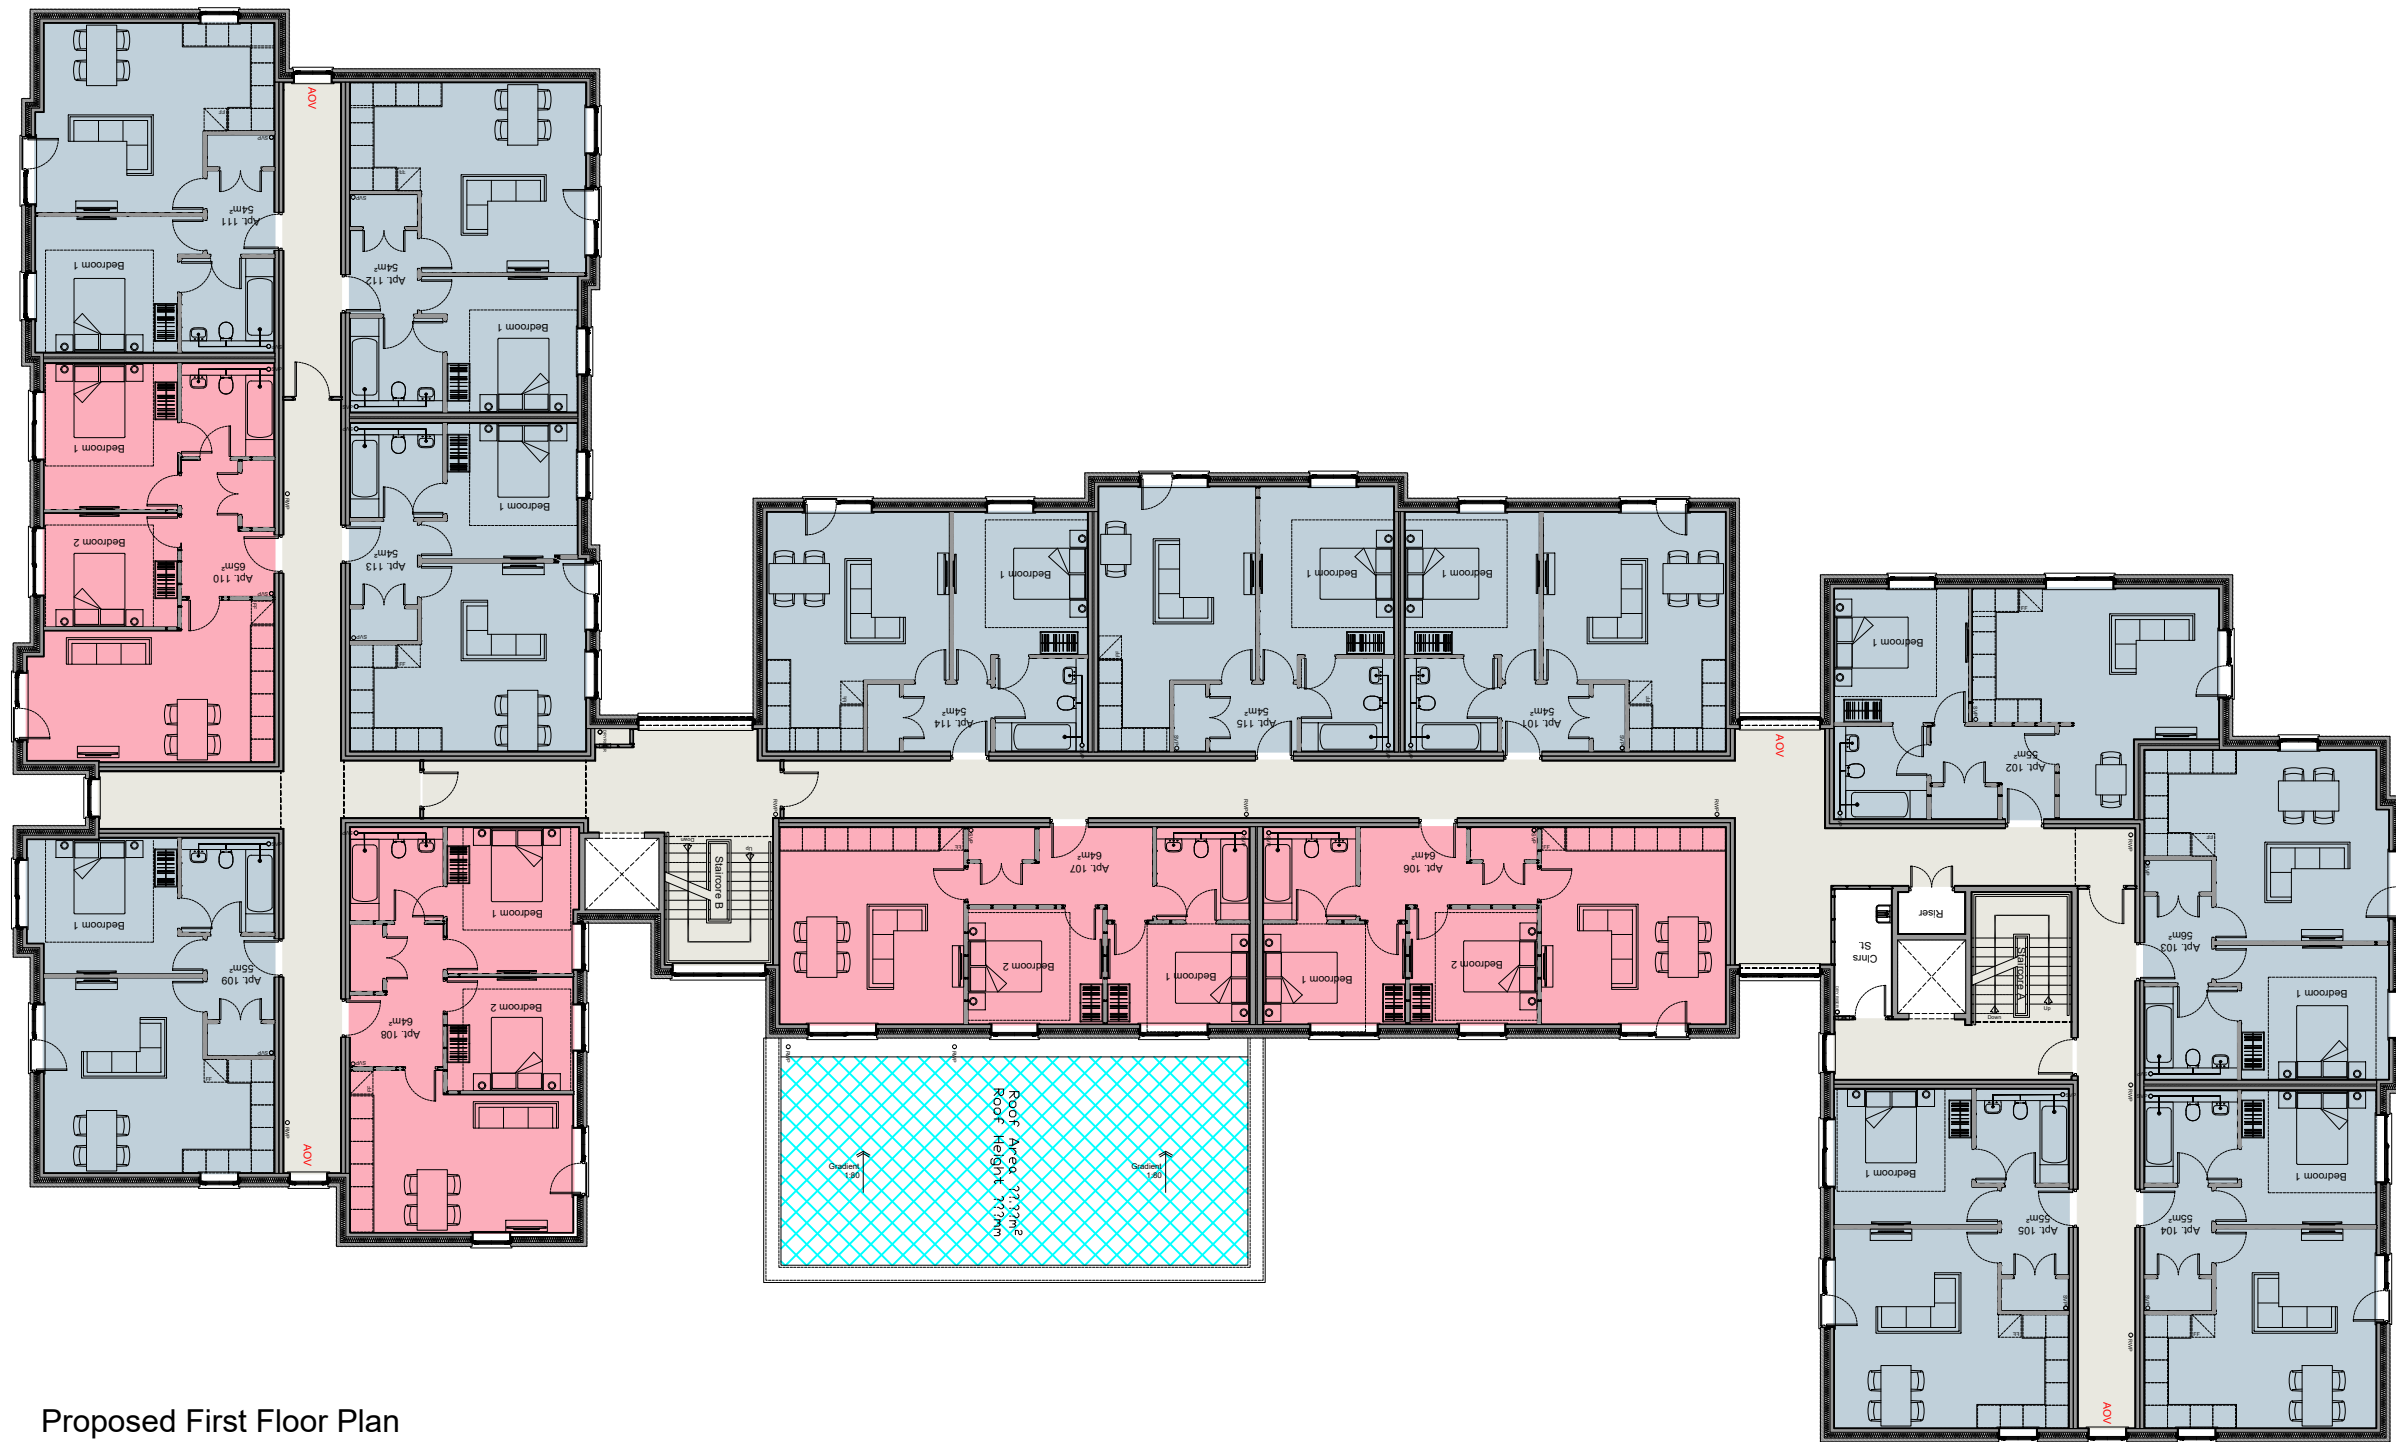


Proposed First Floor Plan
Scale 1:200

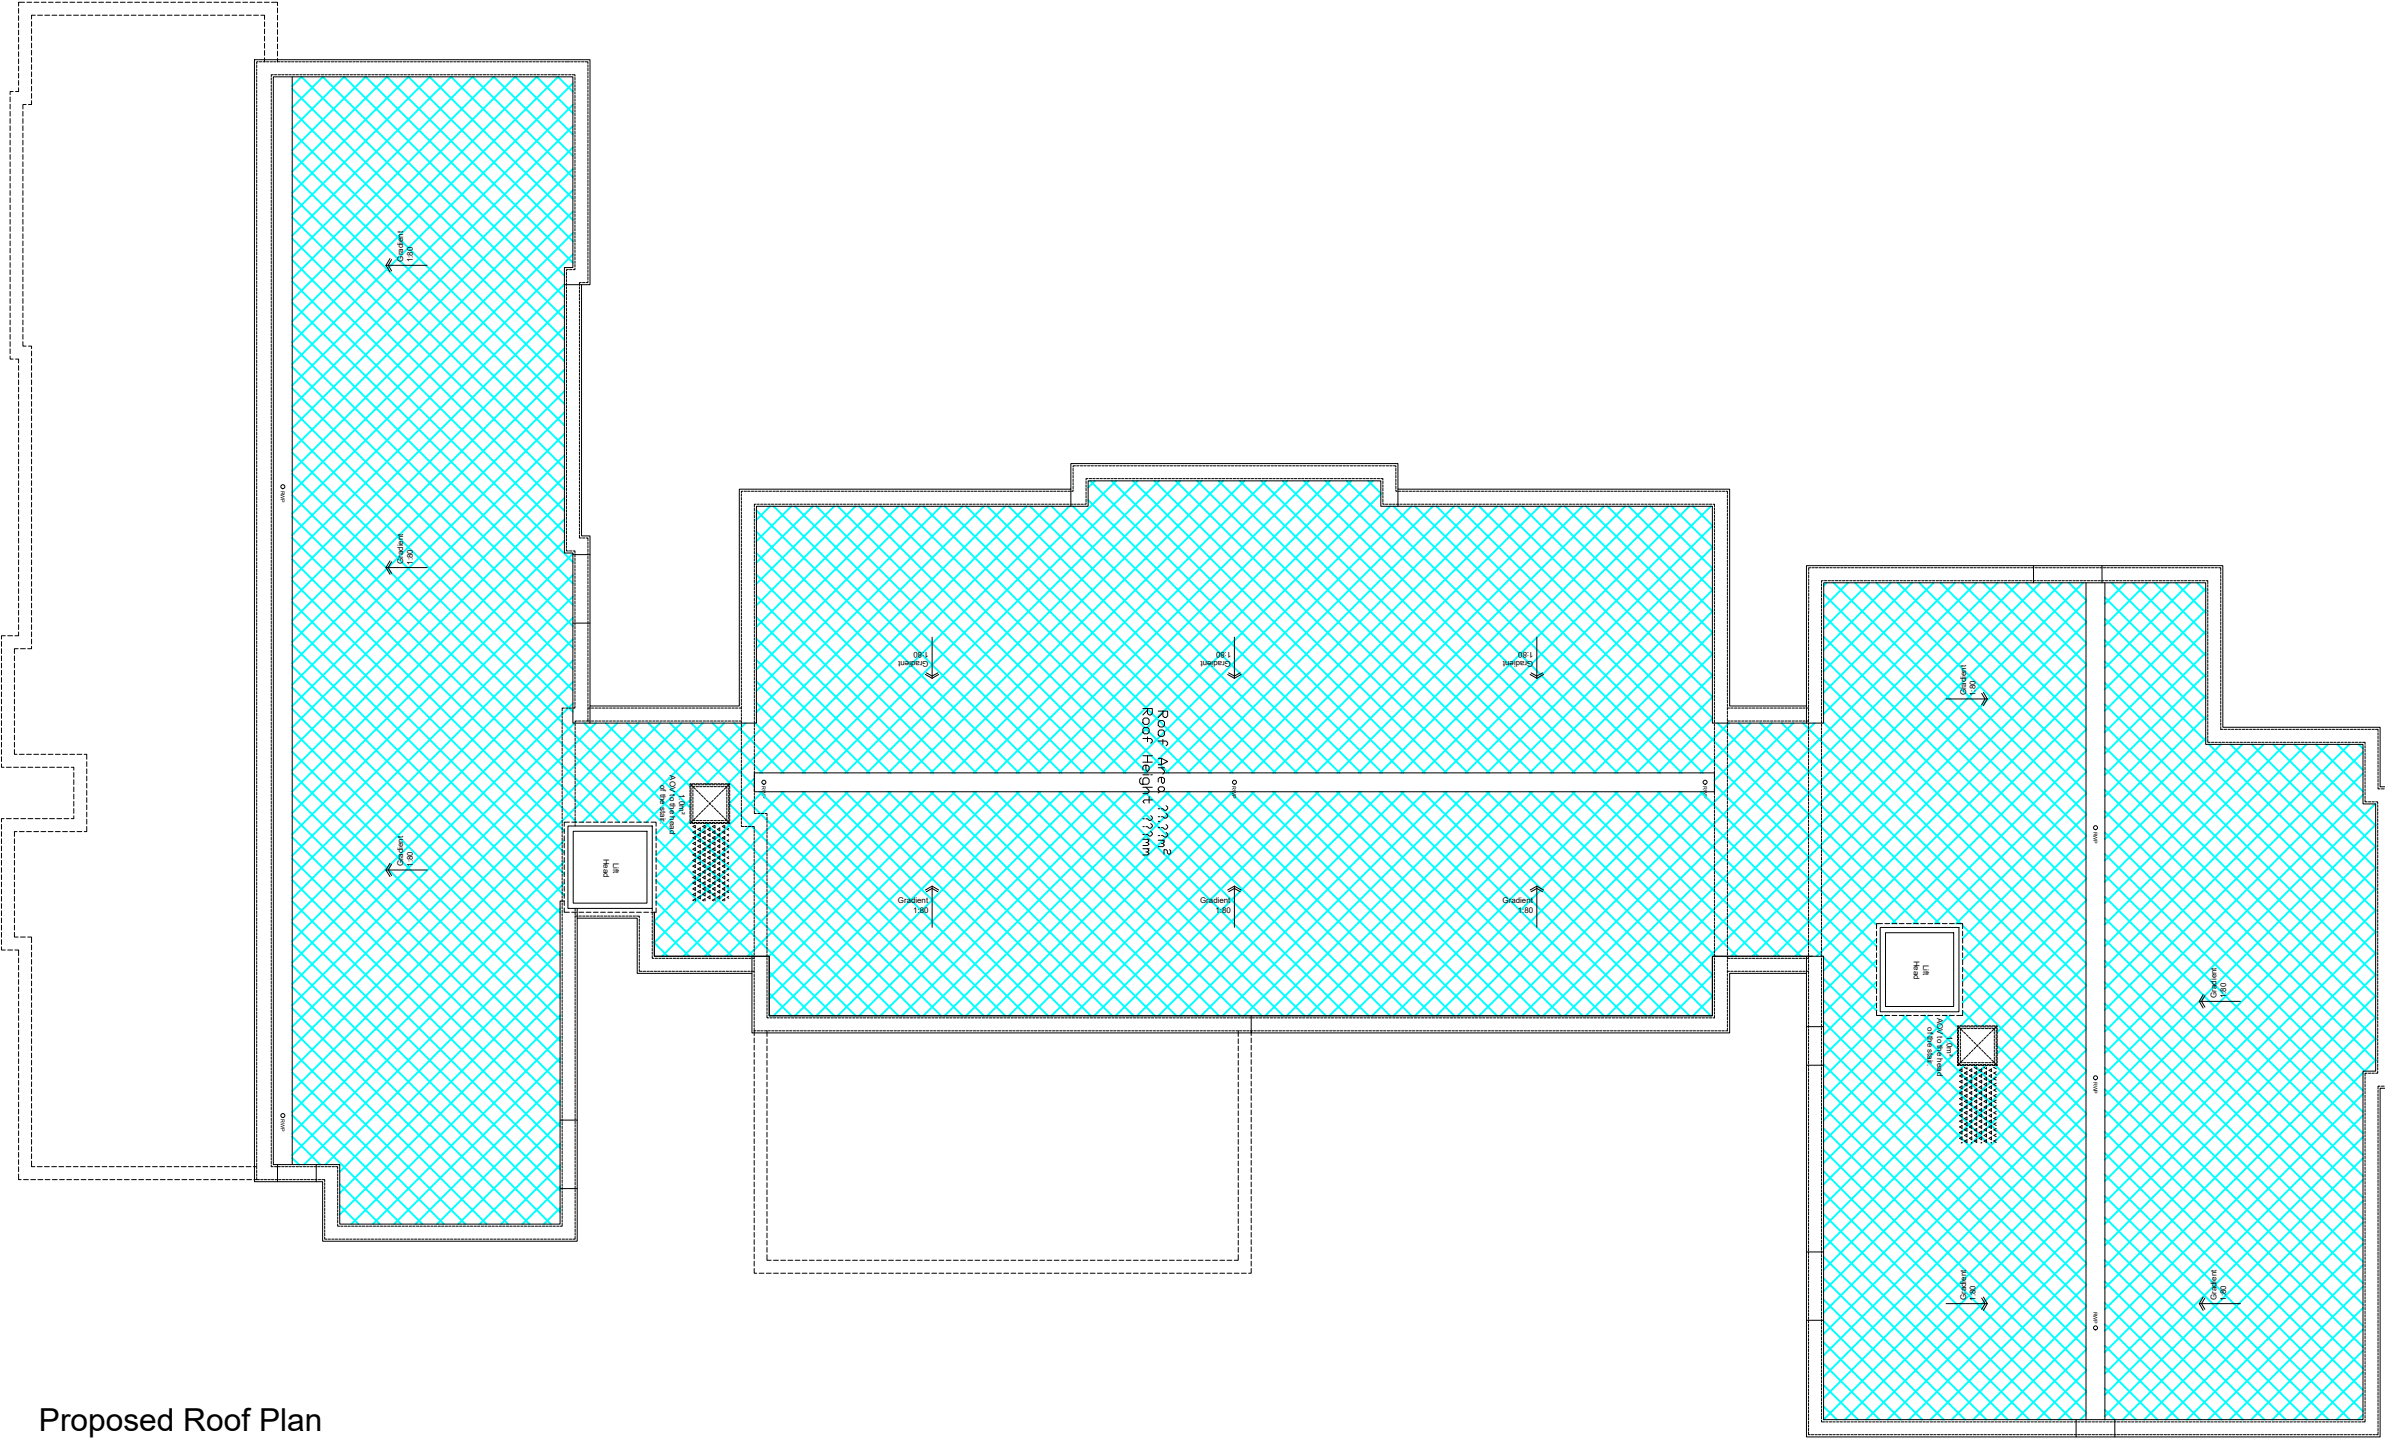

Proposed Roof Plan
Scale 1:200



Proposed Ground Floor Plan
Scale 1:200

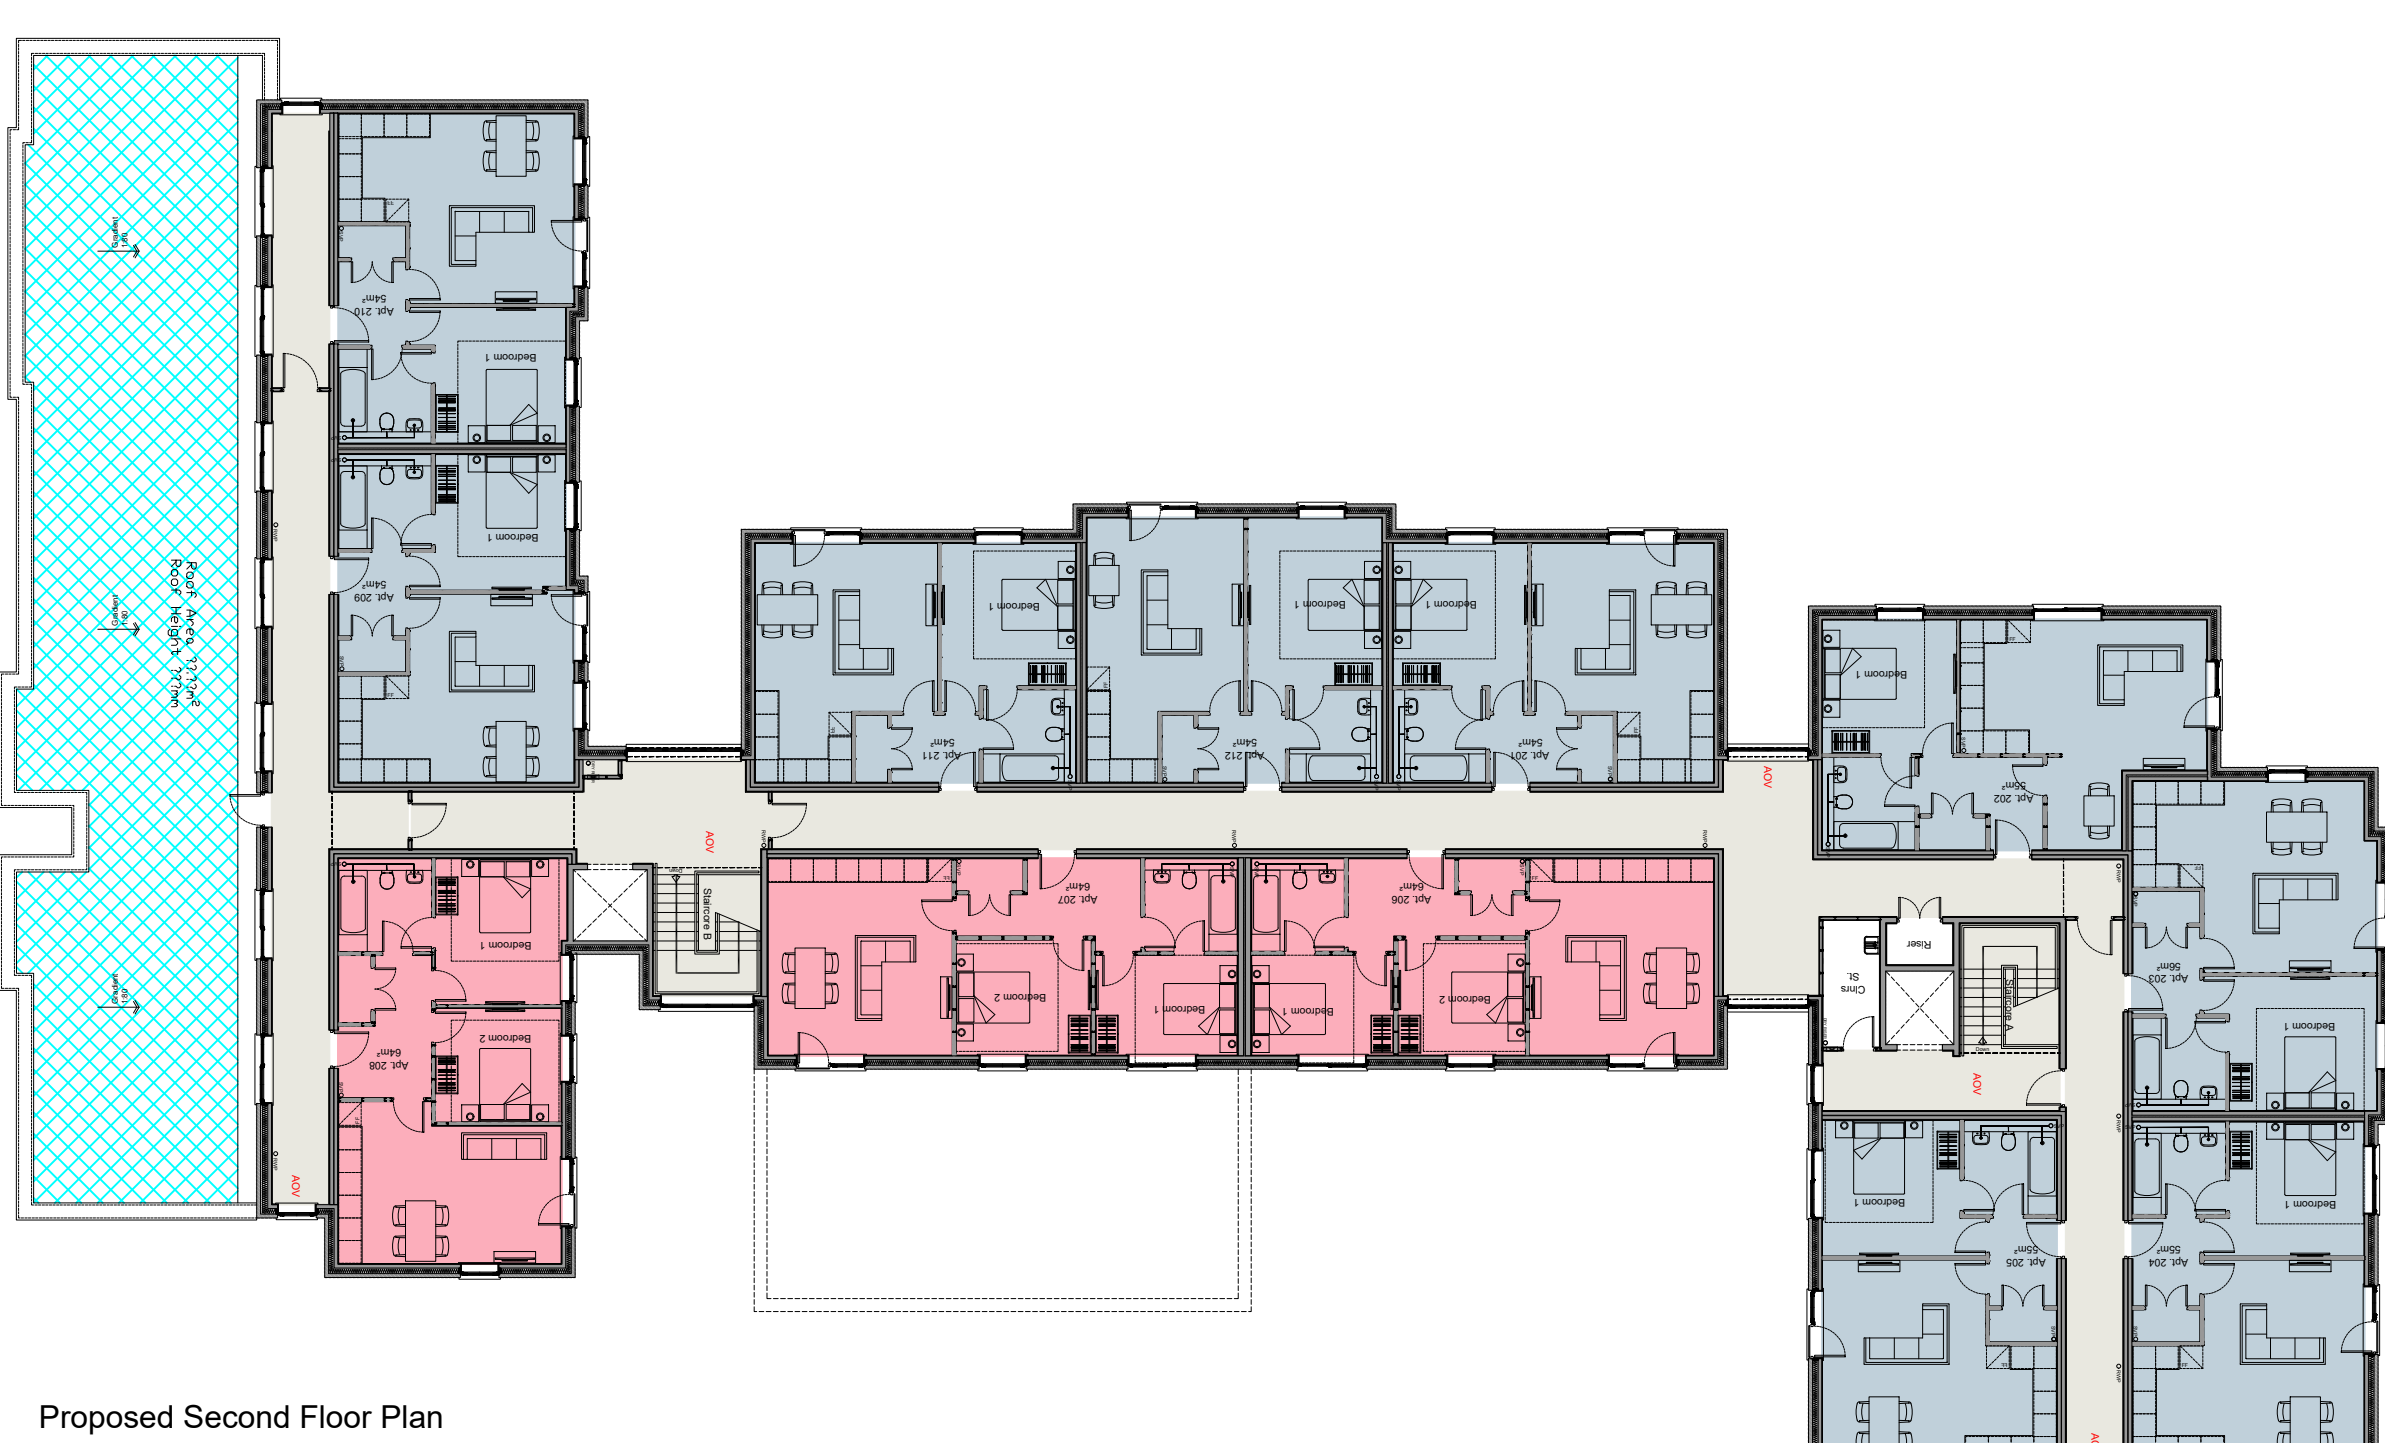

Proposed Second Floor Plan
Scale 1:200

F	Stair Core C removed and Stair Core A revised following Fire Strategy	DB	AM	AM
E	Juliet balcony details revised	DB	JL	JL
D	Bathrooms amended to have showers	DB	JL	JL
C	IT Store moved to the Office.	DB	JL	JL
B	Windows amended to Second Floor Corridor	DB	JL	JL
A	Updates following end user comments	DB	JL	JL

Version	Amendment	Drawn & Date	Checked & Date	Approved & Date
---------	-----------	--------------	----------------	-----------------

KeithDavidsonPartnership

13 Seymour Terrace
Seymour Street
Liverpool
L3 5PE

Telephone : +44 (0) 151 709 1777
Email : info@keithdavidsonpartnership.com
Web : keithdavidsonpartnership.com

Internal Project Number

1301

Client

Alderley Group

Project Name

The Orchard, Huyton

Drawing Title

Proposed Floor Plans

Scale	Original Size	PLANNING		
1:200	A1	Drawn	Checked	Approved
Date	11/02/2022	JL	DB	DB
Drawing Number				Status

20

Revision
F