




Proposed Front Elevation A-A
Scale 1:100



Proposed Rear Elevation B-B
Scale 1:100




Proposed South Elevation C-C
Scale 1:100

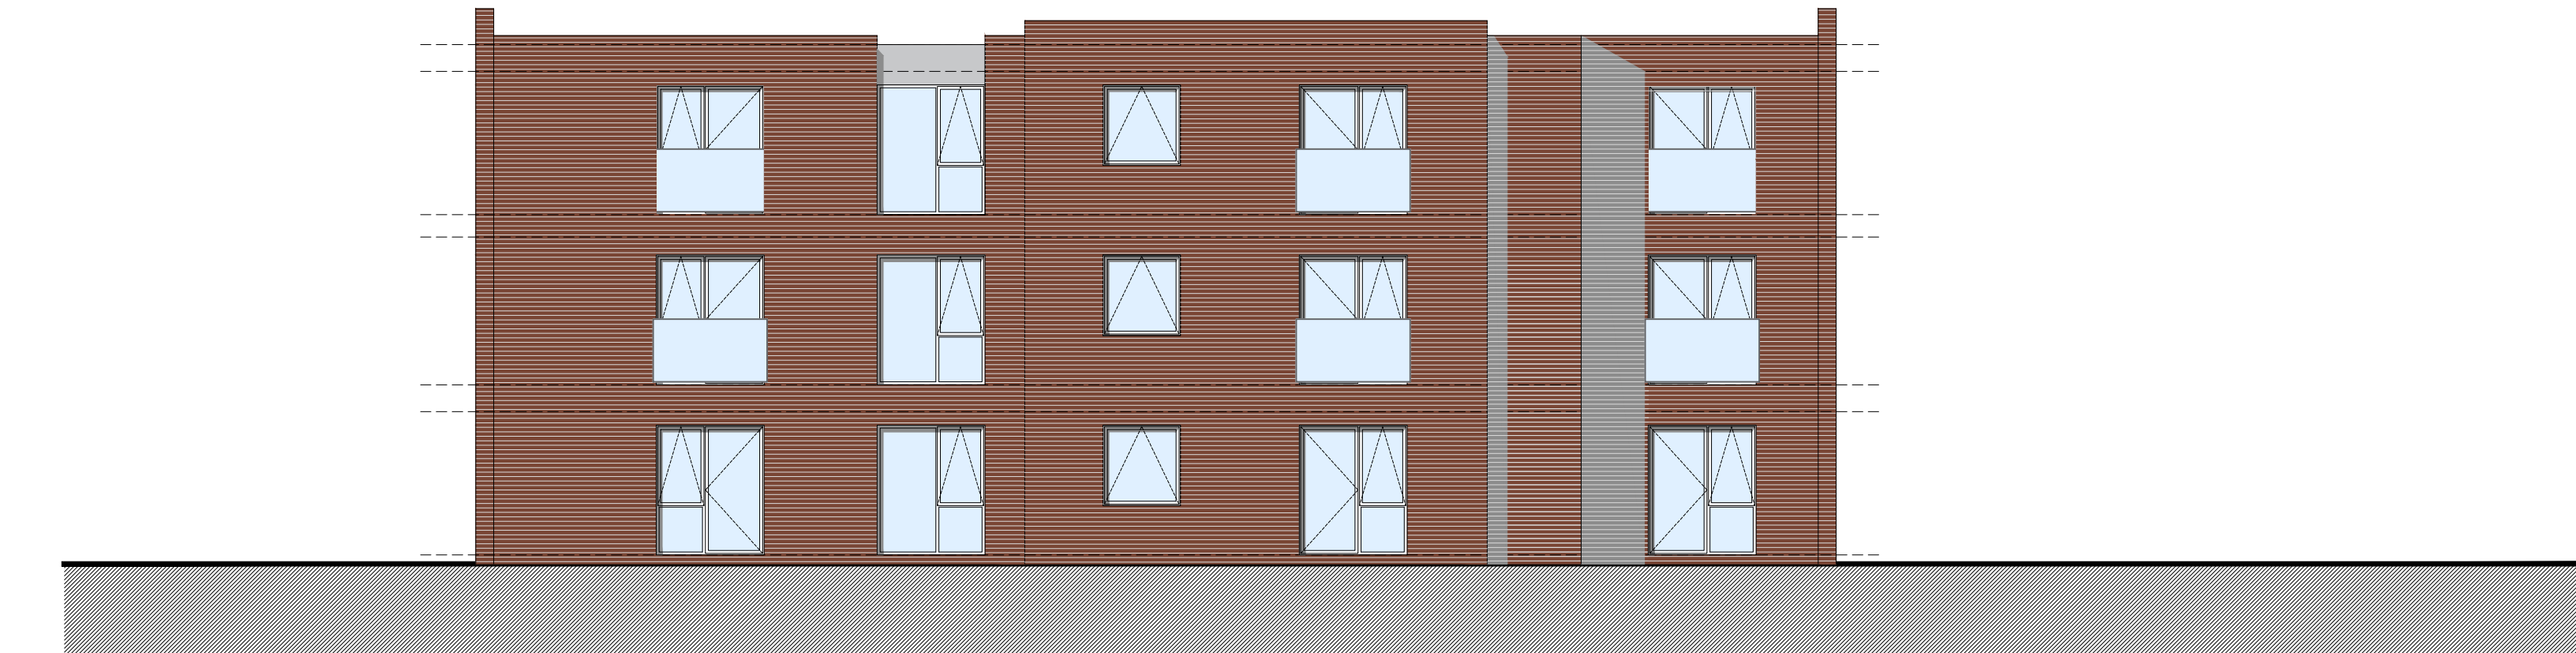

Proposed North Elevation D-D
Scale 1:100

NOTES

All dimensions to be checked on site. Figured dimensions to be read in preference to scaled. Keith Davidson Partnership accepts no responsibility for any unauthorised amendments to the drawing and does not permit unauthorised copying of the drawing. This drawing is copyright and remains the property of Keith Davidson Partnership unless otherwise agreed.

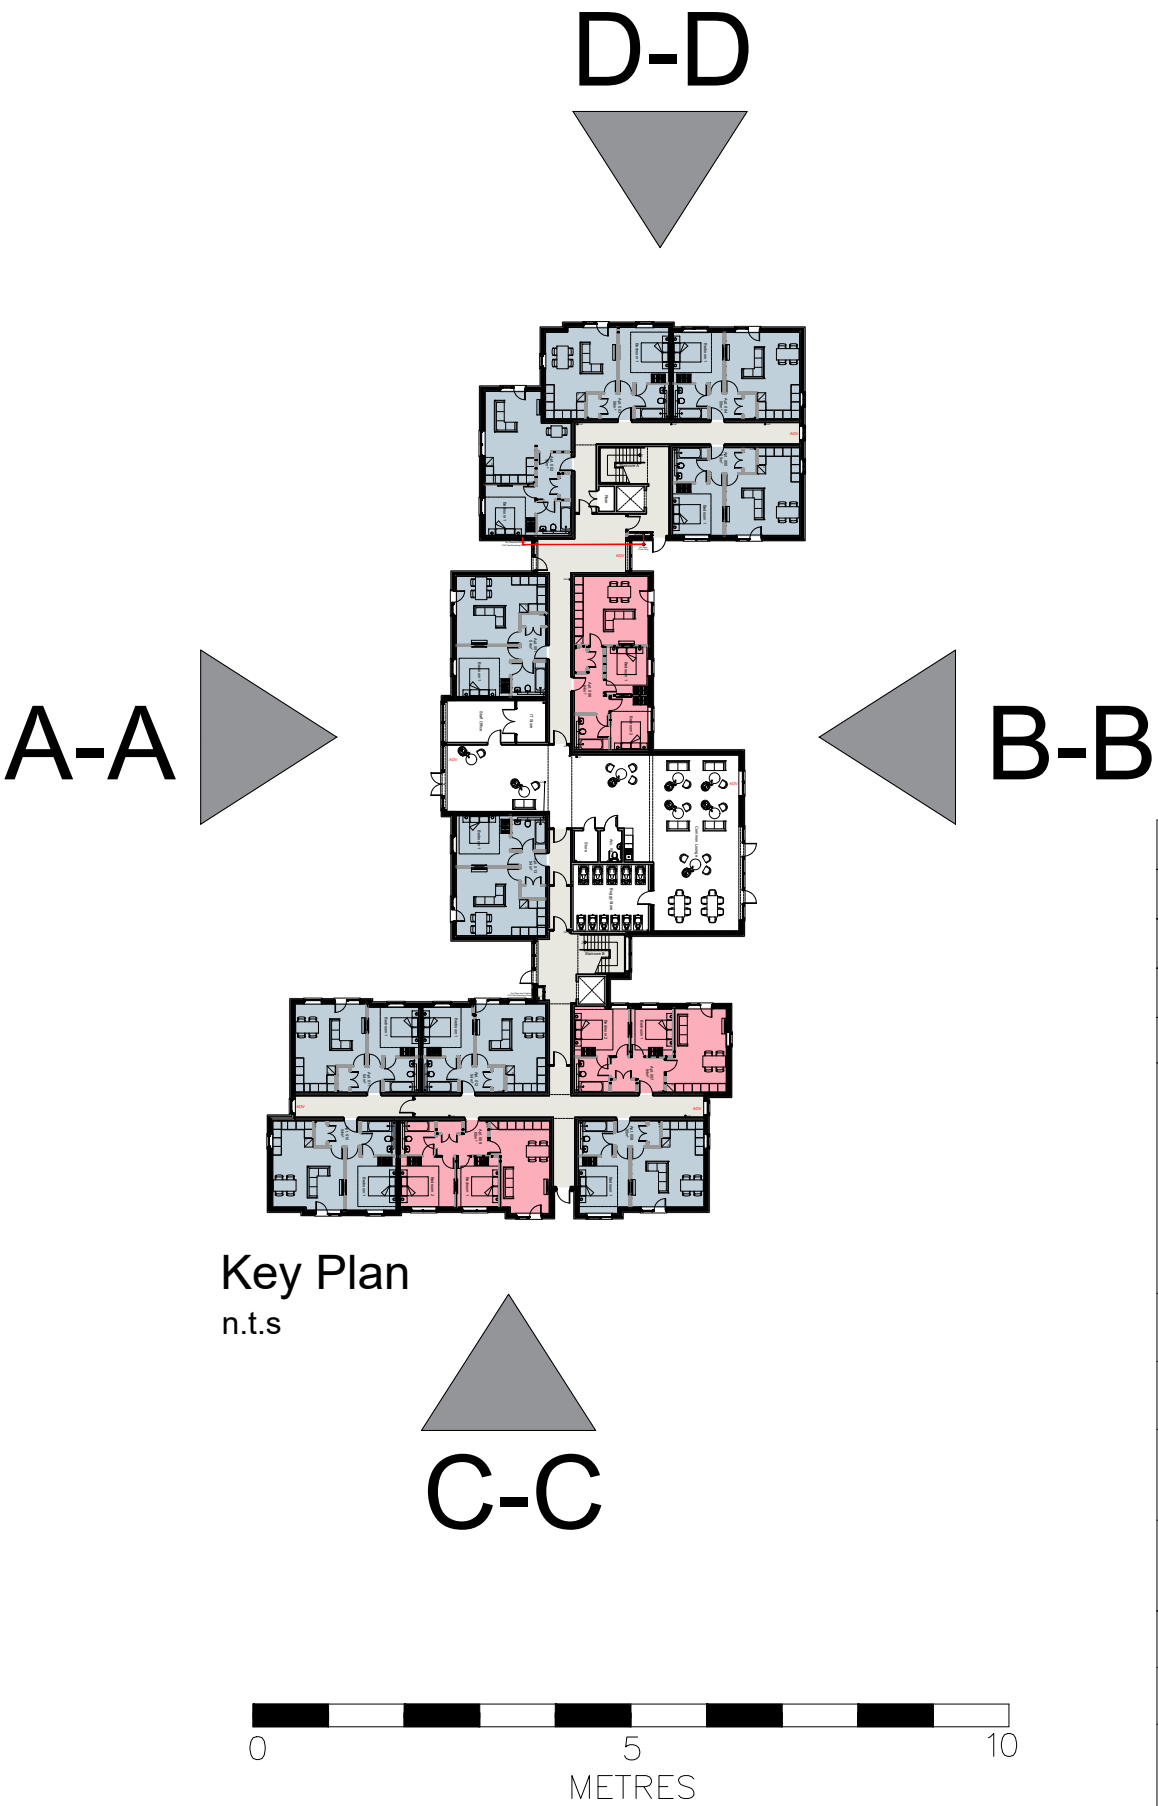

D	Stair Core C removed and Stair Core A revised following Fire Strategy	DB	AM	AM
C	Juliet balcony details revised	DB	JL	JL
B	Windows amended to Second Floor Corridor	DB	JL	JL
A	Updates following end user comments	DB	JL	JL
Version	Amendment	Drawn & Date	Checked & Date	Approved & Date
KeithDavidsonPartnership				
13 Seymour Terrace Seymour Street Liverpool L3 5PE				
Telephone : +44 (0) 151 709 1777 Email : info@keithdavidsonpartnership.com Web : keithdavidsonpartnership.com				
Internal Project Number 1301				
Client Alderley Group				
Project Name The Orchard, Huyton				
Drawing Title Proposed Elevations				
Scale 1:100	Original Size A1	PLANNING		
Date 11/02/22	Drawn JL	Checked DB	Approved DB	Status
Drawing Number 30				Revision D