



NOTES


All dimensions to be checked on site. Figured dimensions to be read in preference to scaled. Keith Davidson Partnership accepts no responsibility for any unauthorised amendments to the drawing and does not permit unauthorised copying of the drawing. This drawing is copyright and remains the property of Keith Davidson Partnership unless otherwise agreed.

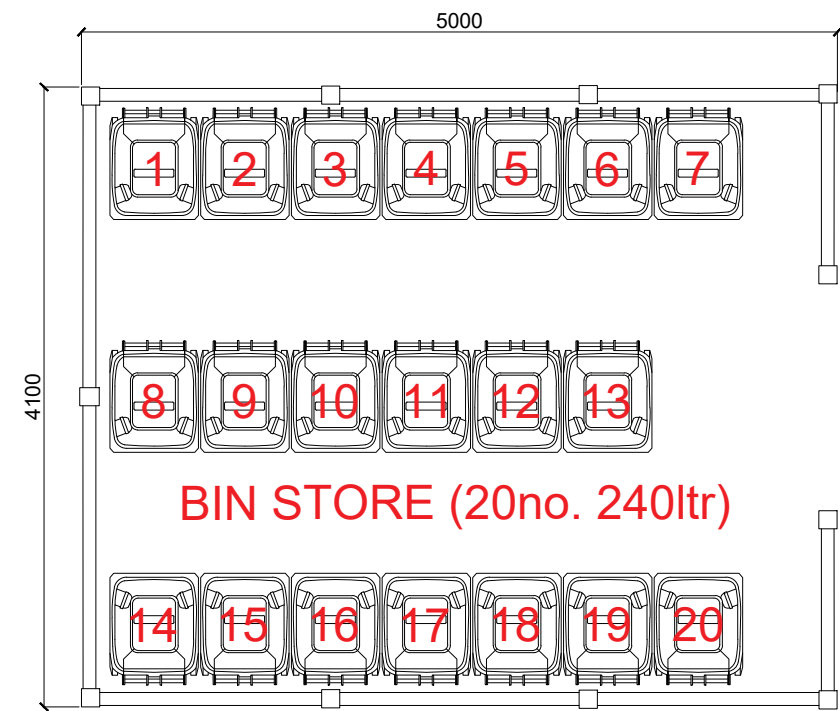


Proposed Bin Store Plan
Scale 1:50

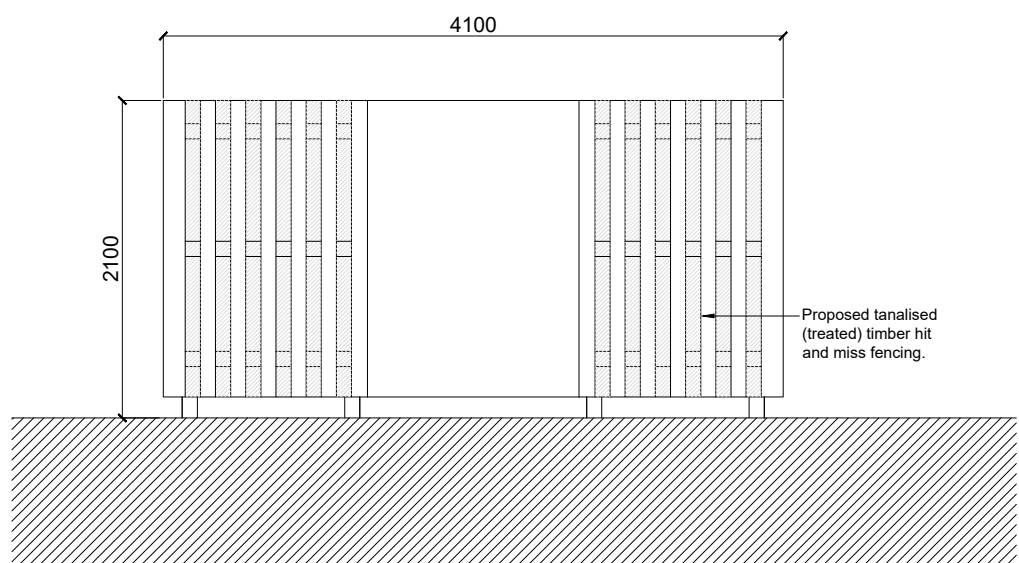


Proposed Front Elevation
Scale 1:50

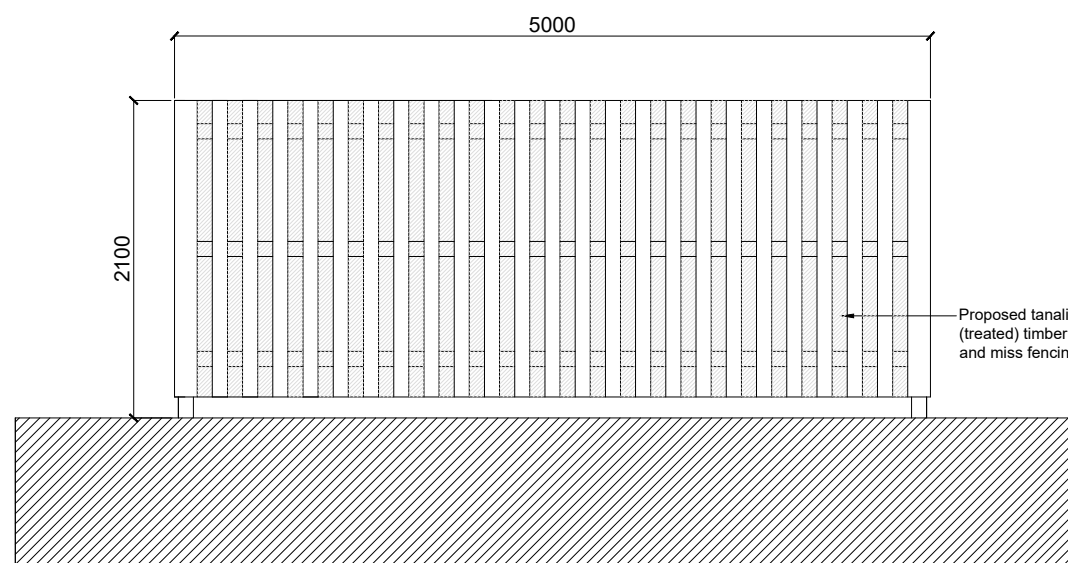


Proposed Side Elevation 1
Scale 1:50

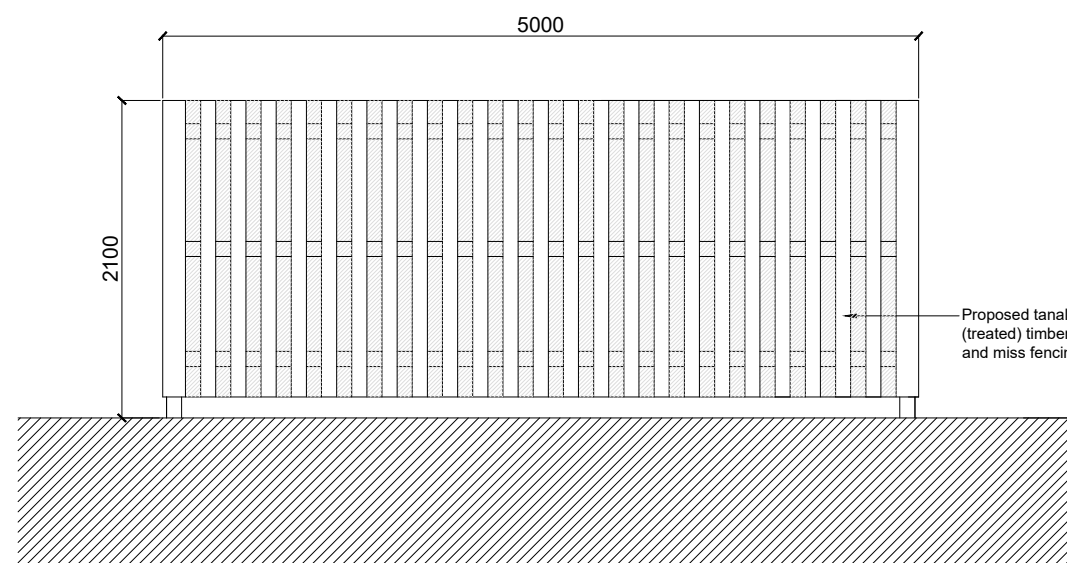


Proposed Side Elevation 2
Scale 1:50

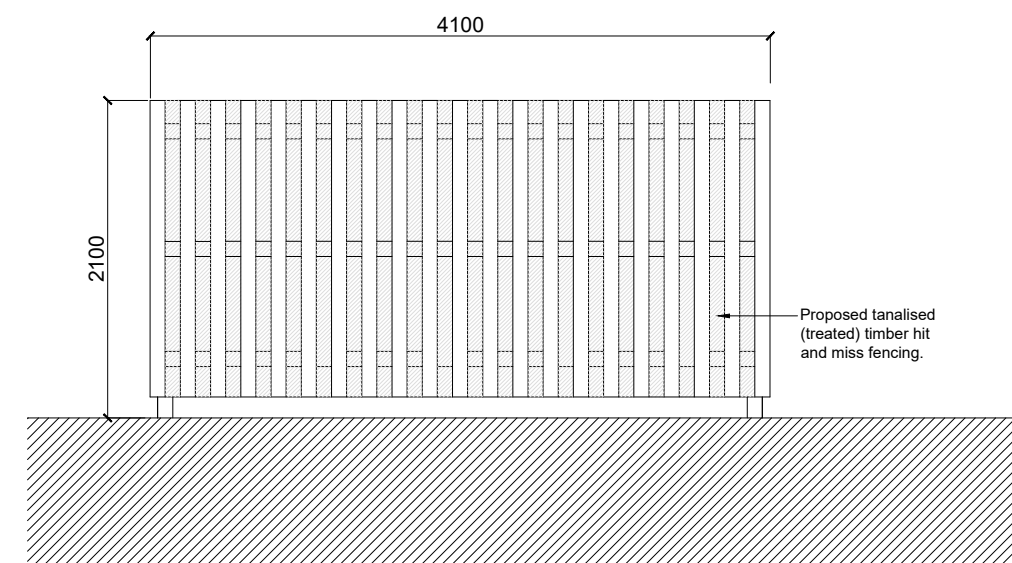


Proposed Rear Elevation
Scale 1:50

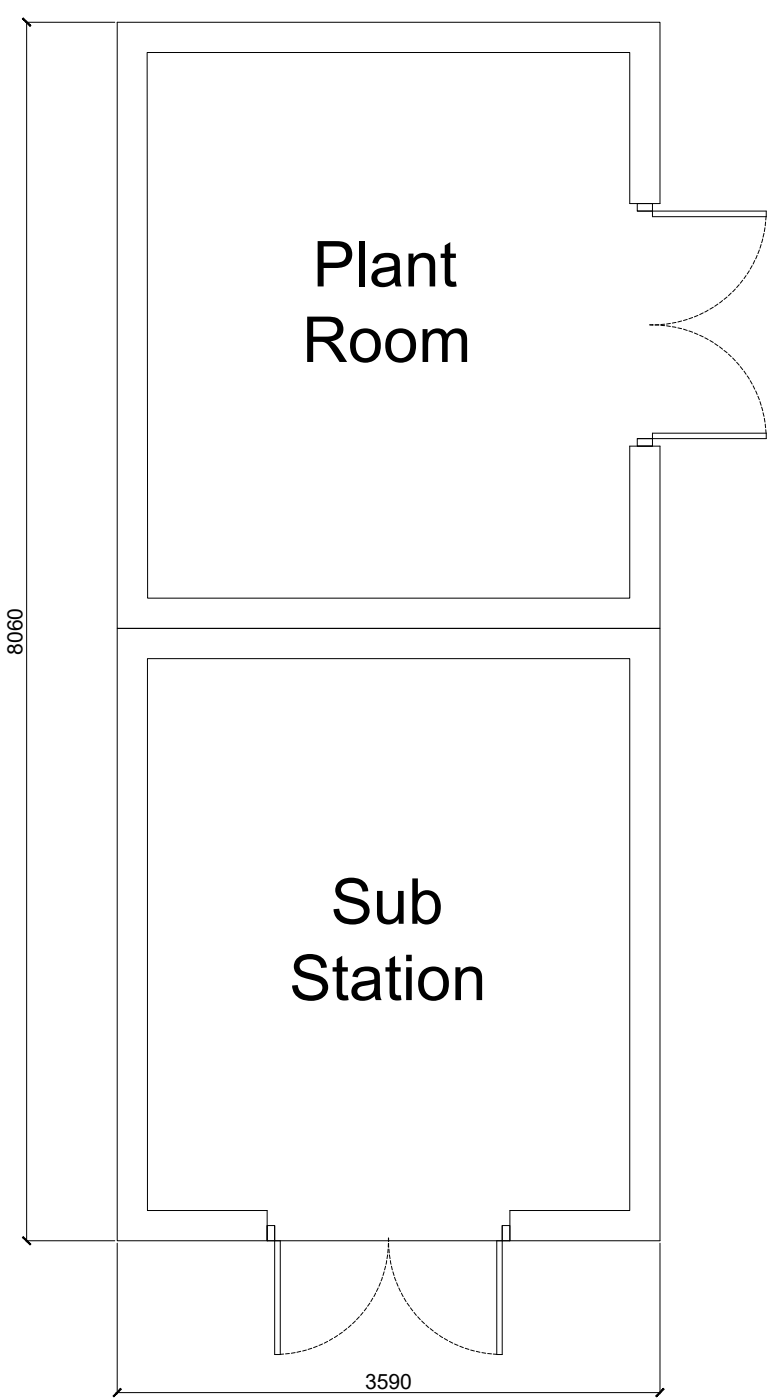


Proposed Plant Room and Substation Floor Plan
Scale 1:50

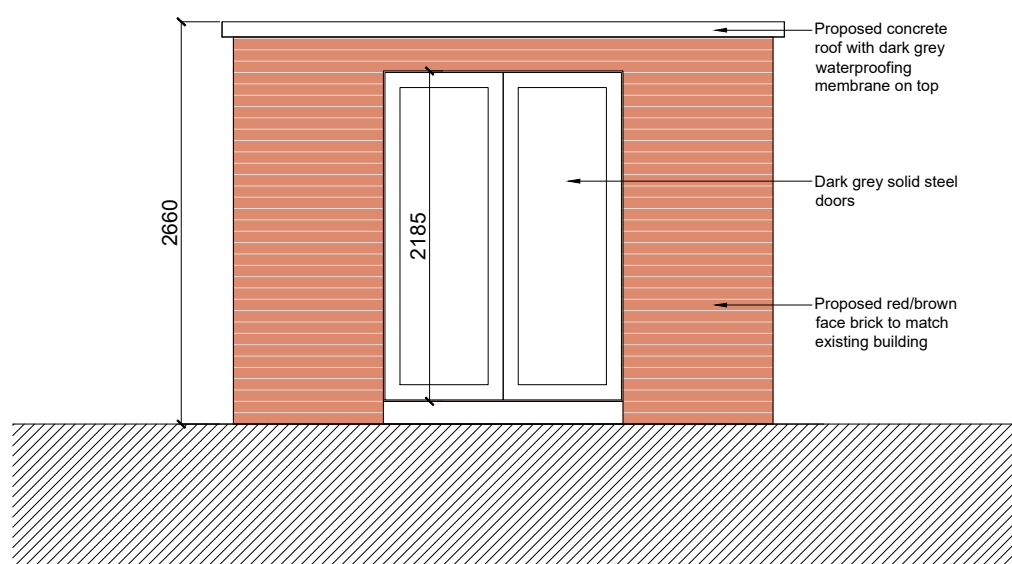


Proposed Front Elevation
Scale 1:50

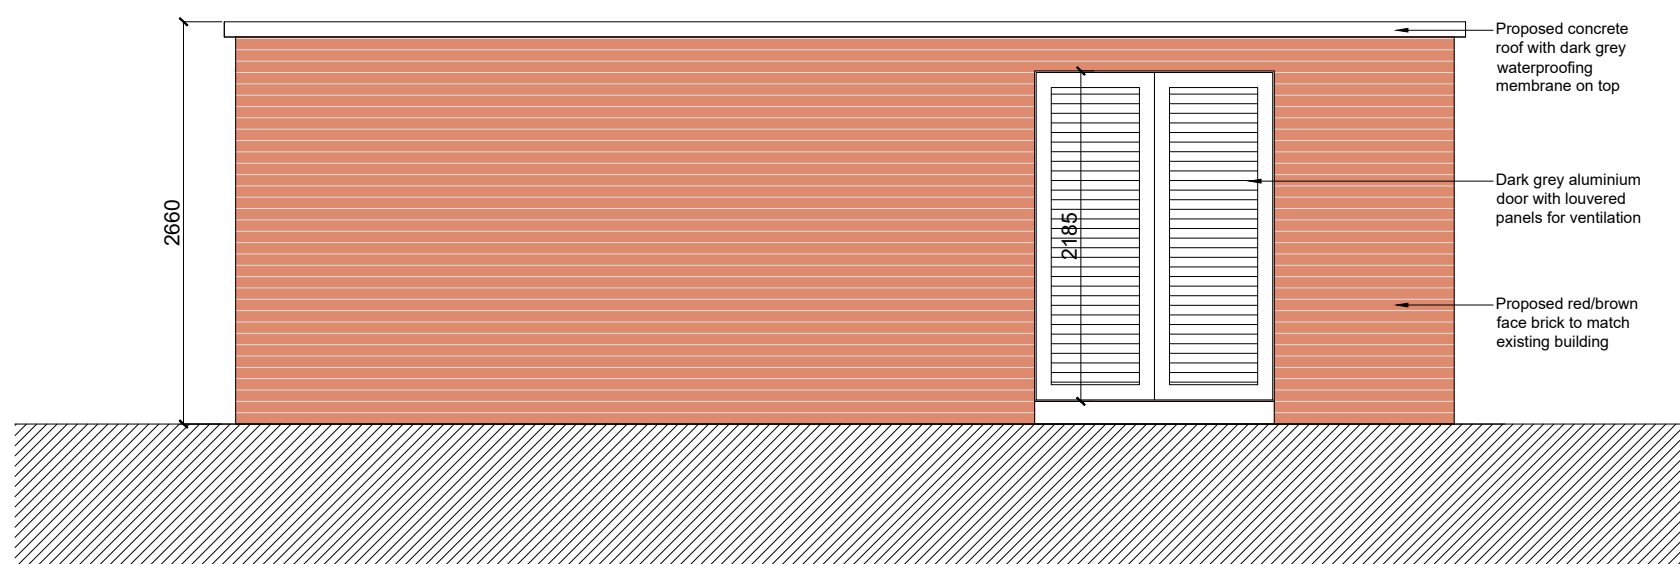

Proposed Side Elevation 1
Scale 1:50

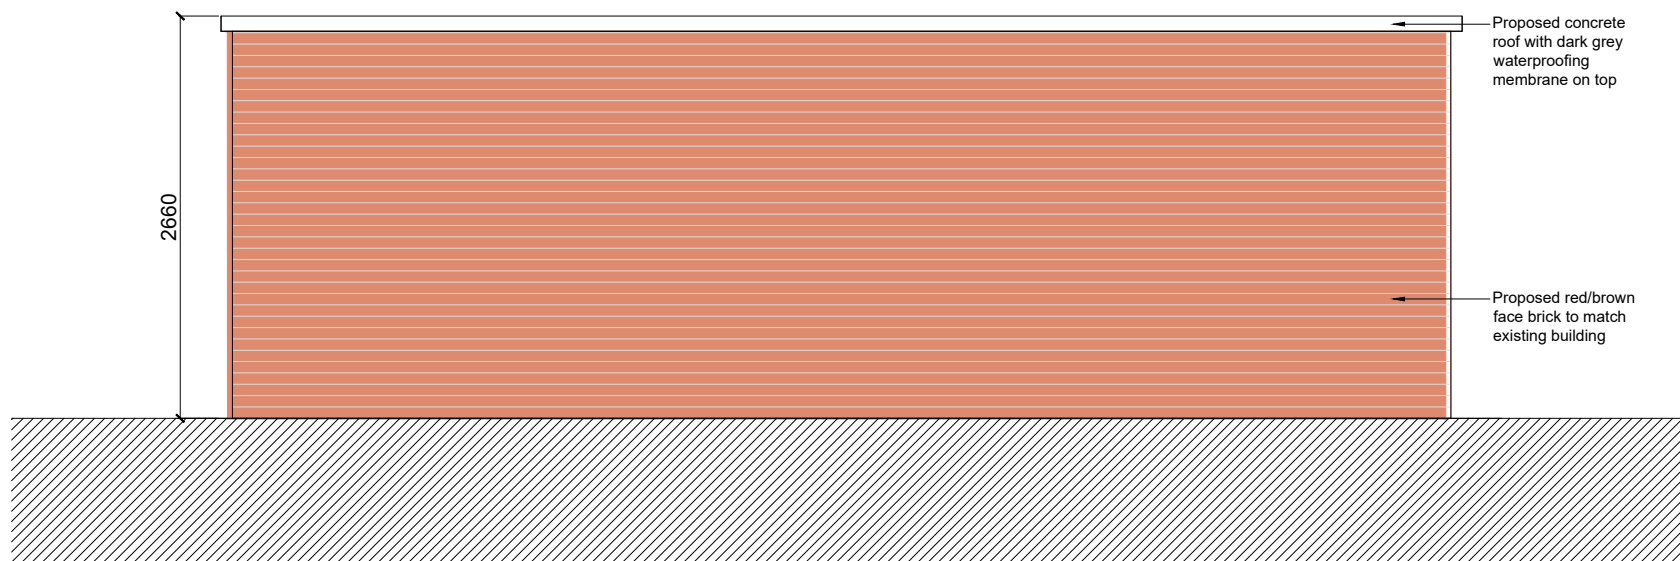

Proposed Side Elevation 2
Scale 1:50

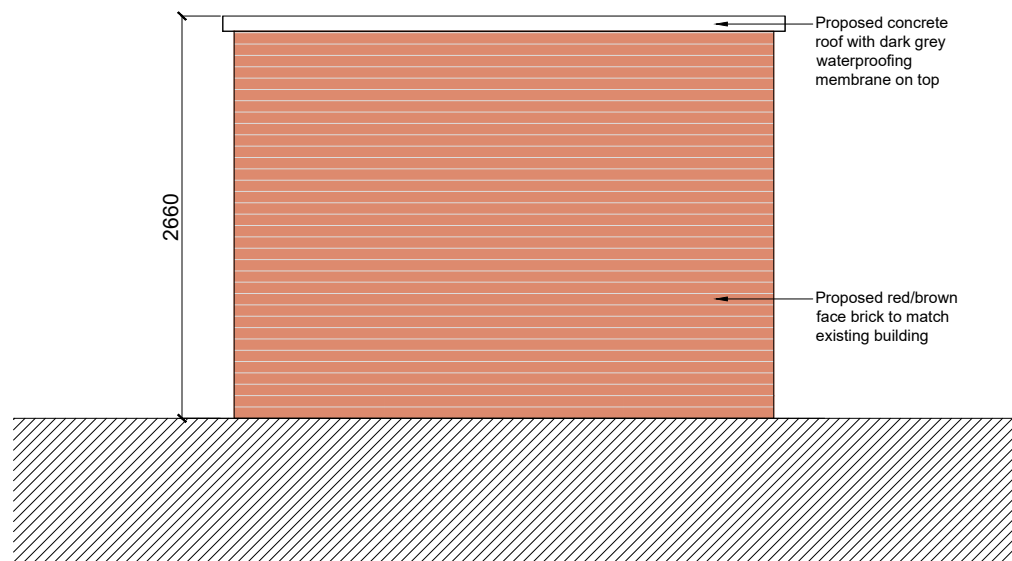

Proposed Rear Elevation
Scale 1:50

Version	Amendment	Drawn & Date	Checked & Date	Approved & Date
A	Bin Store revised to house wheeltie bins following discussion with LA	DB 20.07.22	AM 20.07.22	AM 20.07.22

KeithDavidsonPartnership

13 Seymour Terrace
Seymour Street
Liverpool
L3 5PE

Telephone : +44 (0) 151 709 1777
Email : info@keithdavidsonpartnership.com
Web : keithdavidsonpartnership.com

Internal Project Number

1301

Client

Alderley Group

Project Name

The Orchard, Huyton

Drawing Title

Proposed Outbuilding Details

Scale	Original Size	PLANNING		
1:100	A1	Drawn	Checked	Approved
Date	23/05/2022	DB	AM	AM
Drawing Number	35			Status
				Revision A