

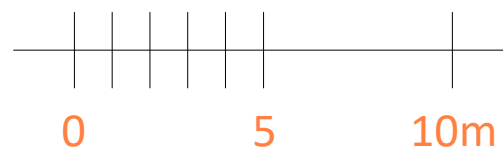



This drawing (or any part thereof) may not be copied, transmitted or disclosed to any third party or unauthorized person without the prior written permission of Future3Architecture
This drawing is to be read in conjunction with all other relevant drawings prepared by consultants and sub-contractors. Work only to printed dimensions. Report any discrepancies to the Architect or representatives thereof.

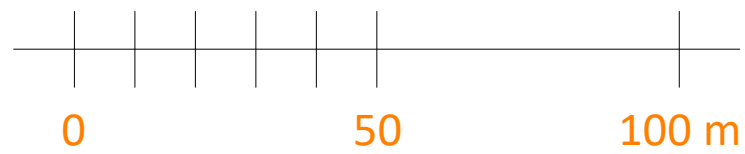



LOCATION PLAN
SCALE 1:1250@A3

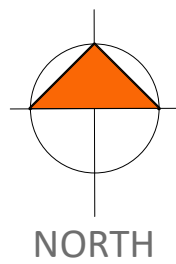

EXISTING 3D

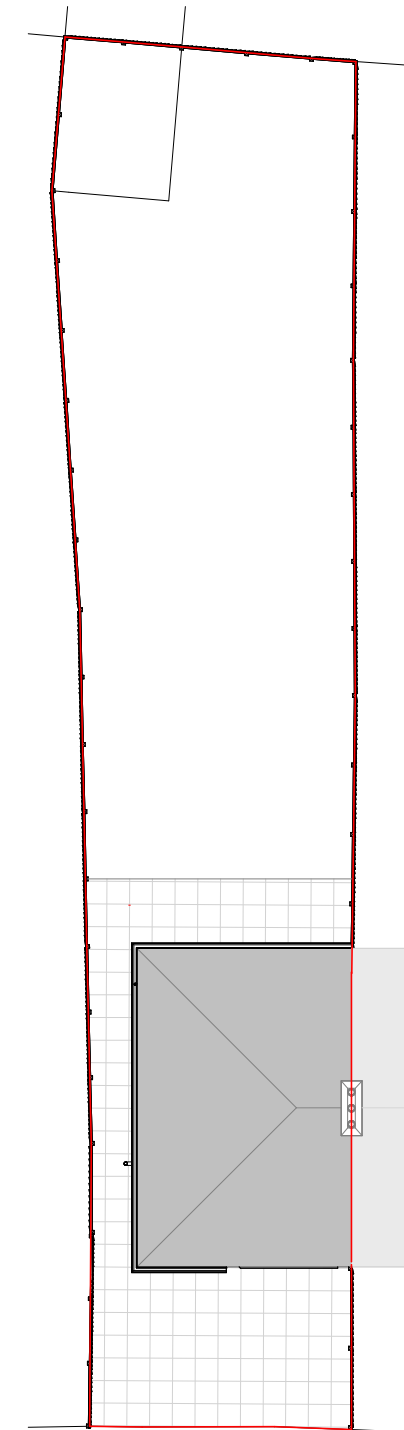

EXISTING SITE PLAN
SCALE 1:200@A3

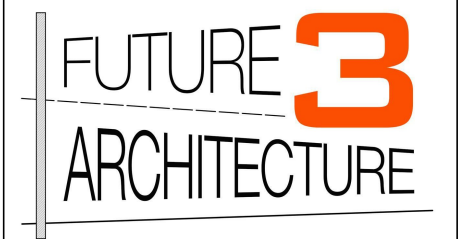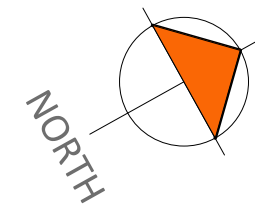

Contact:
07919222347
hello@future3.co.uk
155 Score Lane, Liverpool, L16 5EE
www.future3.co.uk

PROJECT
4 Greystone Road
Liverpool
L14 6UG

PROJECT N° 26036

CLIENT
Gavin Bradley

DRAWING
Location & Site

STATUS
SCALE (@ A3) As indicated

DRAWN BY LL

DATE 14.07.26

DRAWING NUMBER	REV
26036 - 01	A