

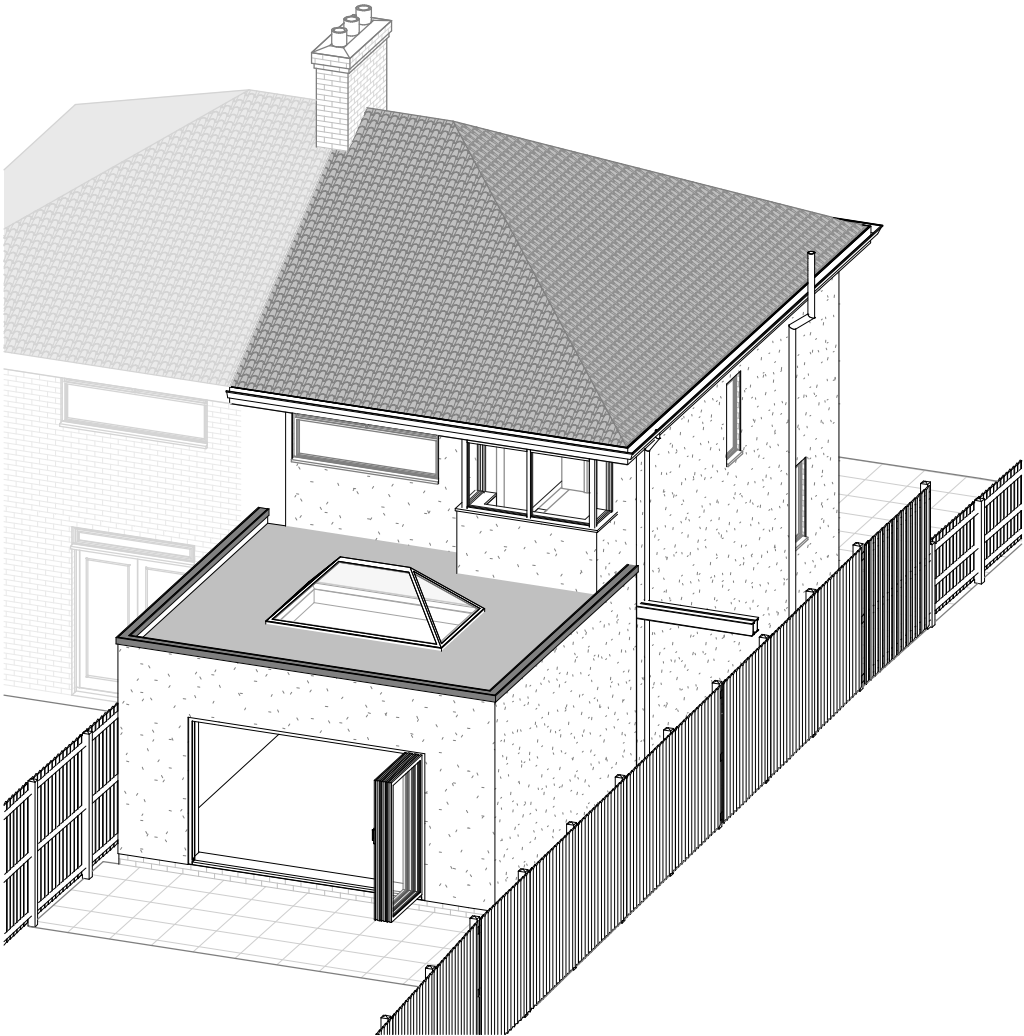




This drawing (or any part thereof) may not be copied, transmitted or disclosed to any third party or unauthorized person without the prior written permission of Future3Architecture  
This drawing is to be read in conjunction with all other relevant drawings prepared by consultants and sub-contractors. Work only to printed dimensions. Report any discrepancies to the Architect or representatives thereof.

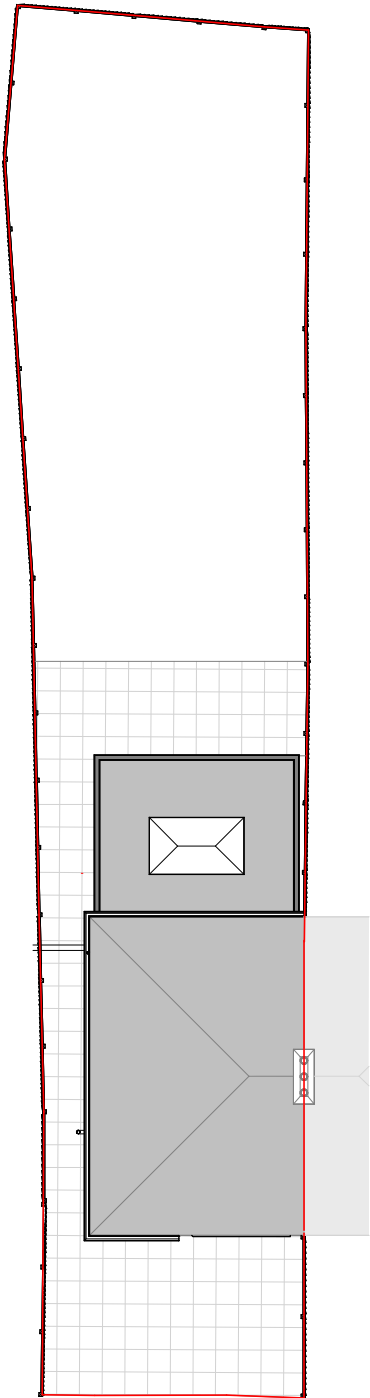

PROPOSED 3D

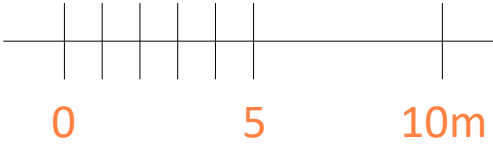

PROPOSED SITE PLAN  
SCALE 1:200@A3

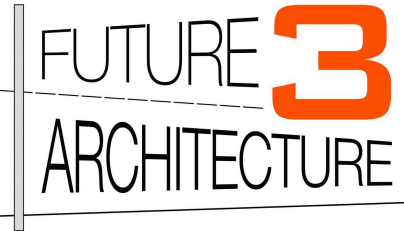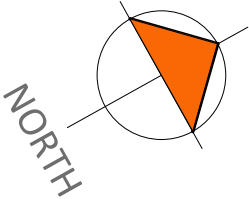

Contact:  
07919222347  
hello@future3.co.uk  
155 Score Lane, Liverpool, L16 5EE  
www.future3.co.uk

|                         |            |
|-------------------------|------------|
| PROJECT                 |            |
| 4 Greystone Road        |            |
| Liverpool               |            |
| L14 6UG                 |            |
| PROJECT N°              | 26036      |
| CLIENT                  |            |
| Gavin Bradley           |            |
| DRAWING                 |            |
| Proposed site plan & 3D |            |
| STATUS                  |            |
| SCALE (@ A3)            | 1 : 200    |
| DRAWN BY                | LL         |
| DATE                    | 14.07.26   |
| DRAWING NUMBER          | 26036 - 03 |
| REV                     | A          |