



This drawing (or any part thereof) may not be copied, transmitted or disclosed to any third party or unauthorized person without the prior written permission of Future3Architecture
This drawing is to be read in conjunction with all other relevant drawings prepared by consultants and sub-contractors. Work only to printed dimensions. Report any discrepancies to the Architect or representatives thereof.

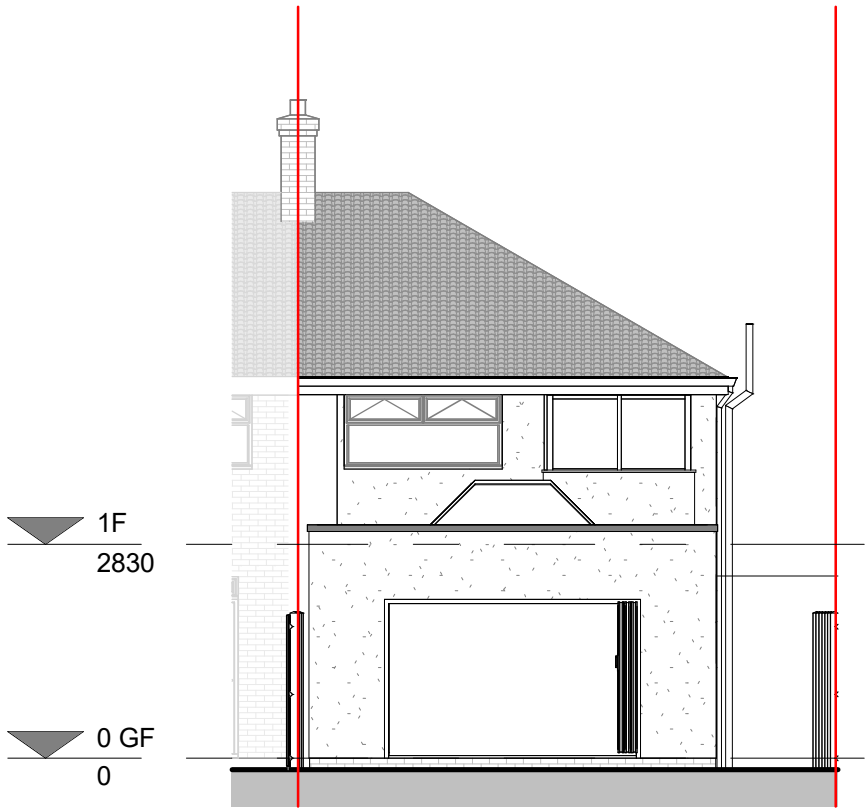


PROPOSED REAR ELEVATION
SCALE 1:100@A3

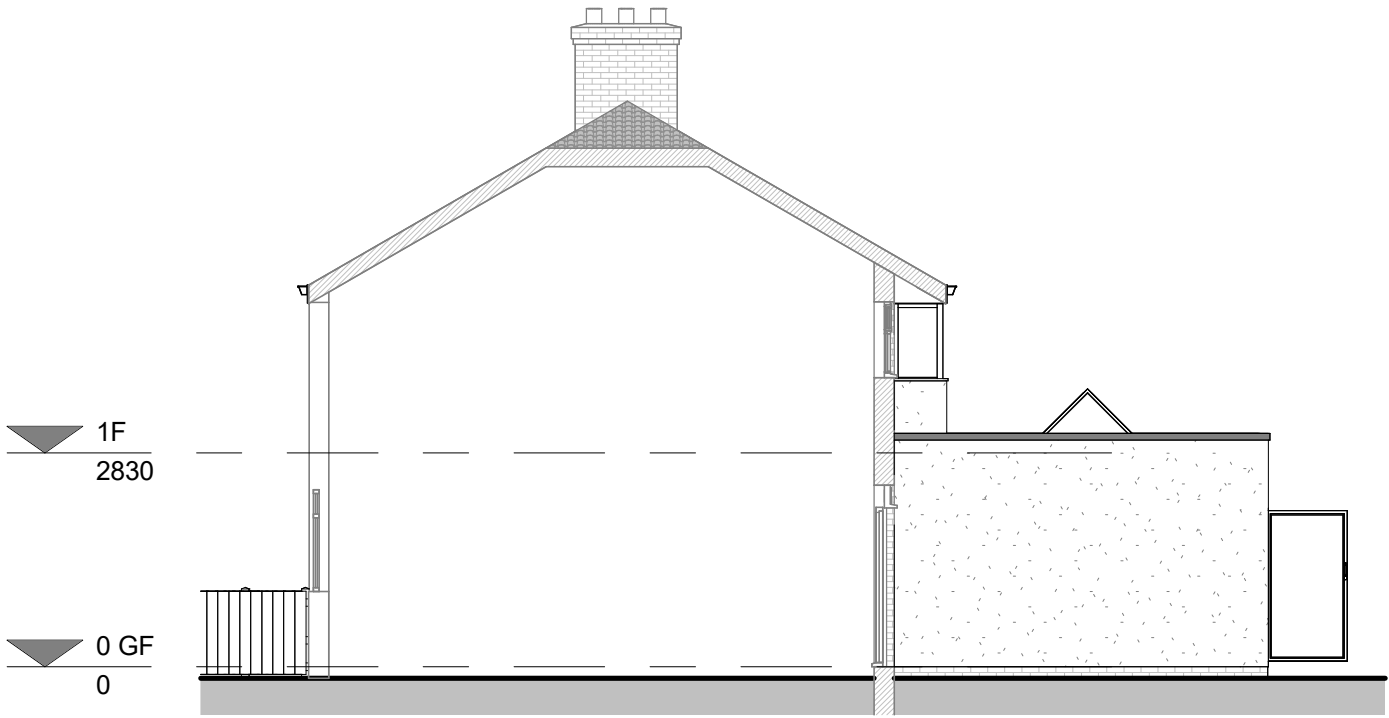

PROPOSED SIDE ELEVATION I
SCALE 1:100@A3



PROPOSED SIDE ELEVATION II
SCALE 1:100@A3

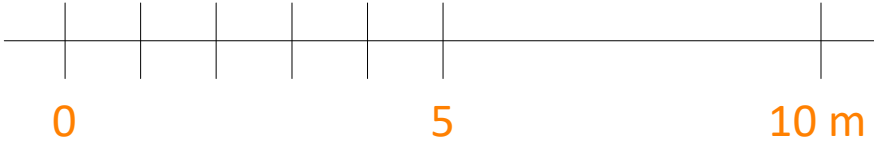

FUTURE **3**
ARCHITECTURE

Contact:
07919222347
hello@future3.co.uk
155 Score Lane, Liverpool, L16 5EE
www.future3.co.uk

PROJECT	
4 Greystone Road	
Liverpool	
L14 6UG	
PROJECT N°	26036
CLIENT	
Gavin Bradley	
DRAWING	
Proposed elevations	
STATUS	
SCALE (@ A3)	1 : 100
DRAWN BY	LL
DATE	14.07.26
DRAWING NUMBER	26036 - 05
REV	A