




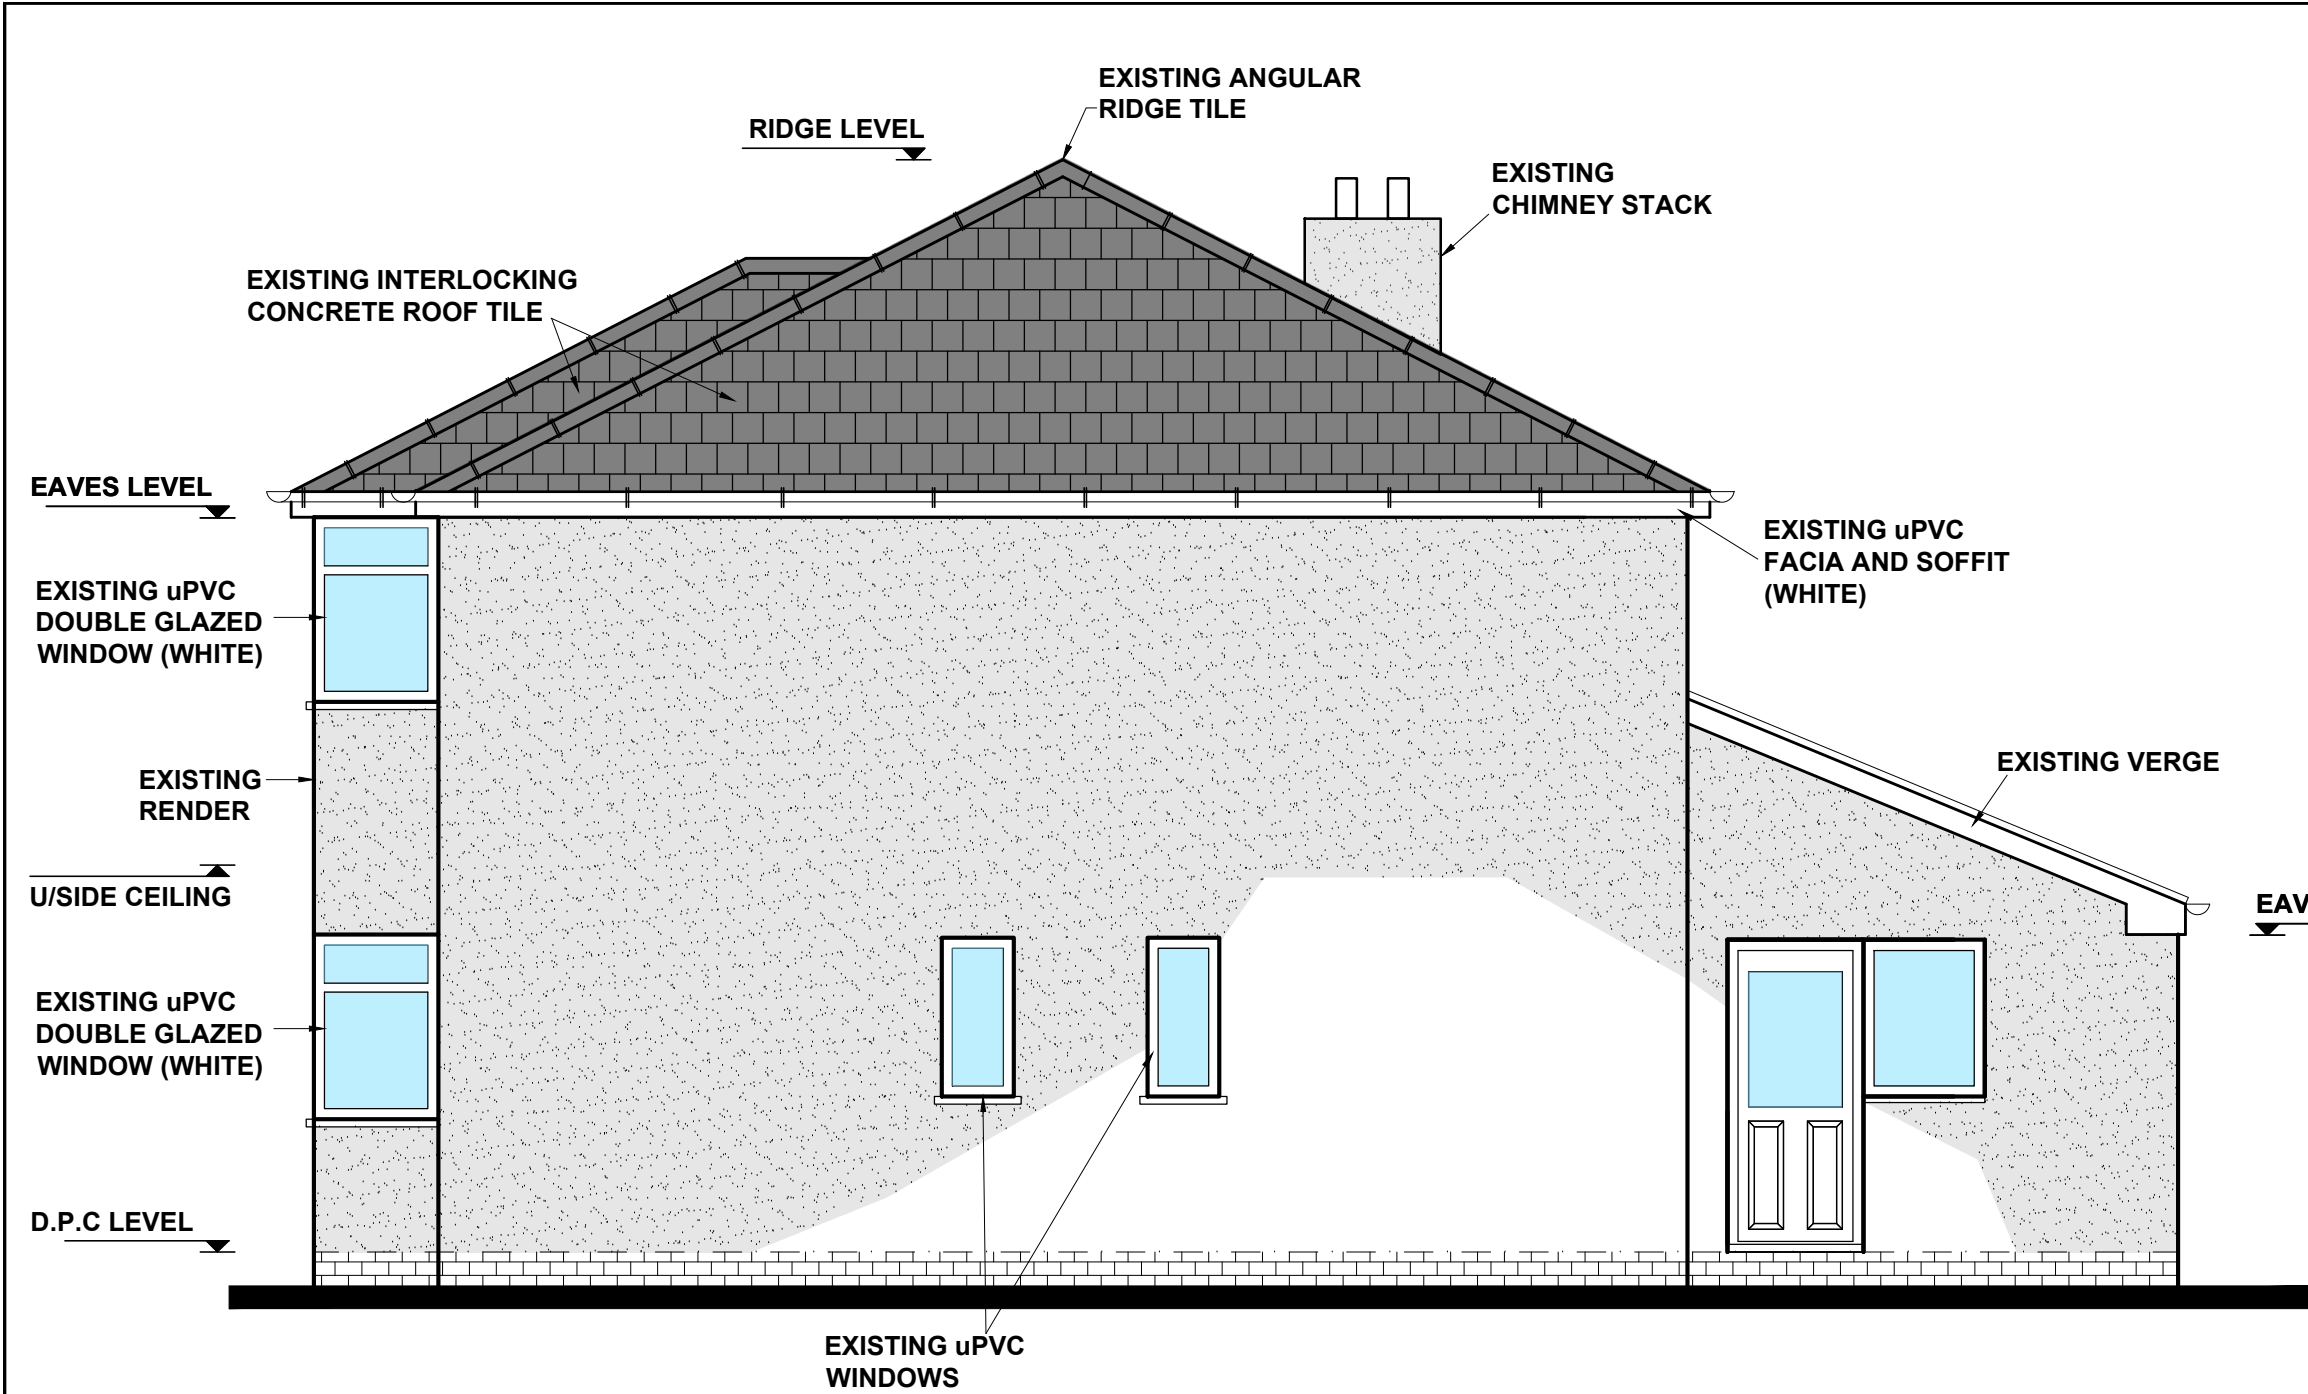


EXISTING SIDE ELEVATION 1 : 50

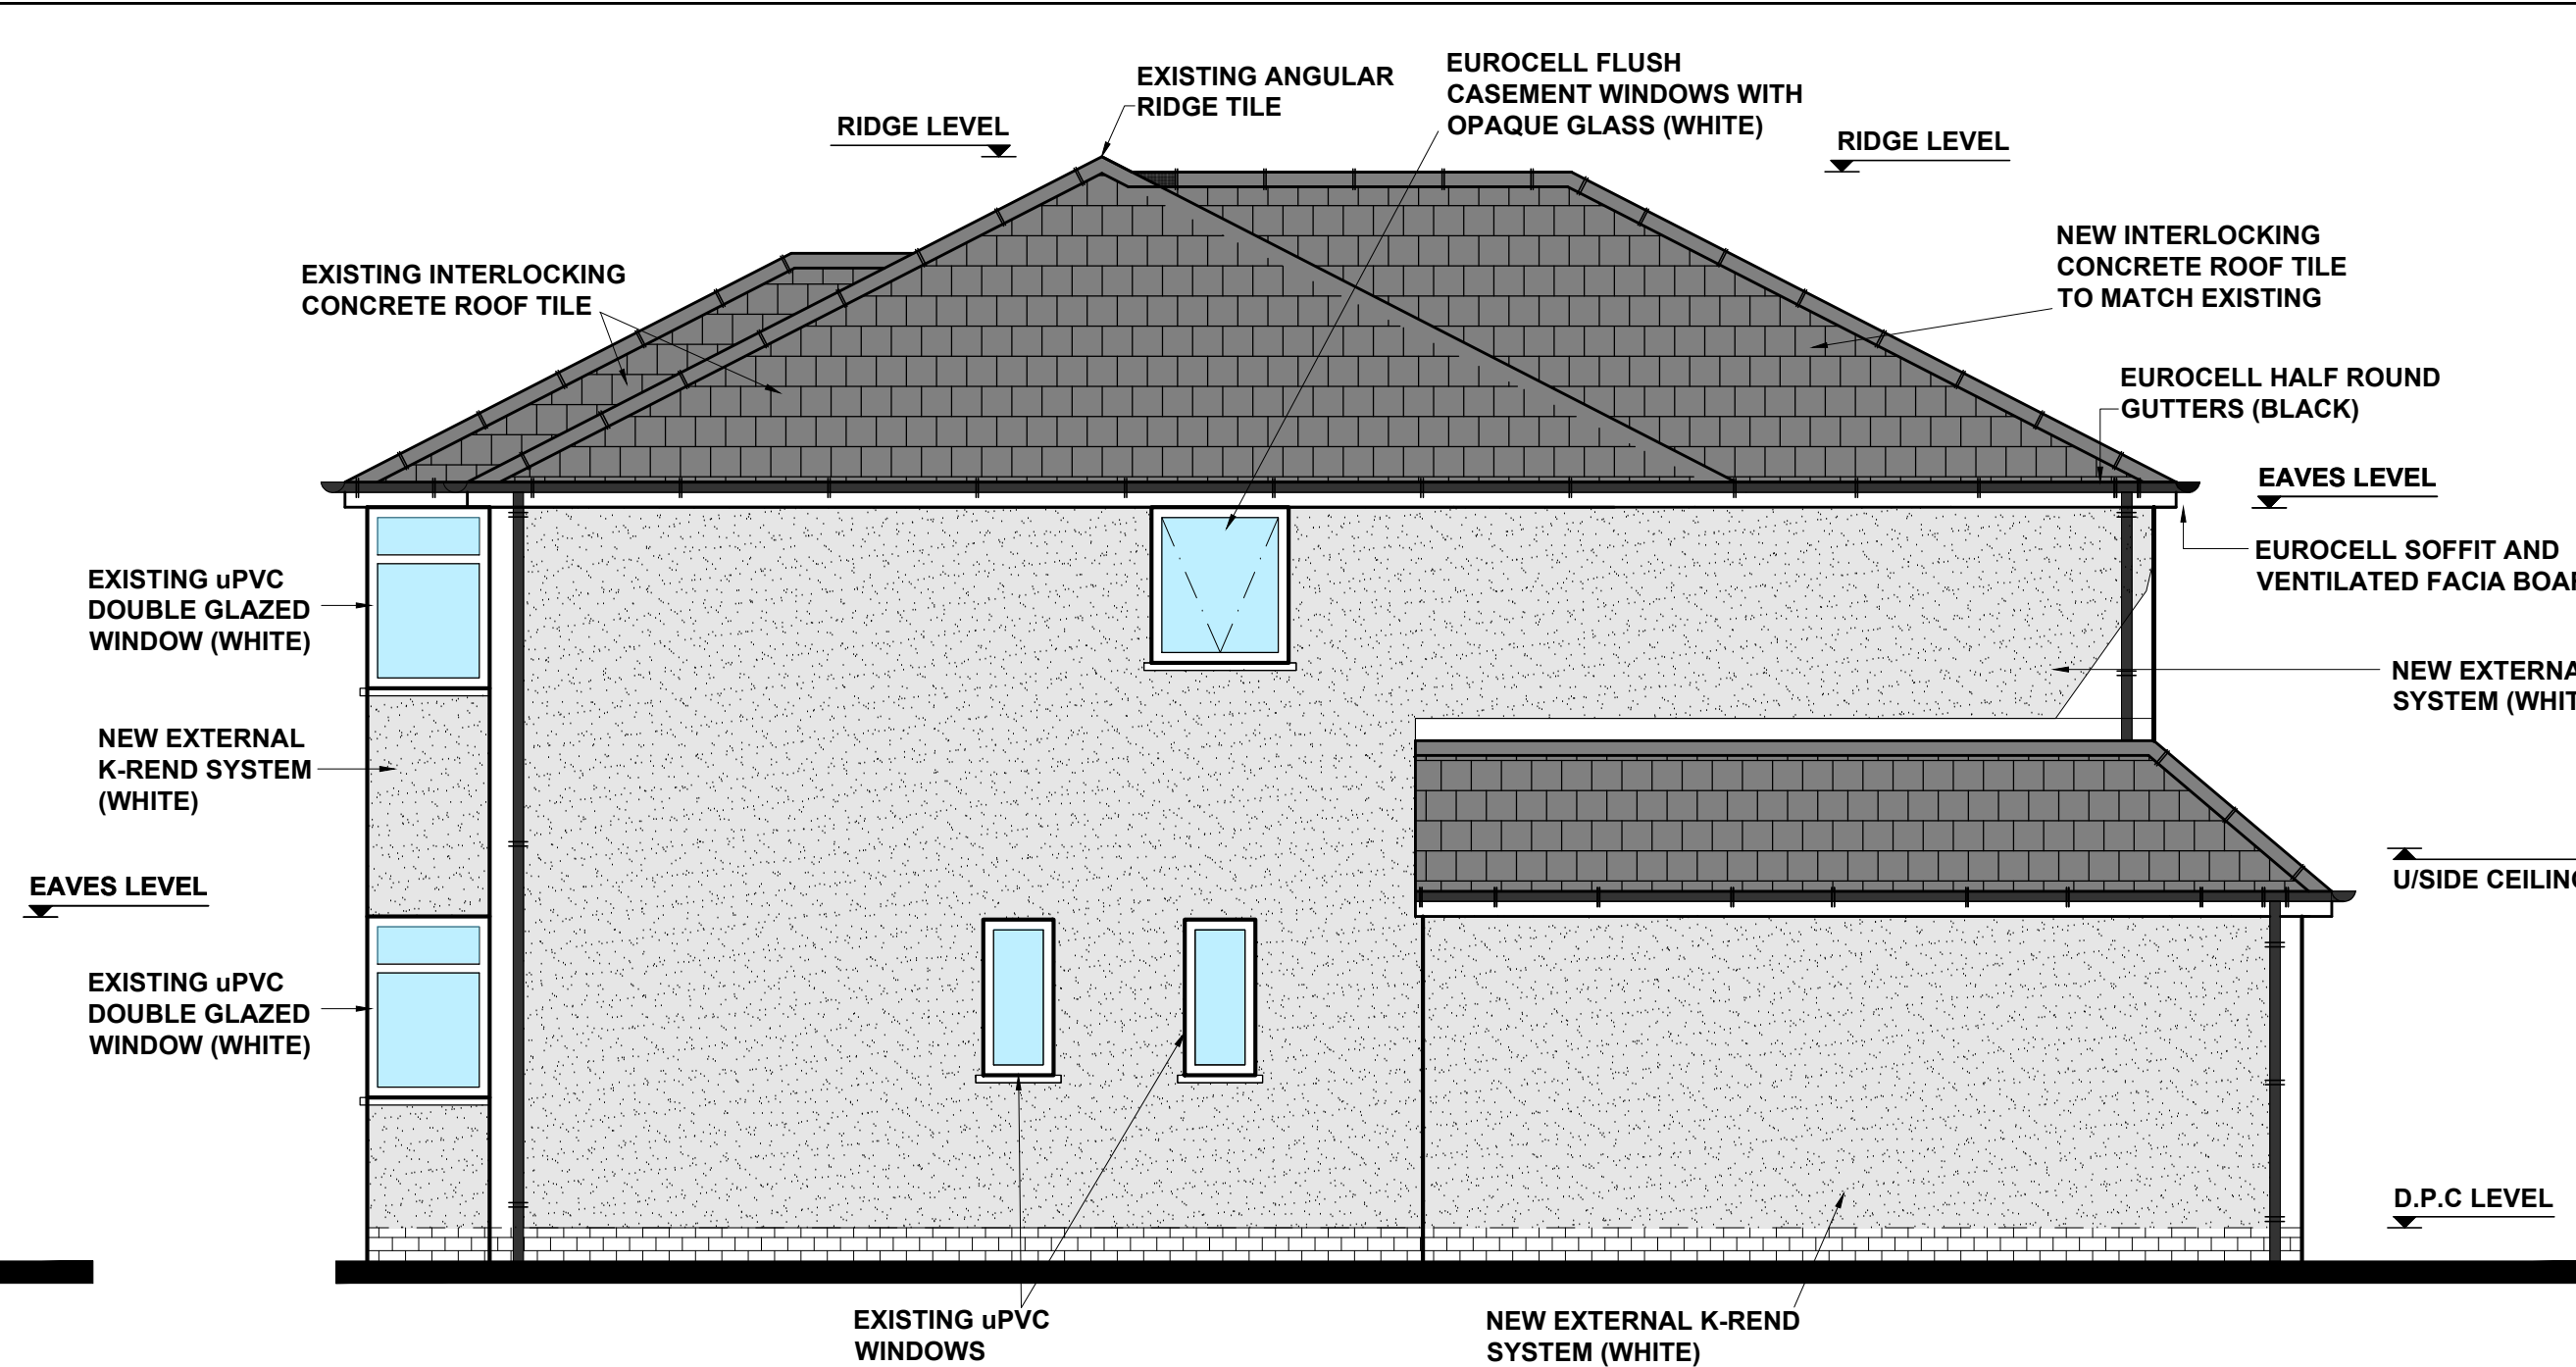


PROPOSED SIDE ELEVATION 1 : 50

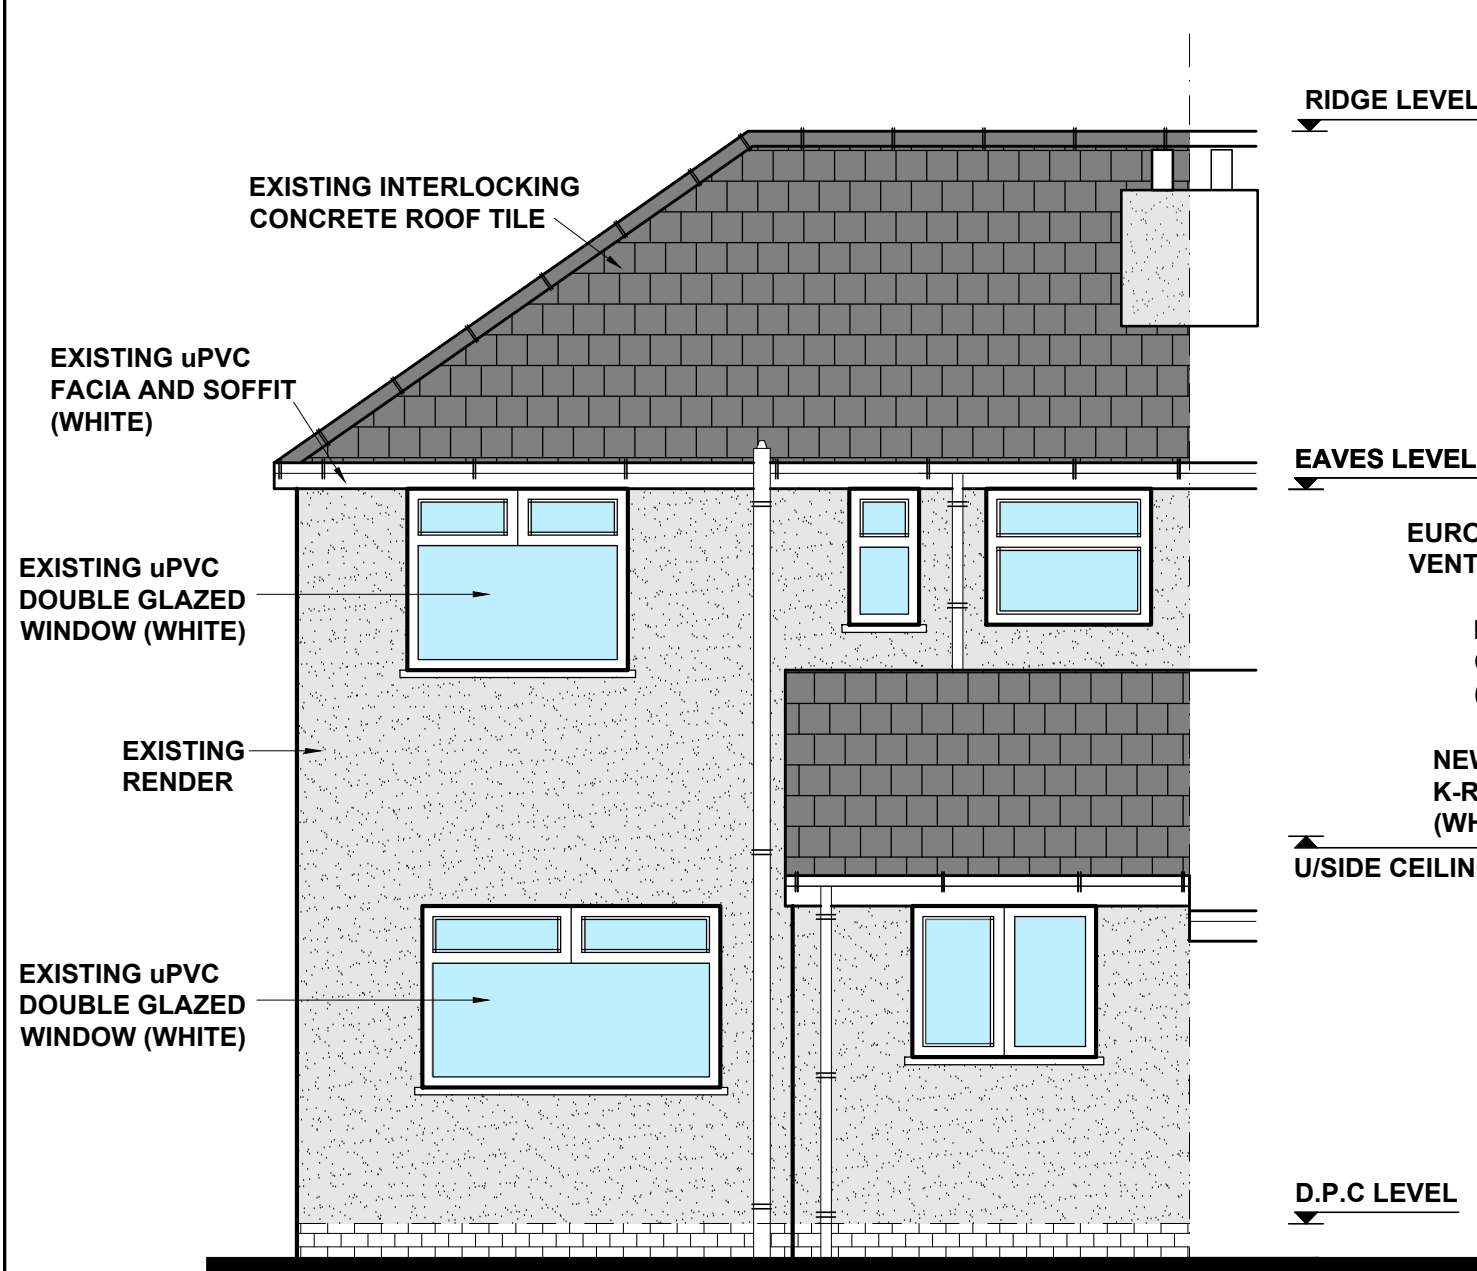


EXISTING REAR ELEVATION 1 : 50

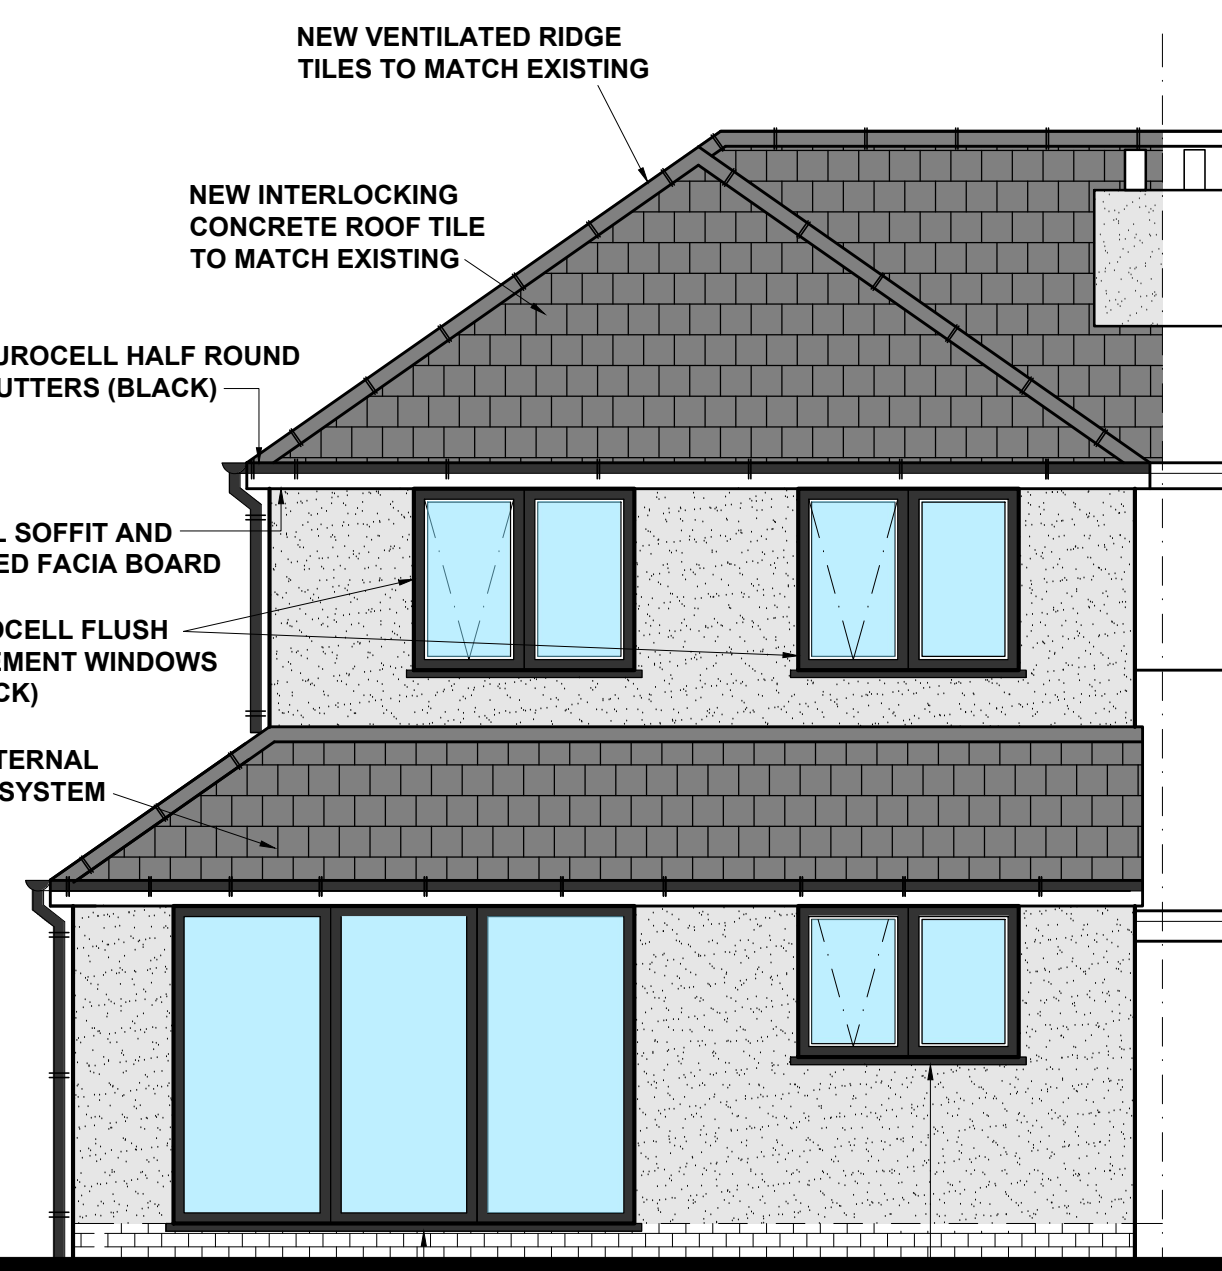


PROPOSED REAR ELEVATION 1 : 50

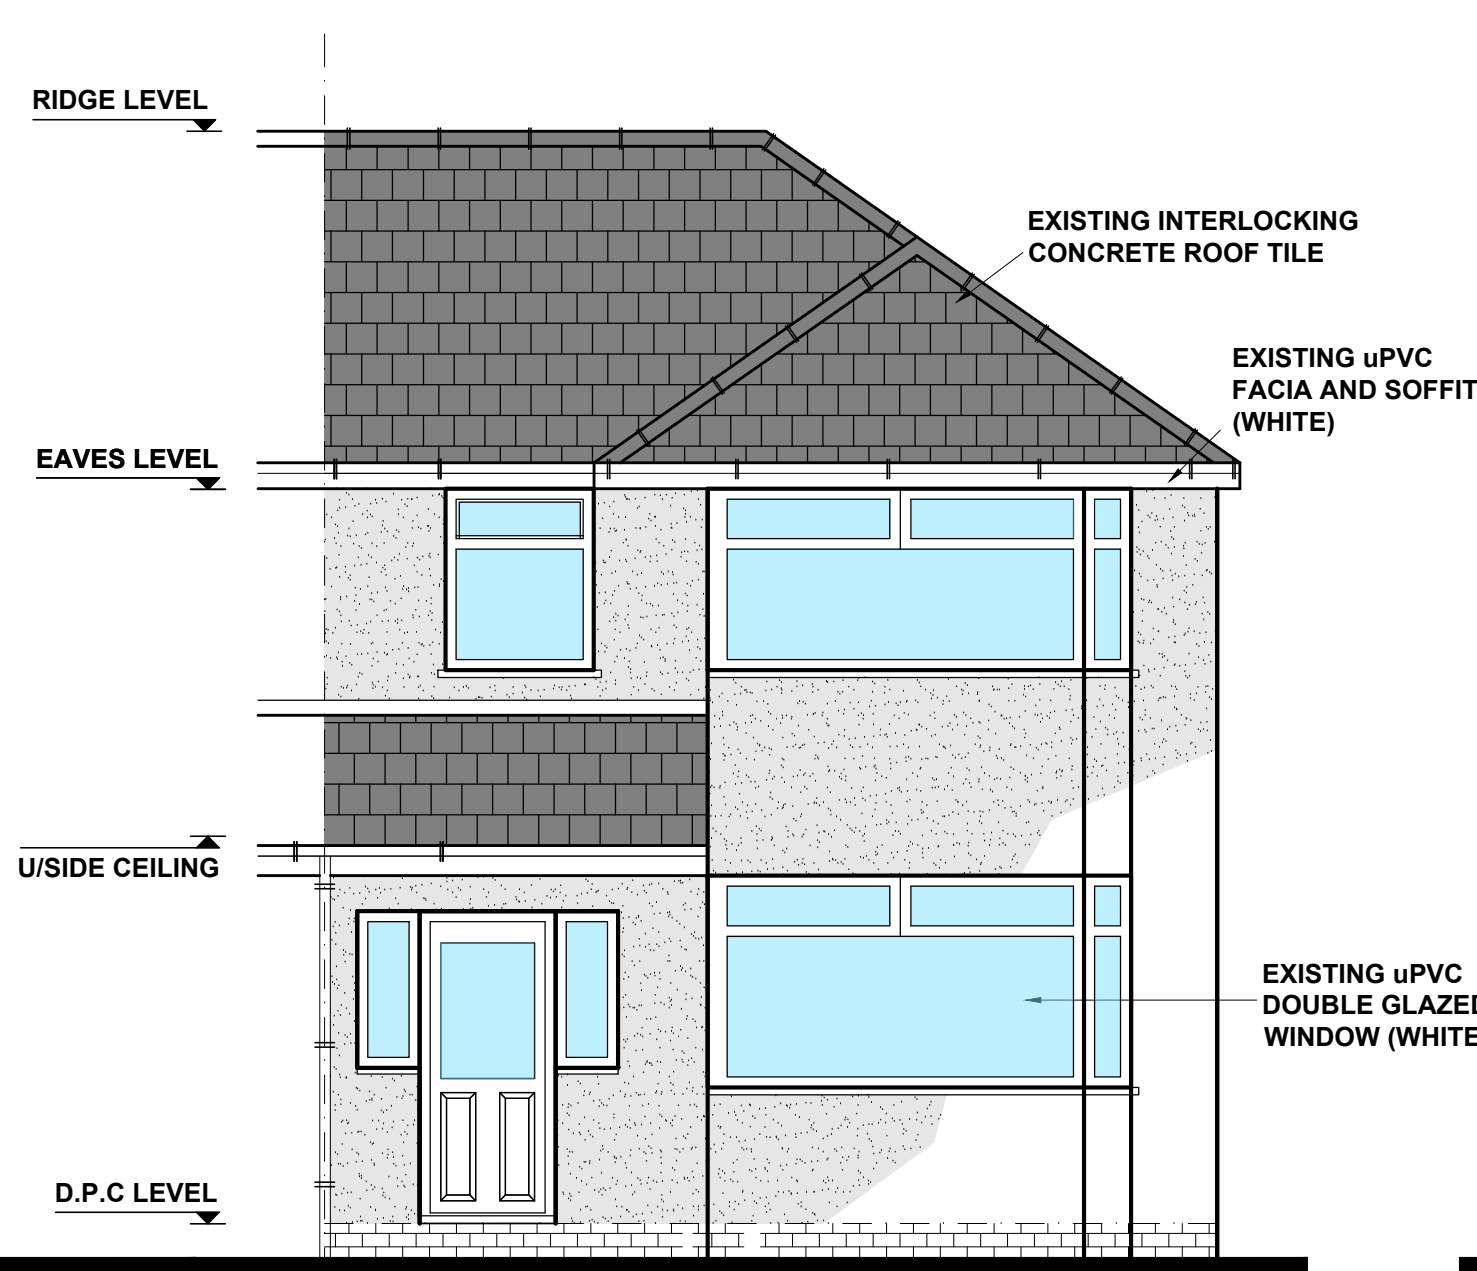


EXISTING FRONT ELEVATION 1 : 50

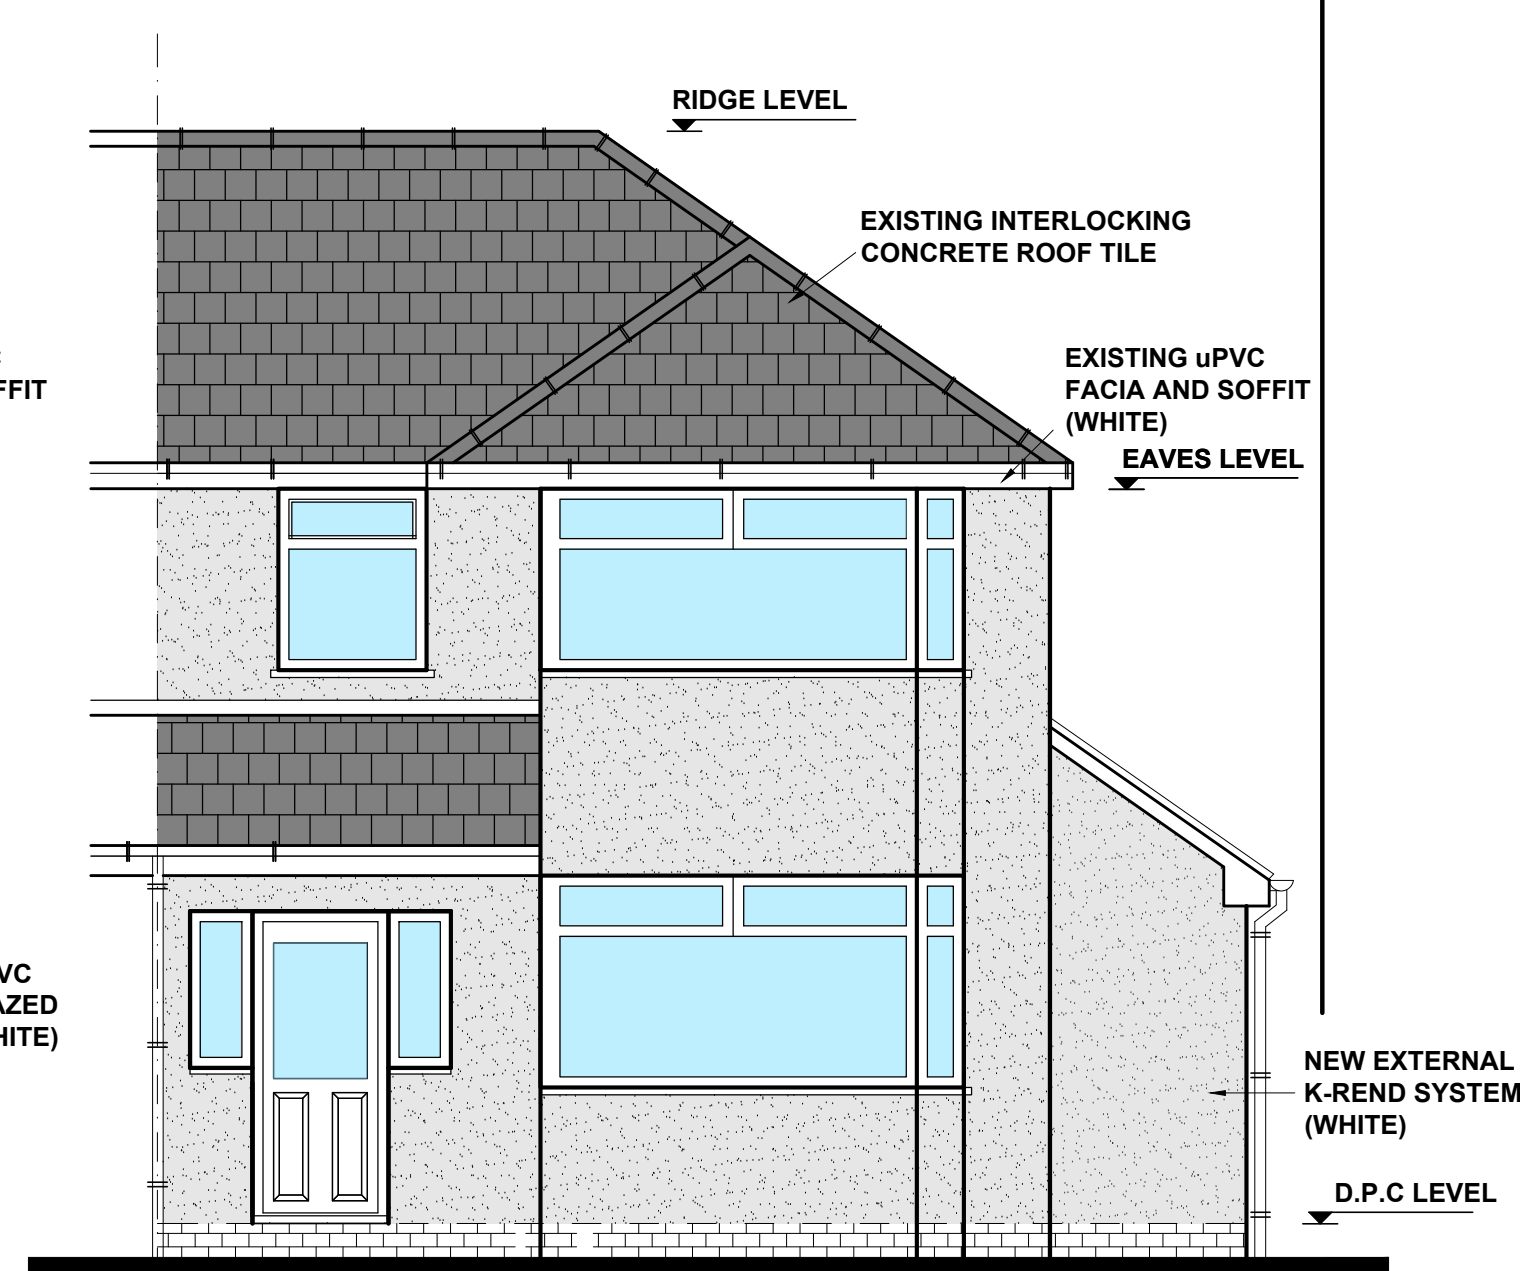


PROPOSED FRONT ELEVATION 1 : 50

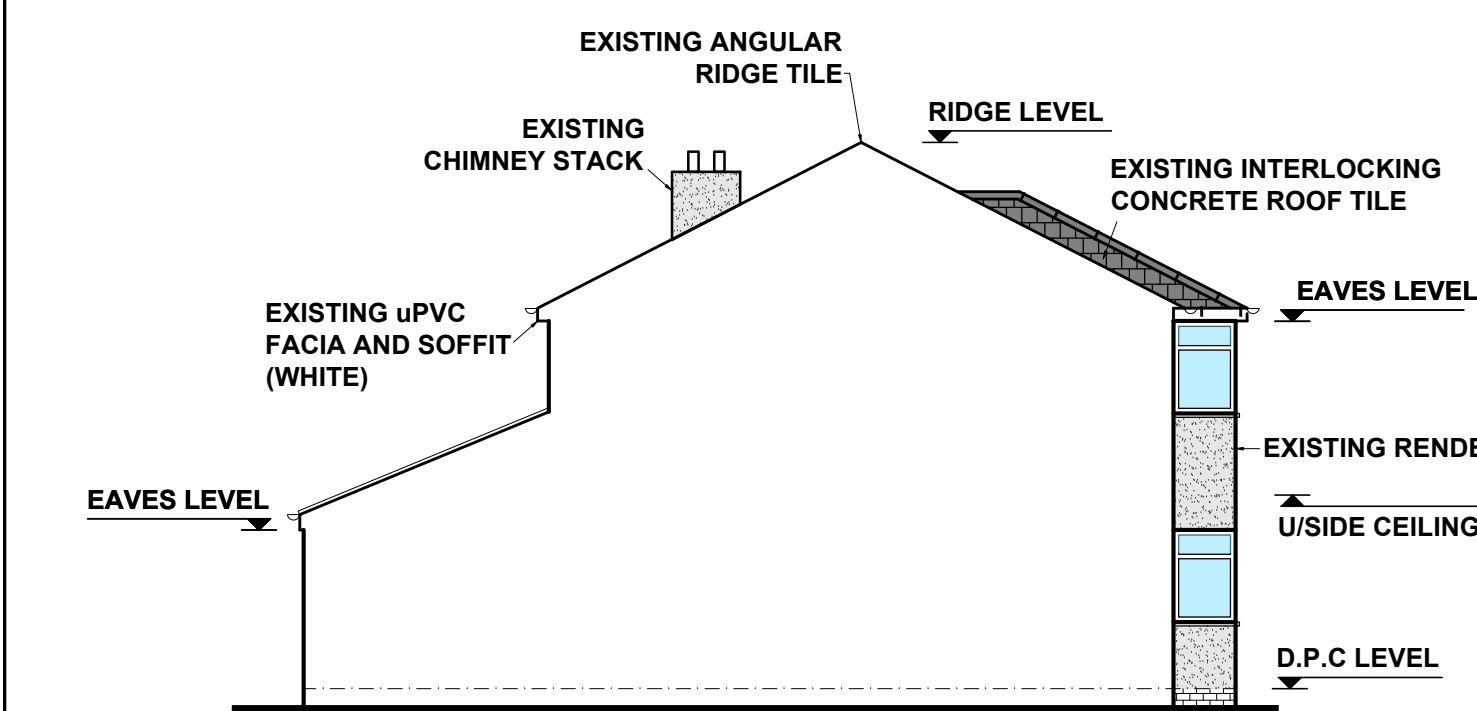

EXISTING SIDE ELEVATION 1 : 100

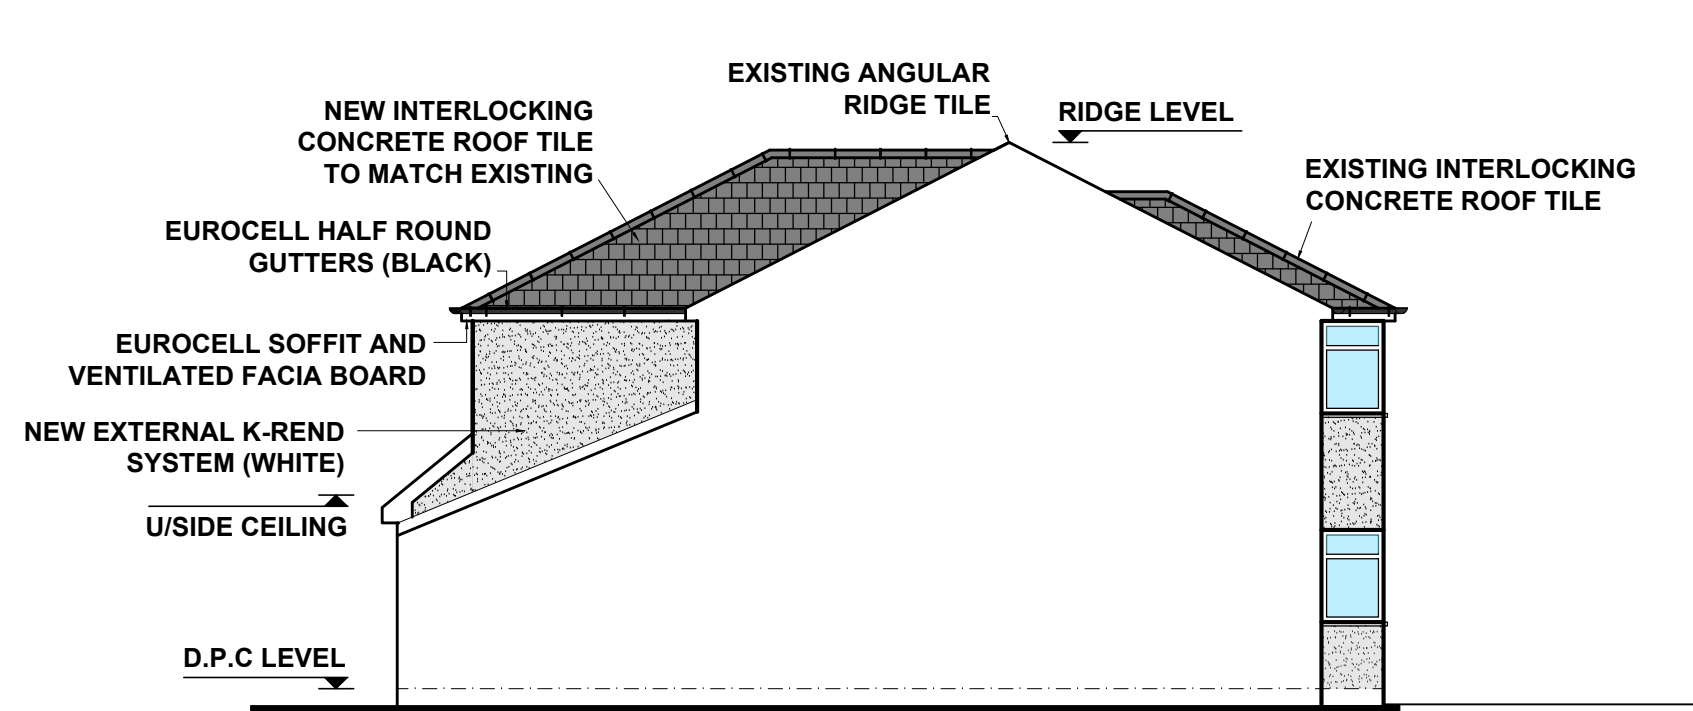

PROPOSED SIDE ELEVATION 1 : 100

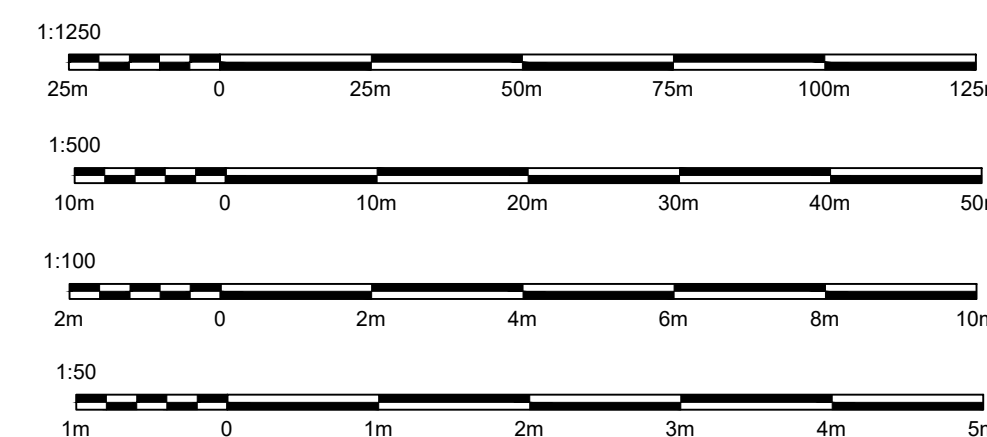

R+R DESIGN

- STRUCTURAL ENGINEERS
- SURVEYORS
- PROJECT MANAGERS
- ARCHITECTURAL DESIGNERS

CHURCH LODGE, WINDY ARBOR RD, MERSEYSIDE, L35 3SE
TEL : 0151 493 2729 EMAIL : info@randrdesign.co.uk

Title
**56 LONGVIEW DRIVE
HUYTON
LIVERPOOL
L36 6EF**

Title
**EXISTING AND PROPOSED
ELEVATIONS**

Scale **AS SHOWN A1 SHEET**

Drawing No.
E2429/02B