


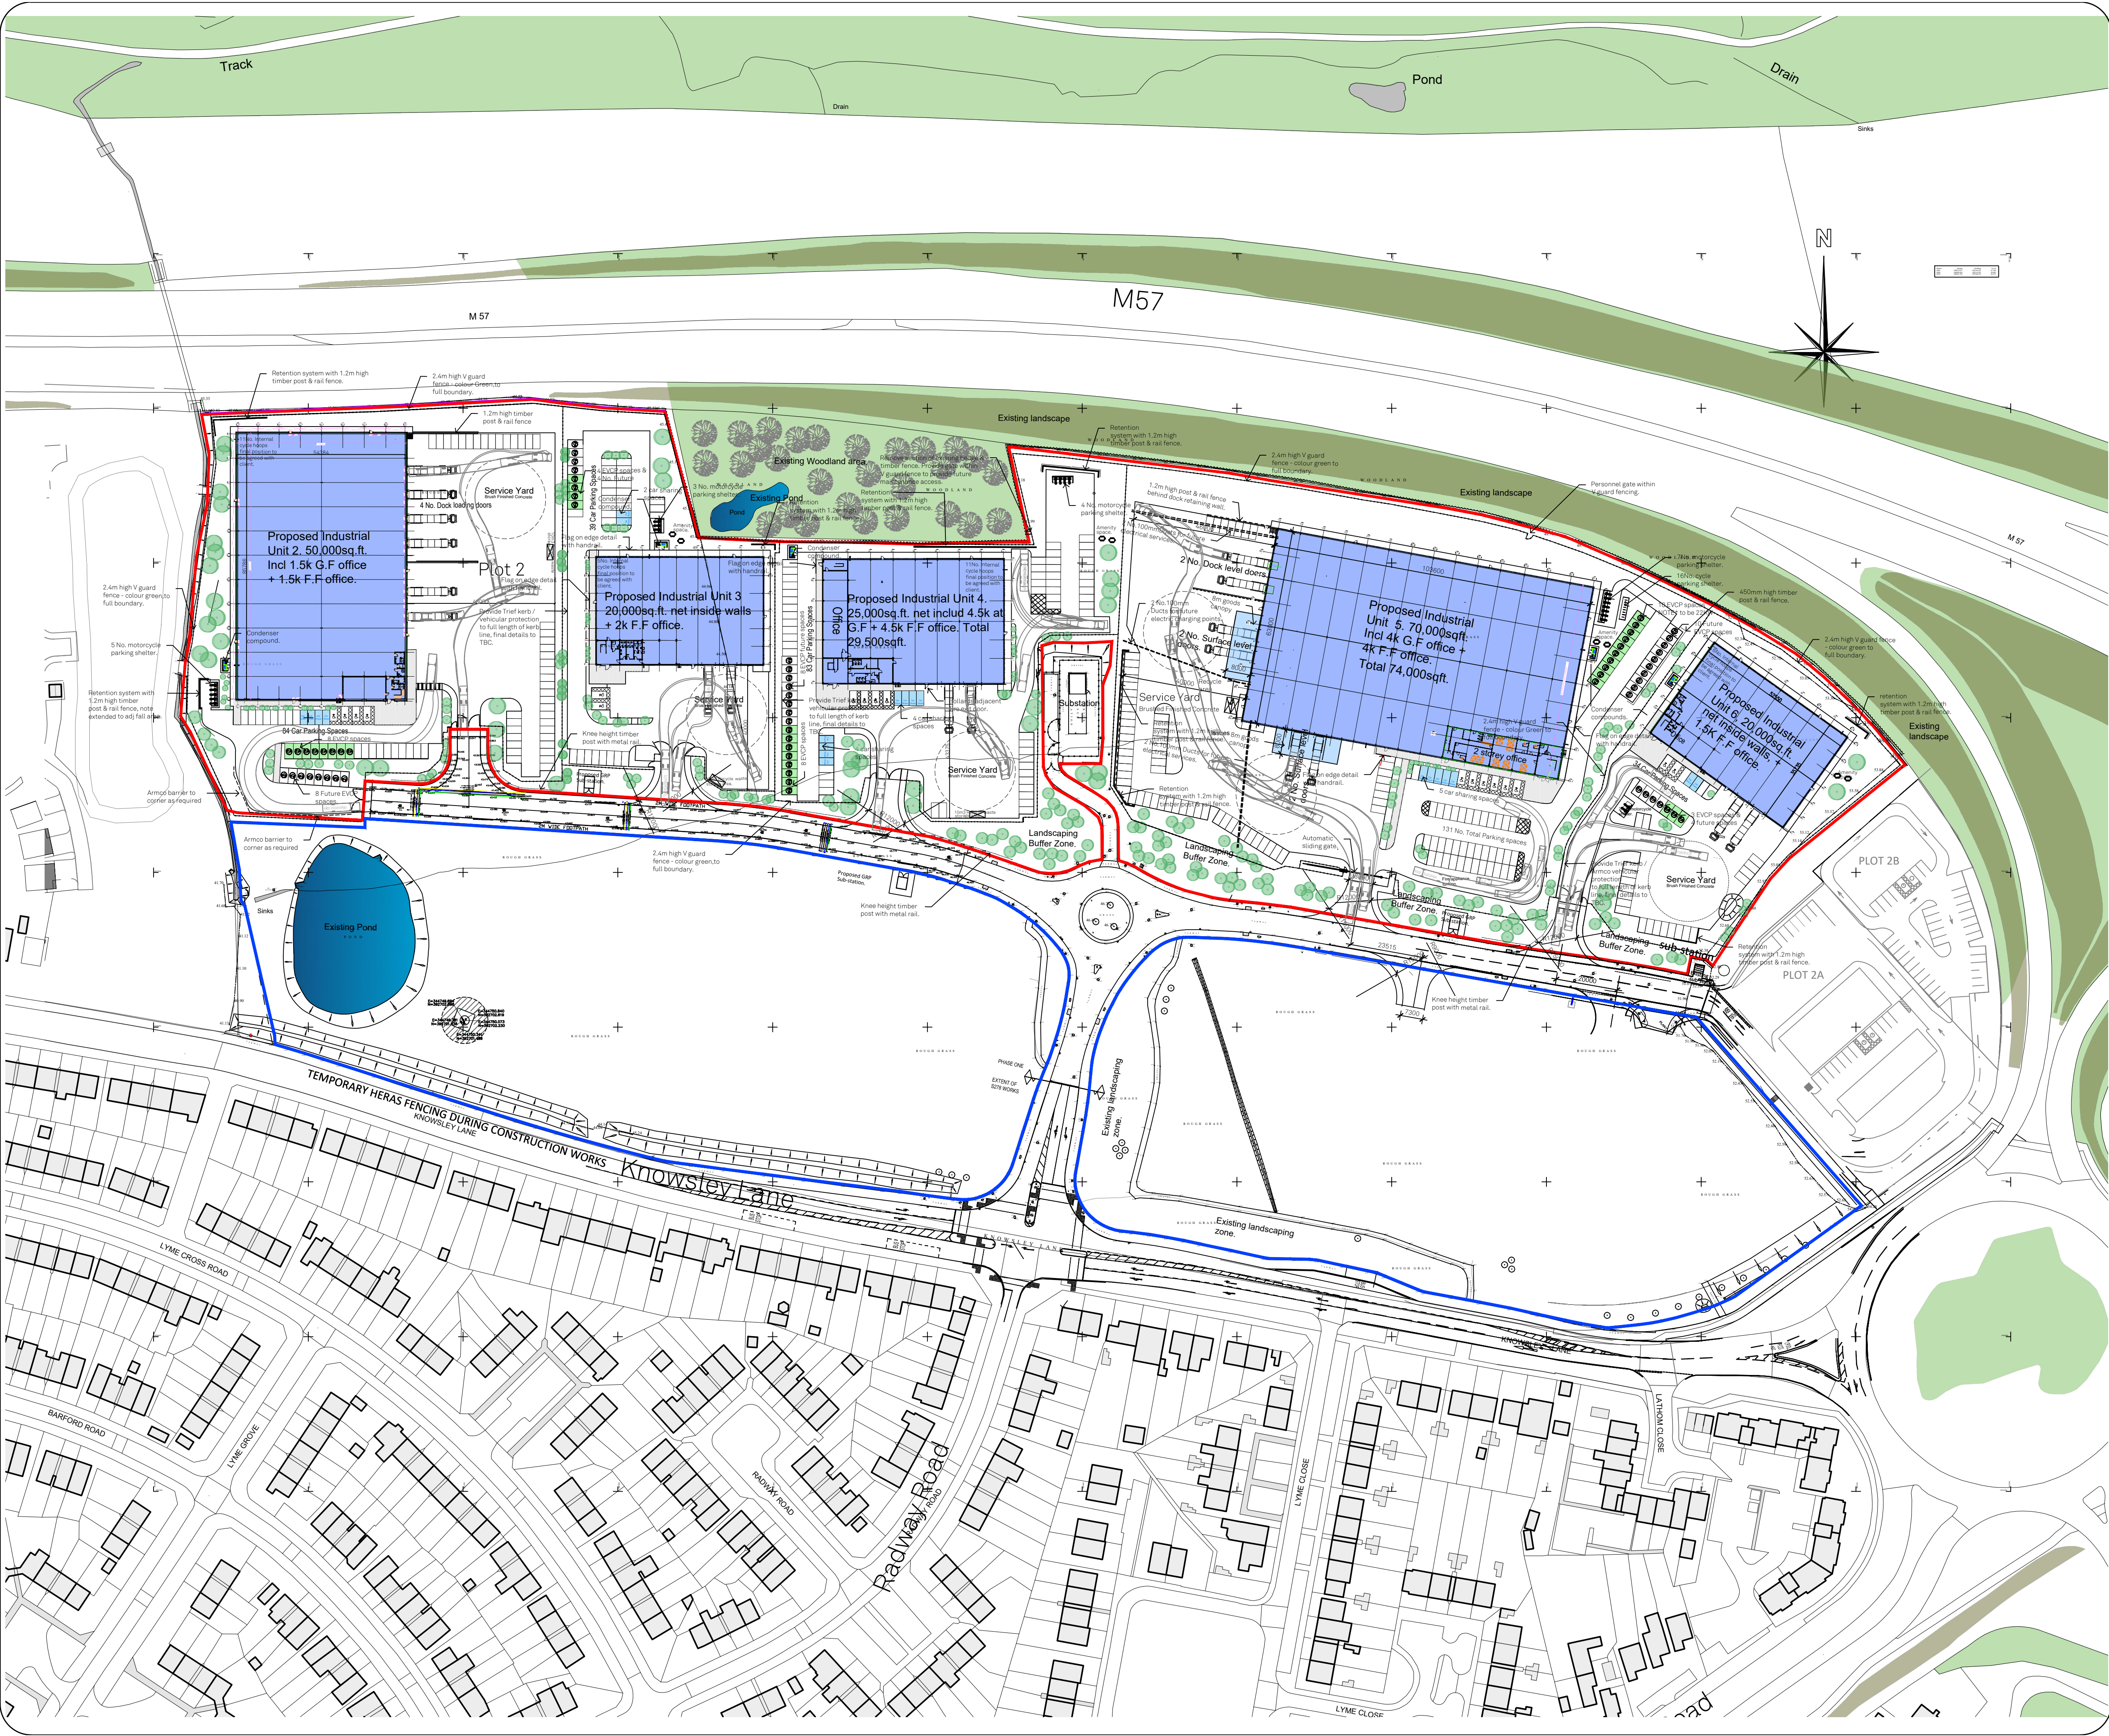

COPYRIGHT RESERVED

Notes

Revisions

Rev	Date	Description
Rev A	12.6.23	Updated with Knowsley Council Pre app comments, external cycle shelters removed & internal parking proposed.
Rev B	15.6.23	Planning blue line revised.
Rev C	16.6.23	Car parking spaces updated to each unit.
Rev D	26.6.23	Kerb line amended to unit 2 and retaining wall added to unit 5 service yard.
Rev E	17.8.23	Unit 5 - Spare ducts across service yard added and E.V charging points noted as 22KW.
Rev F	22.8.23	Additional section of footpath and pedestrian gate added to unit 5 site entrance & goods canopies revised to 6m projection. Proposed fencing note updated to match.
Rev G	18.9.23	Annotation areas updated & goods canopies revised to 8m to unit 5.
Rev H	20.9.23	Pedestrian footpath & gate revised to suit clients comments. Existing earth mound omitted.
Rev J	21.9.23	E.V spaces & notes updated.
Rev K	2.10.23	Unit 5 cycle parking revised to external shelter.

BUILDING MANAGEMENT SERVICES LTD

Huddersfield Road
Elland, West Yorkshire
HX5 9BW
TELEPHONE : ELLAND (01422) 371616
FAX No : (01422) 376717
email : mail@bmselland.com

Building Management Services

Client

Project

Proposed mixed use site,
Knowsley Lane,
Knowsley.

Sheet

Proposed site plan

Drawn	DCH	Date	31.5.23
Scale	1:1000 @ A1.		
Status	Planning		
Drawing No.	M3167-100	Revision	Rev K