




Timber post with metal rail fence.



2.4m V guard , Colour Green - Typical fencing elevation .

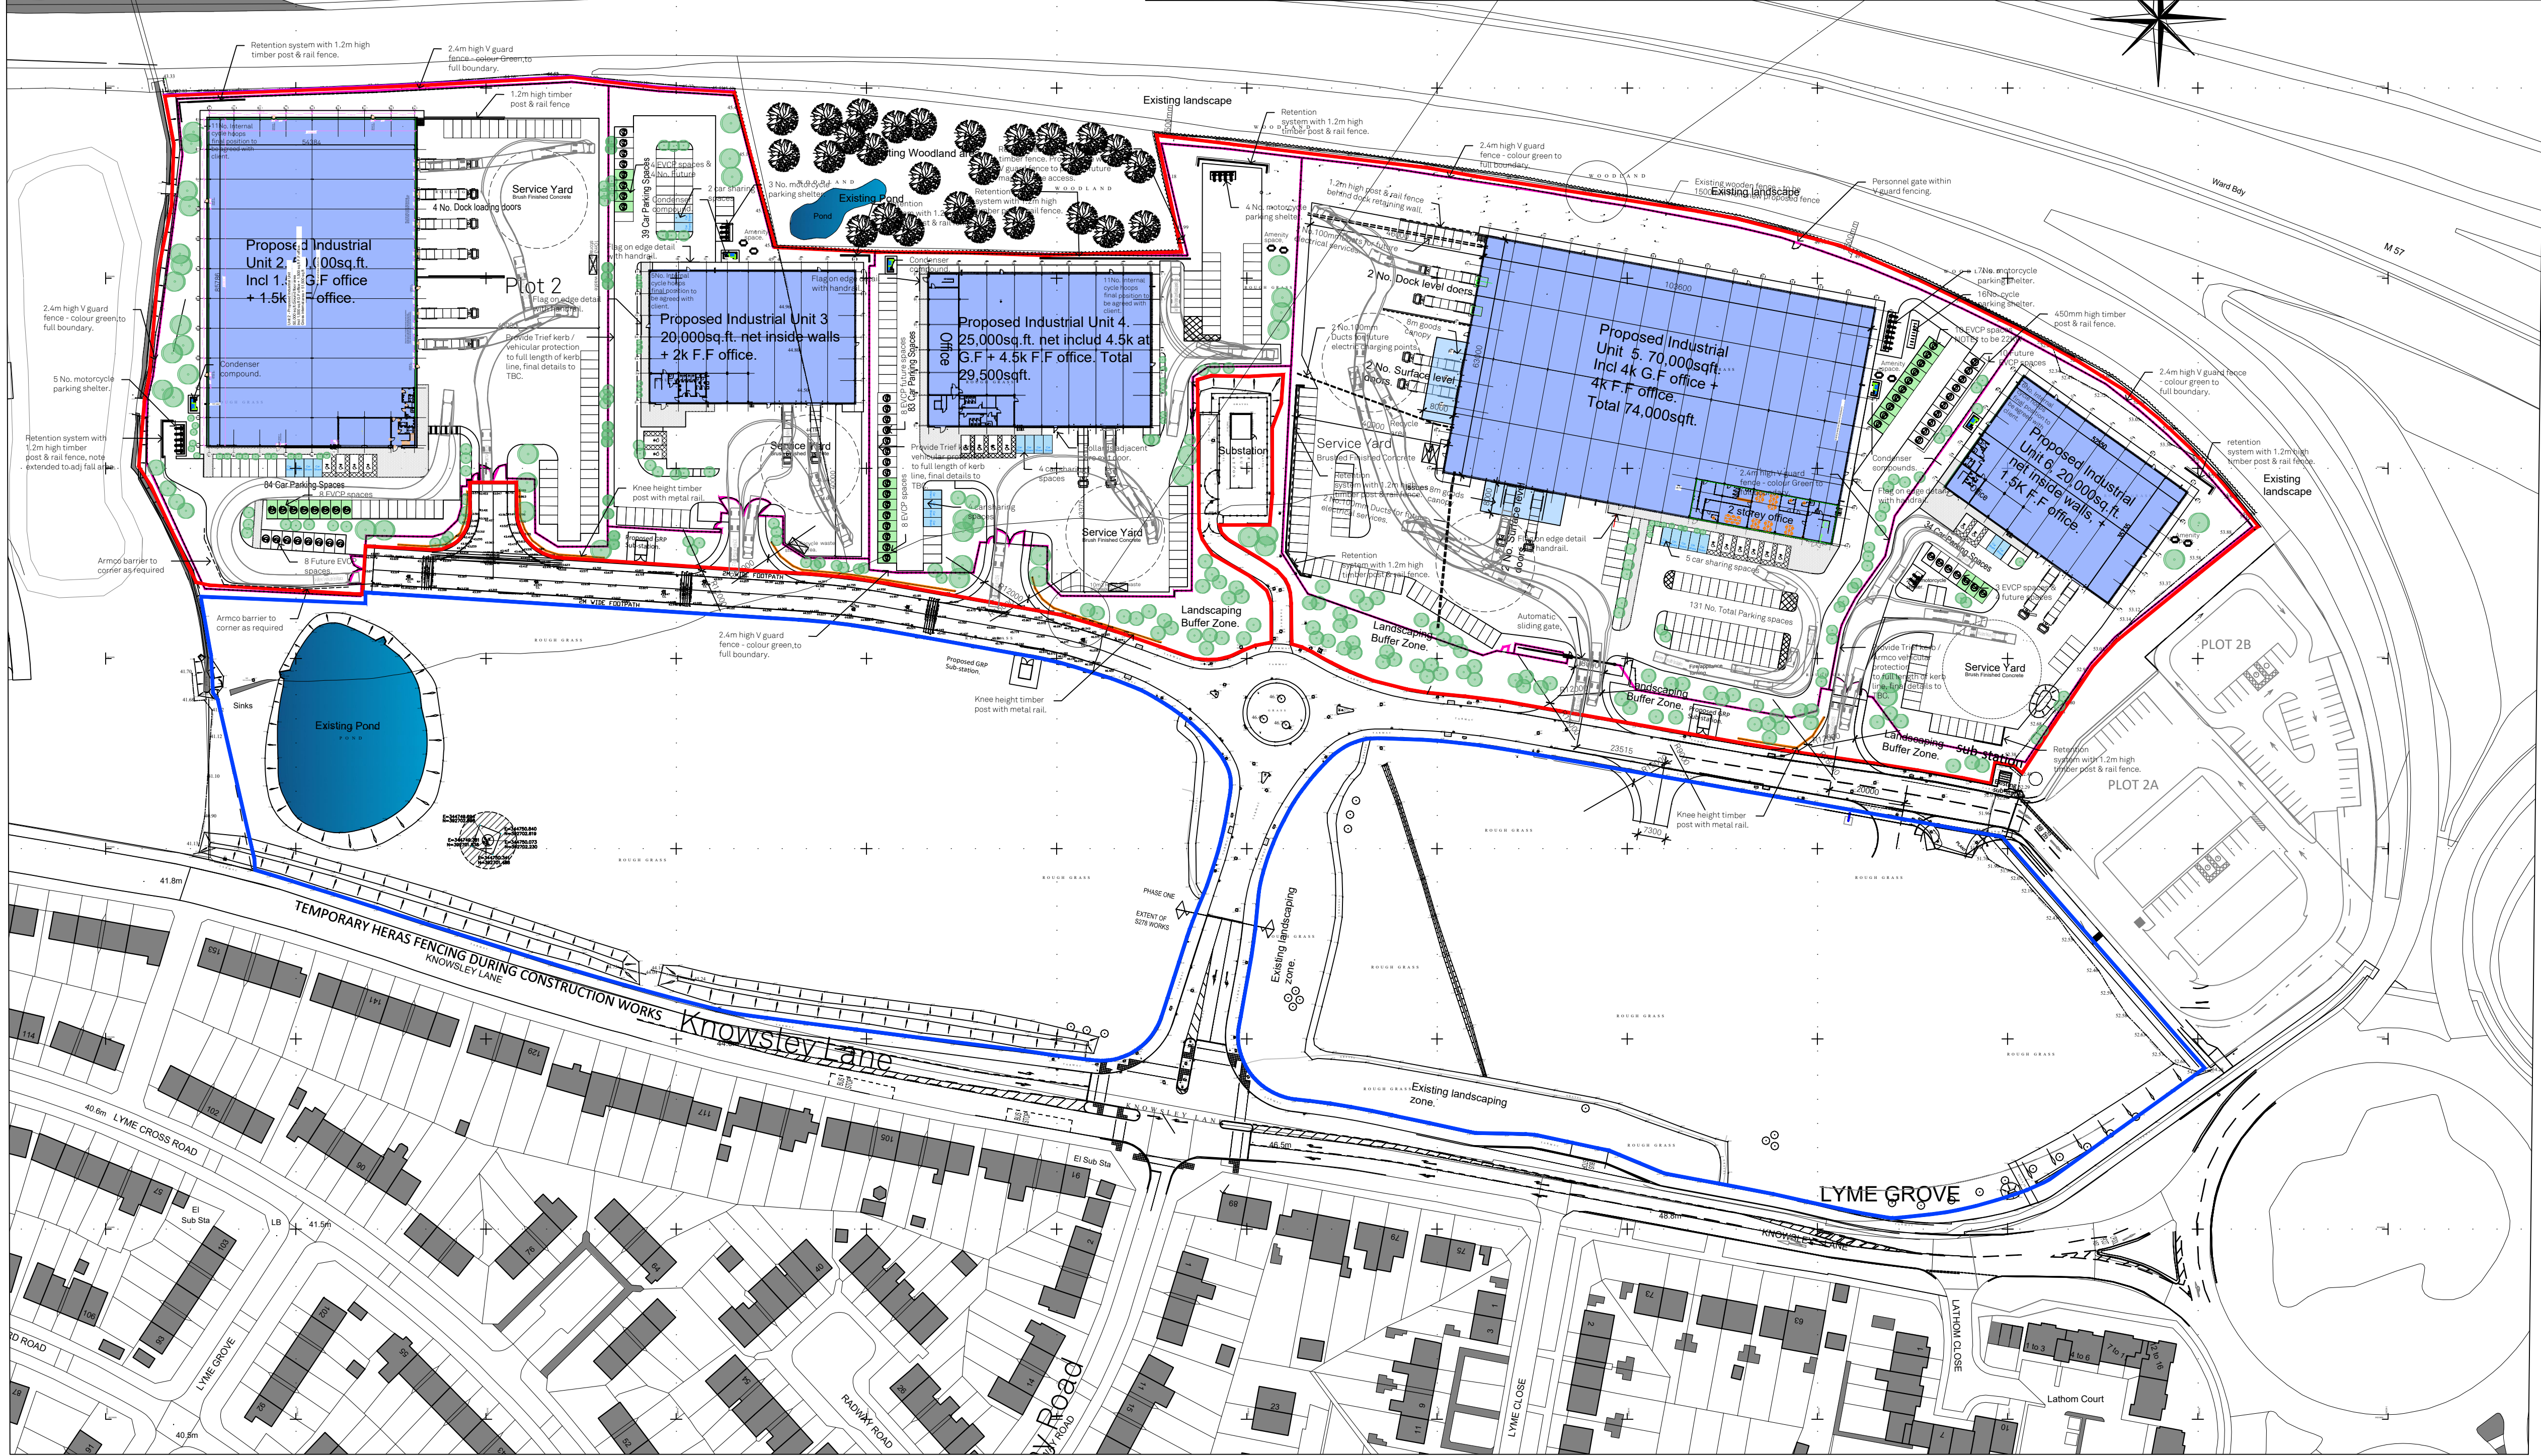

Site plan
Scale : 1:1000 @ A1

COPYRIGHT RESERVED

Notes

- 2.4m high V guard fencing colour - Green.
- 450m high Knee high timber post & rail fence.

Revisions

Rev	Date	Description
Rev A	16.6.23	Updated with latest site layout plan.
Rev B	7.9.23	Stray note removed and fence line to motorway boundary moved slightly 'in-board' from existing timber fence.
Rev C	7.9.23	Boundary fence adjacent motorway moved to line of tree protection fence, ie 2.5m from existing timber fence.
Rev D	27.9.23	Revised fence to post & metal rail to suit planning dept comments.

BUILDING MANAGEMENT SERVICES LTD

Huddersfield Road
Elland, West Yorkshire
HX5 9BW
TELEPHONE : ELLAND (01422) 371616
FAX No : (01422) 376717
email : mail@bmselland.com

Building
Management
Services

Client



Commercial Development Projects Limited

Project

Proposed mixed use site,
Knowsley Lane,
Earlsfield.

Sheet

Proposed Fencing drawing

Drawn	DRH	Date	June 23
Scale	1:1000 @ A1		
Status	Planning		
Drawing No.	M3167-106	Revision	Rev D