



Ground Floor Plan

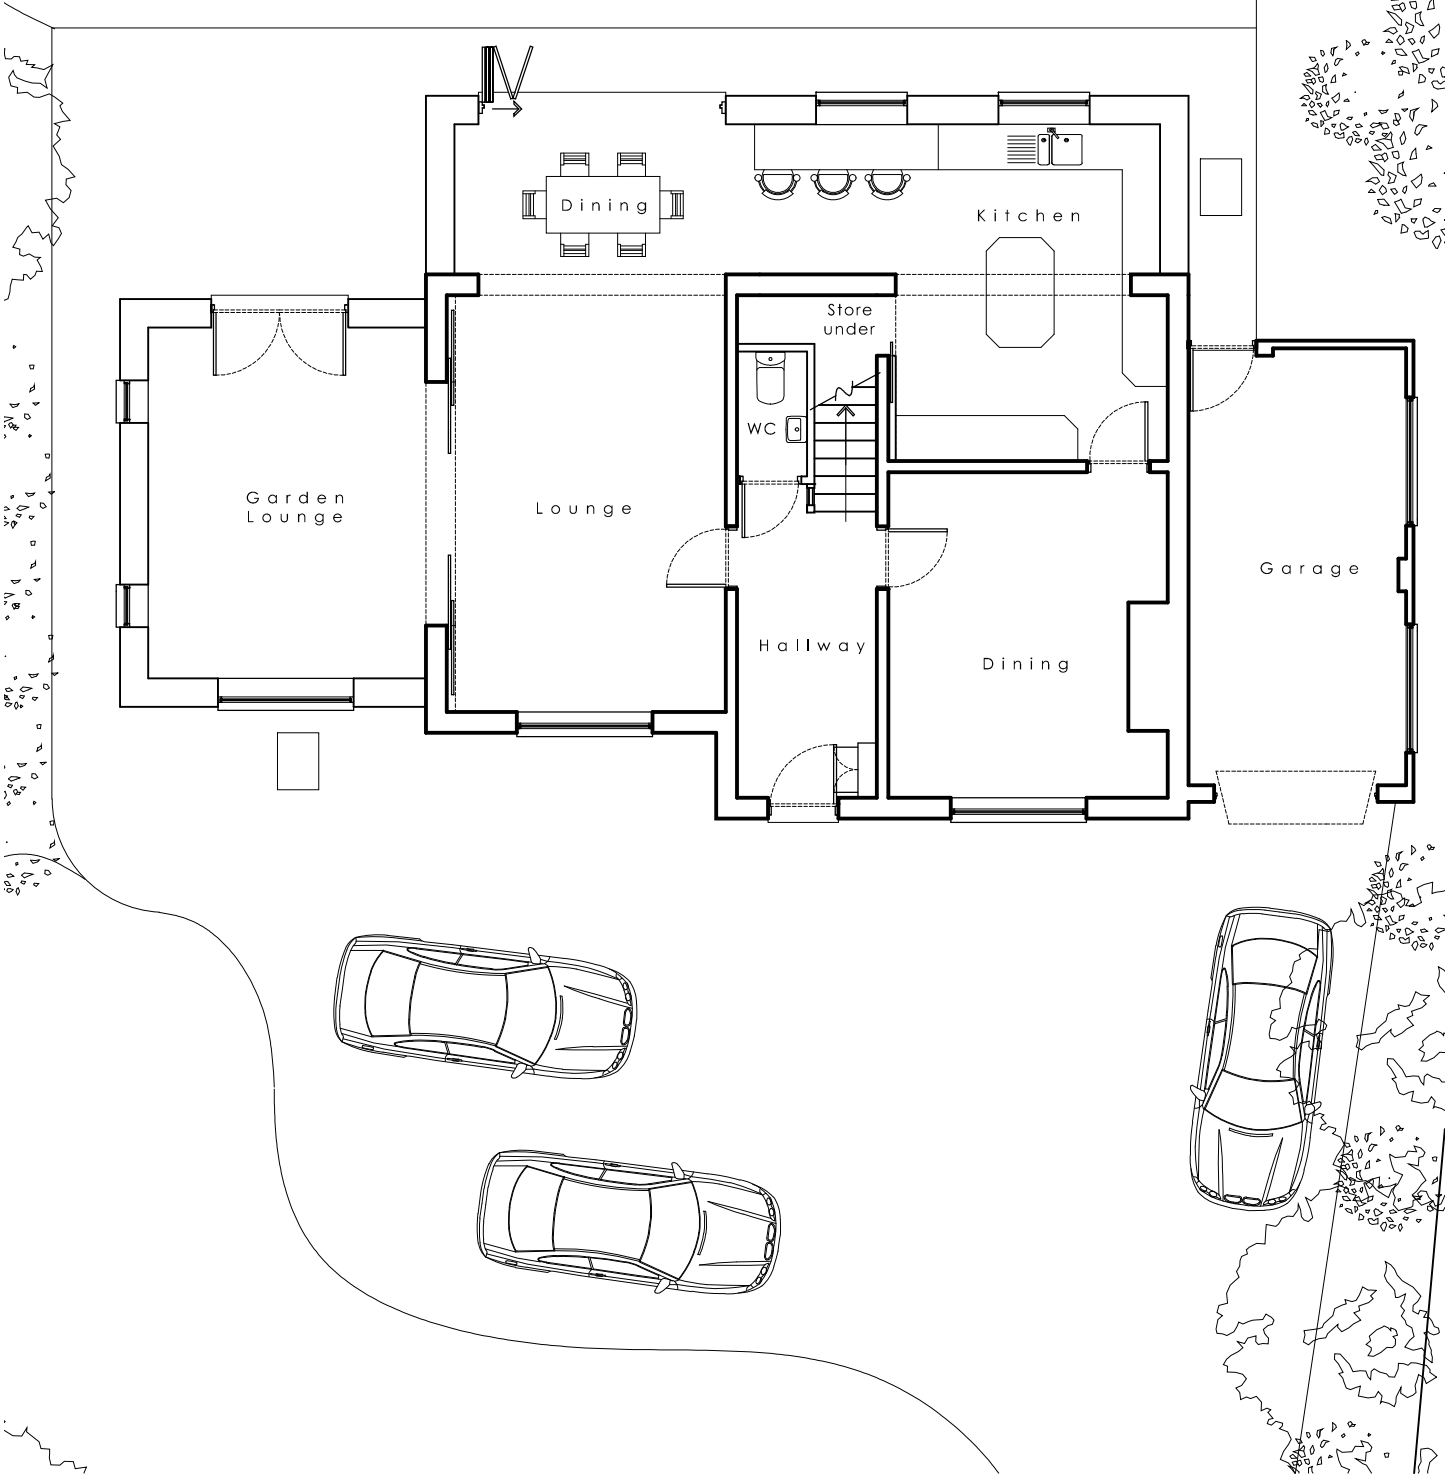

First Floor Plan

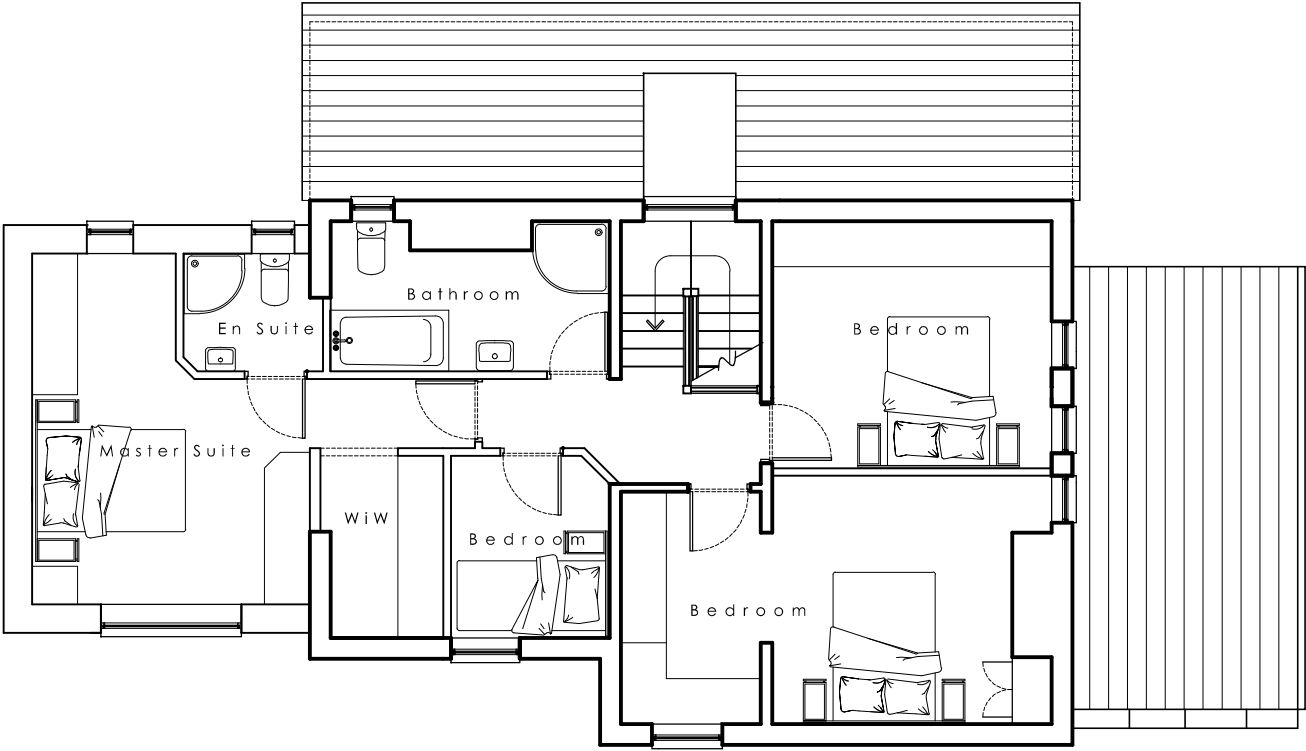

Project/Client

17 Higher Road, Liverpool, L25 0QG
Mr & Mrs Howard

Drawing Title

Proposed Floor Plans

Date

July 2023

Status

Planning

Scale

1:100@A3
1 2 mtrs

Rev B: Utility omitted
Rev A: Revised plans following review

Drawing Number

23-700-005B



info@morpharchitecture.co.uk www.morpharchitecture.co.uk