




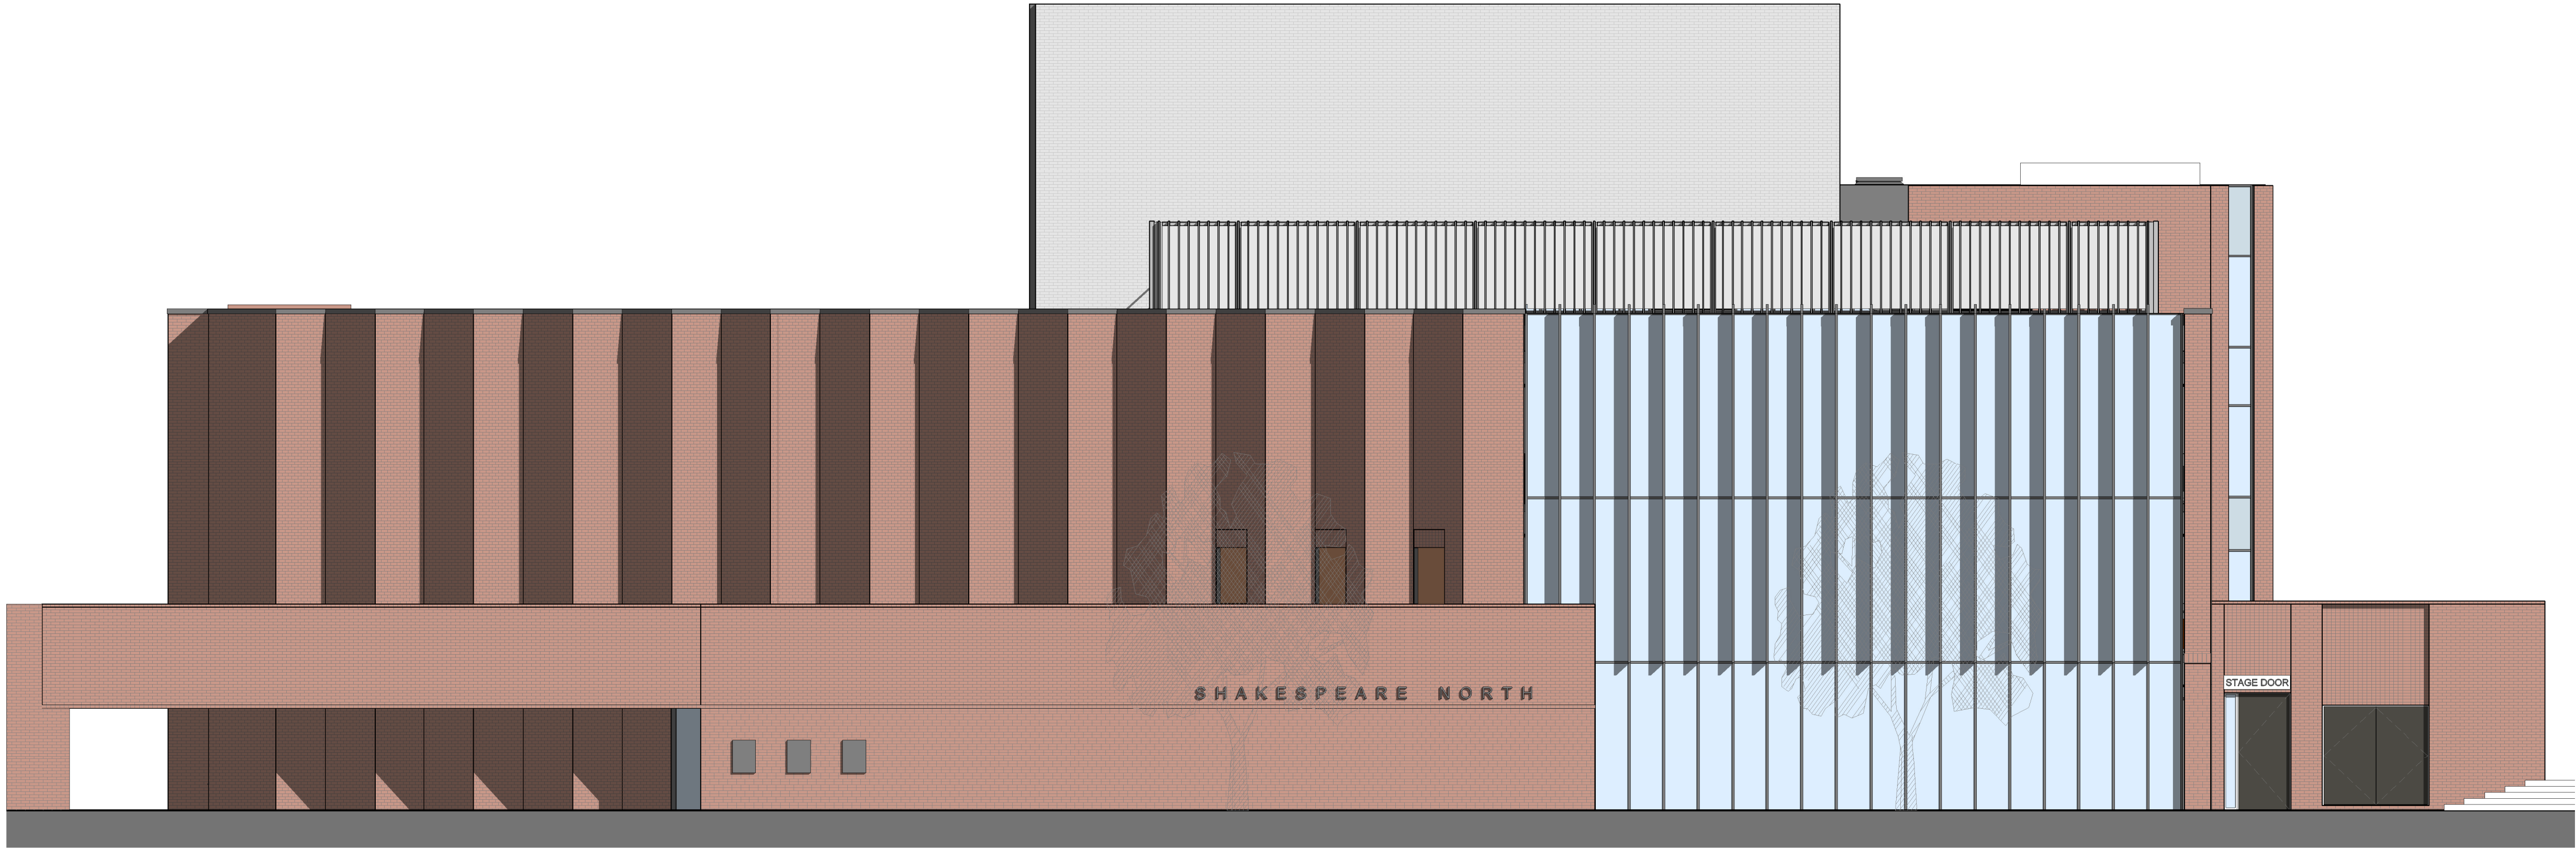

1 South-West Elevation - As Existing
1 : 100

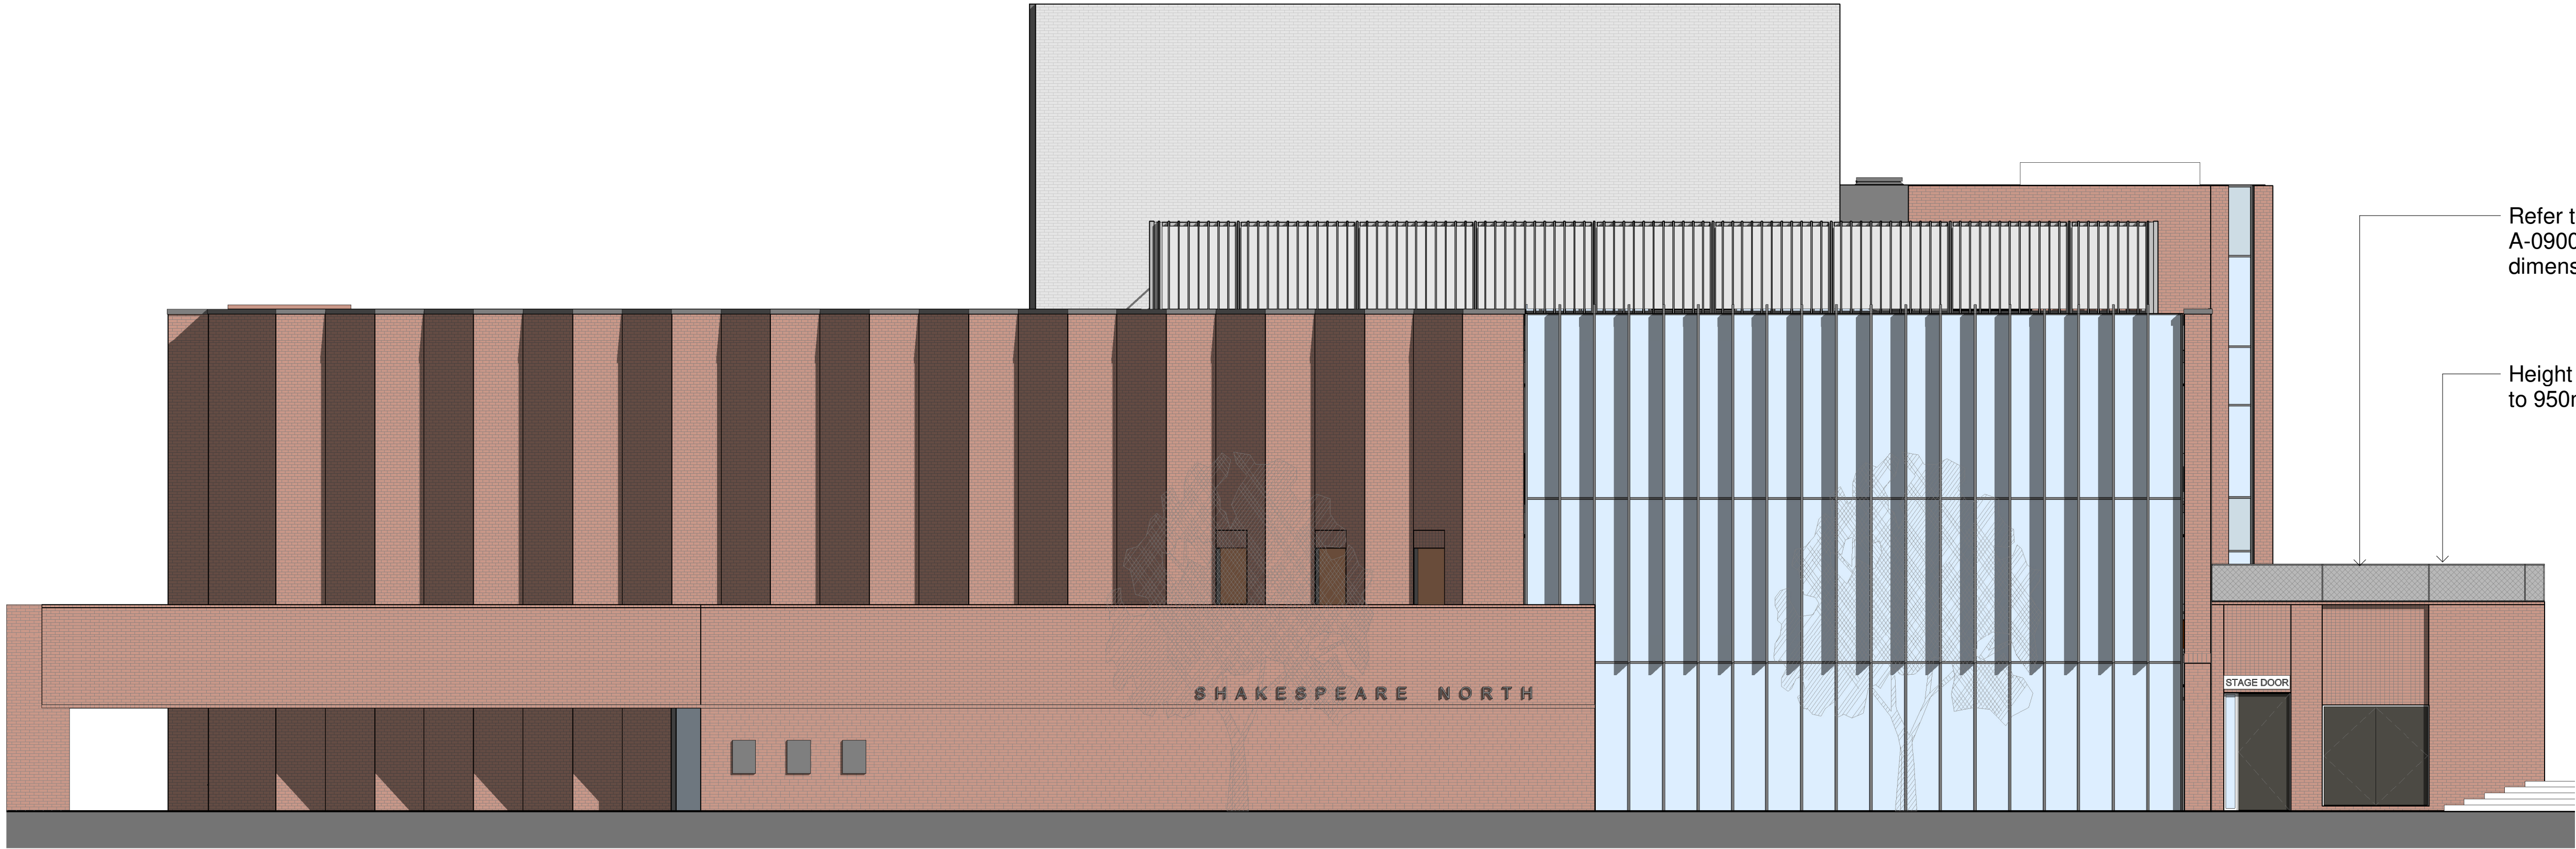

2 South-West Elevation - As Proposed
1 : 100

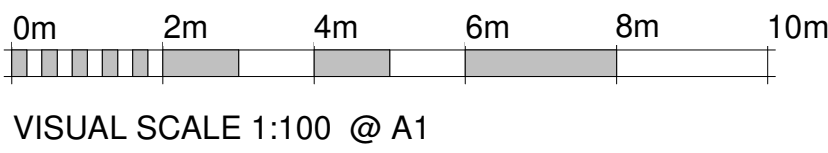

Rev	Description	Drawn/Chkd	Date Issued
P1	Issued for planning	RH/PM	07.05.24
P2	Revised for non-material amendment application	PM	24.06.25

DO NOT SCALE. Use figured dimensions only.
The contractor is requested to check all dimensions before the work is put in hand.
© All copyrights Austin-Smith Lord Ltd
This drawing must only be used for the purpose for which it is supplied and its contents must not be reproduced for any purpose without written permission.
No angles indicated, or angles calculated from this drawing should be used for valuation purposes or as the basis for development contracts.
Austin-Smith Lord Ltd is a limited company registered in England & Wales with registered number 11773049 Registered Office: Port of Liverpool Building, Pier Head, Liverpool L3 1BY

Drawn	RH
Date	March 2024
Scale @ A1	1 : 100
Status	PLANNING

Austin-Smith Lord Ltd
Architects Designers Planners
Landscape Architects
Port Of Liverpool Building
Pier Head, Liverpool
L3 1BY
t +44 (0)151 227 1083
e liverpool@austinsmithlord.com
Drawings and models powered by
Austin-Smith Lord Ltd BIM using AutoDesk Revit

Austin-Smith:Lord

Project Shakespeare North

Description Substation Roof Planning Application - South West Elevation

Job No.	Drawing No.	Revision	P2
123023	123023-ASL-00-ZZ-DR -A-0904		