




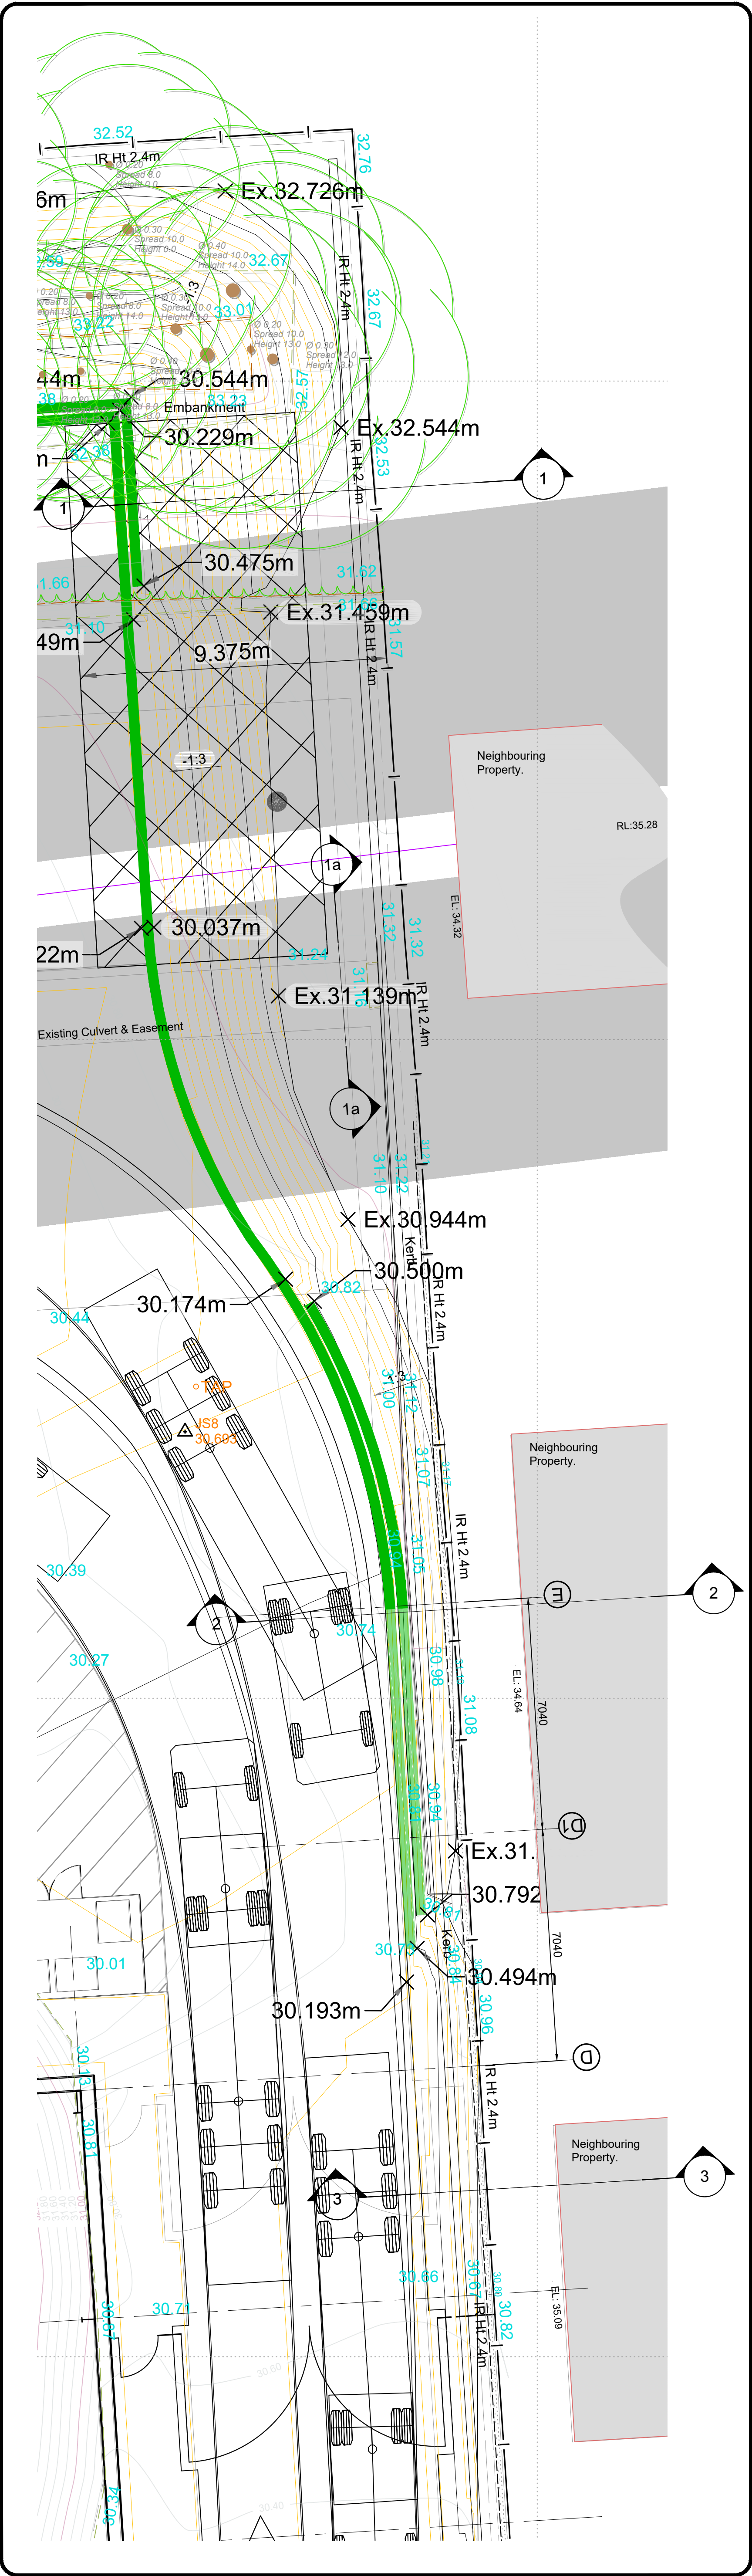


Trief Kerb Proposed Levels Scale 1:100

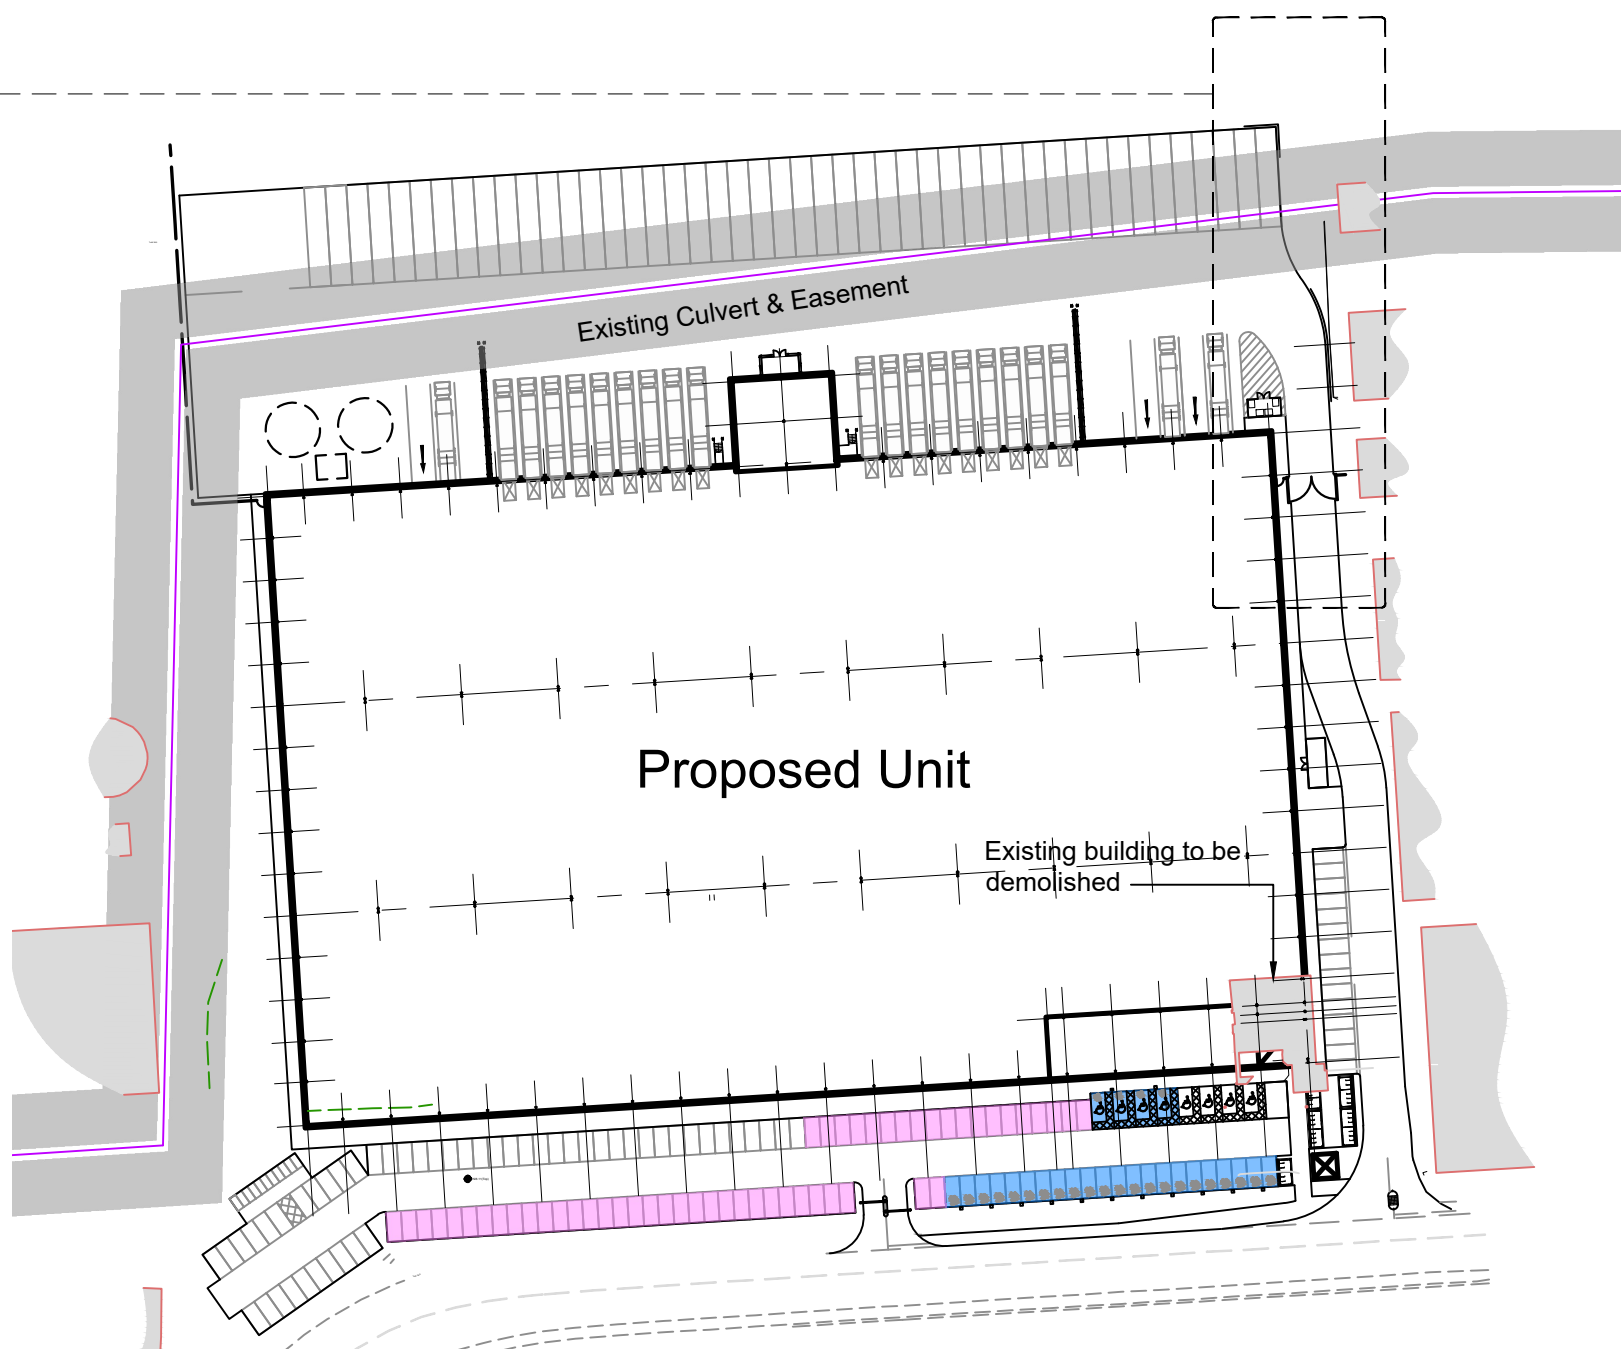


Site Plan With Existing Buildings Scale 1:1250

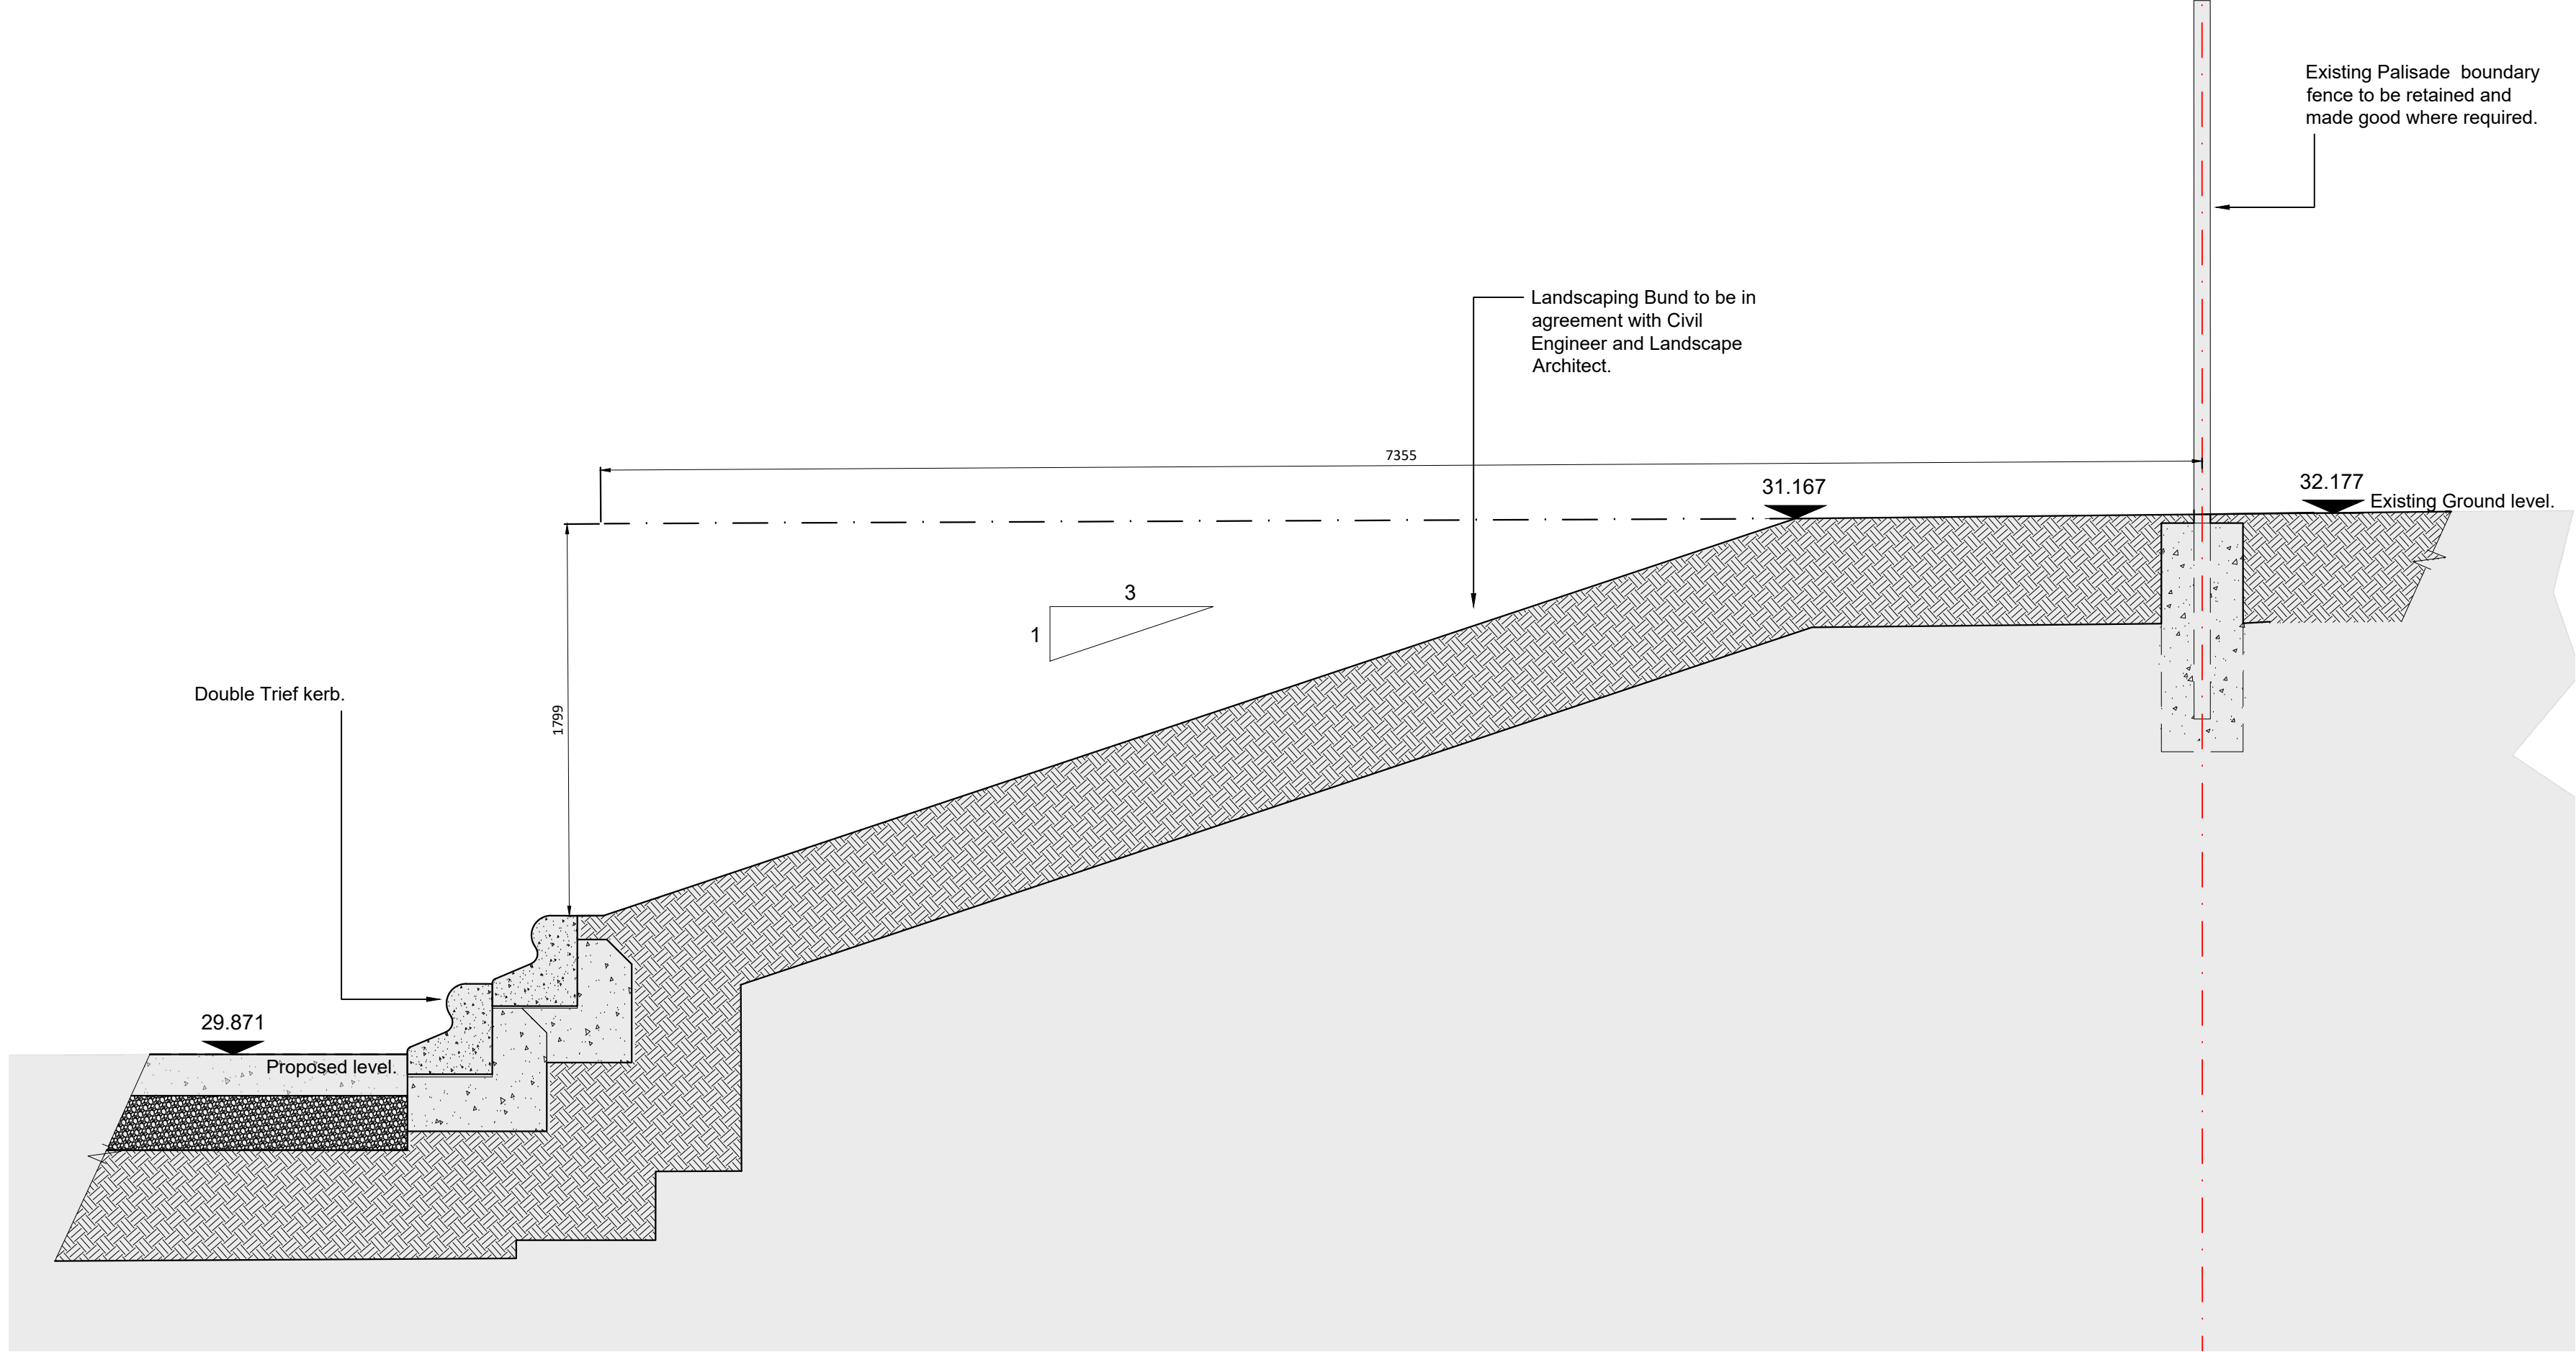


Section 1-1 Scale 1:25

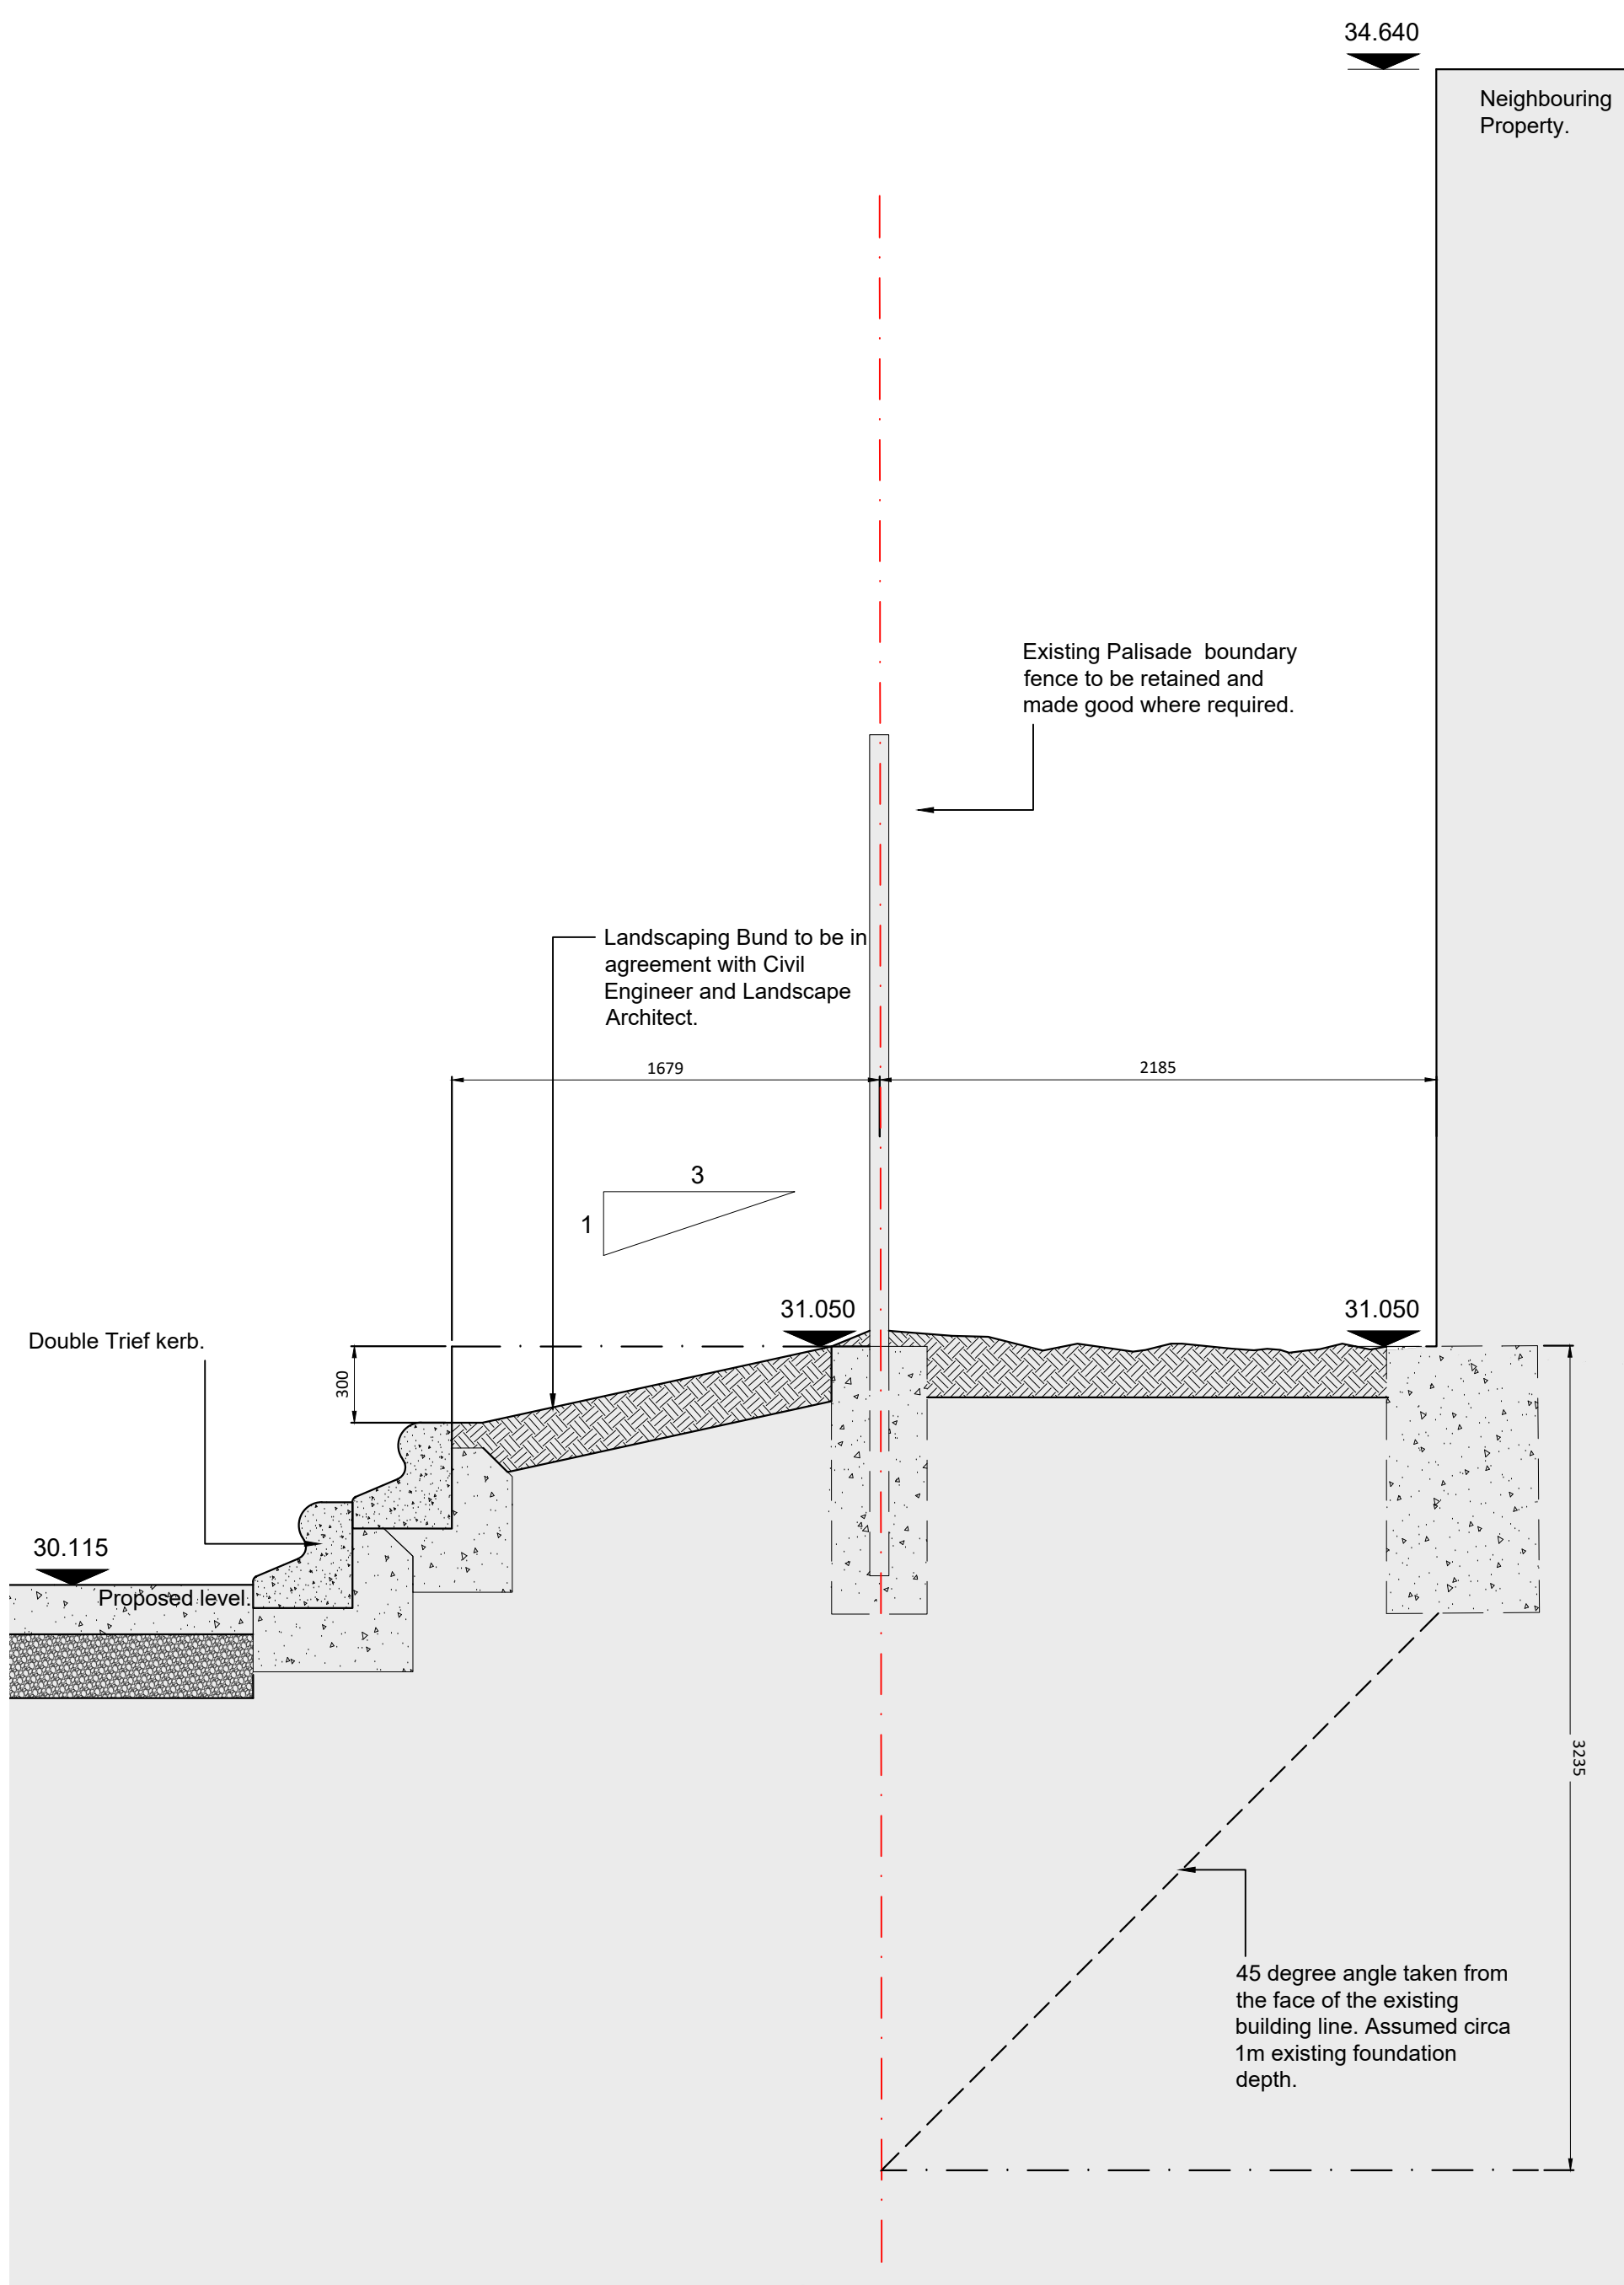

Section 2-2 Scale 1:25

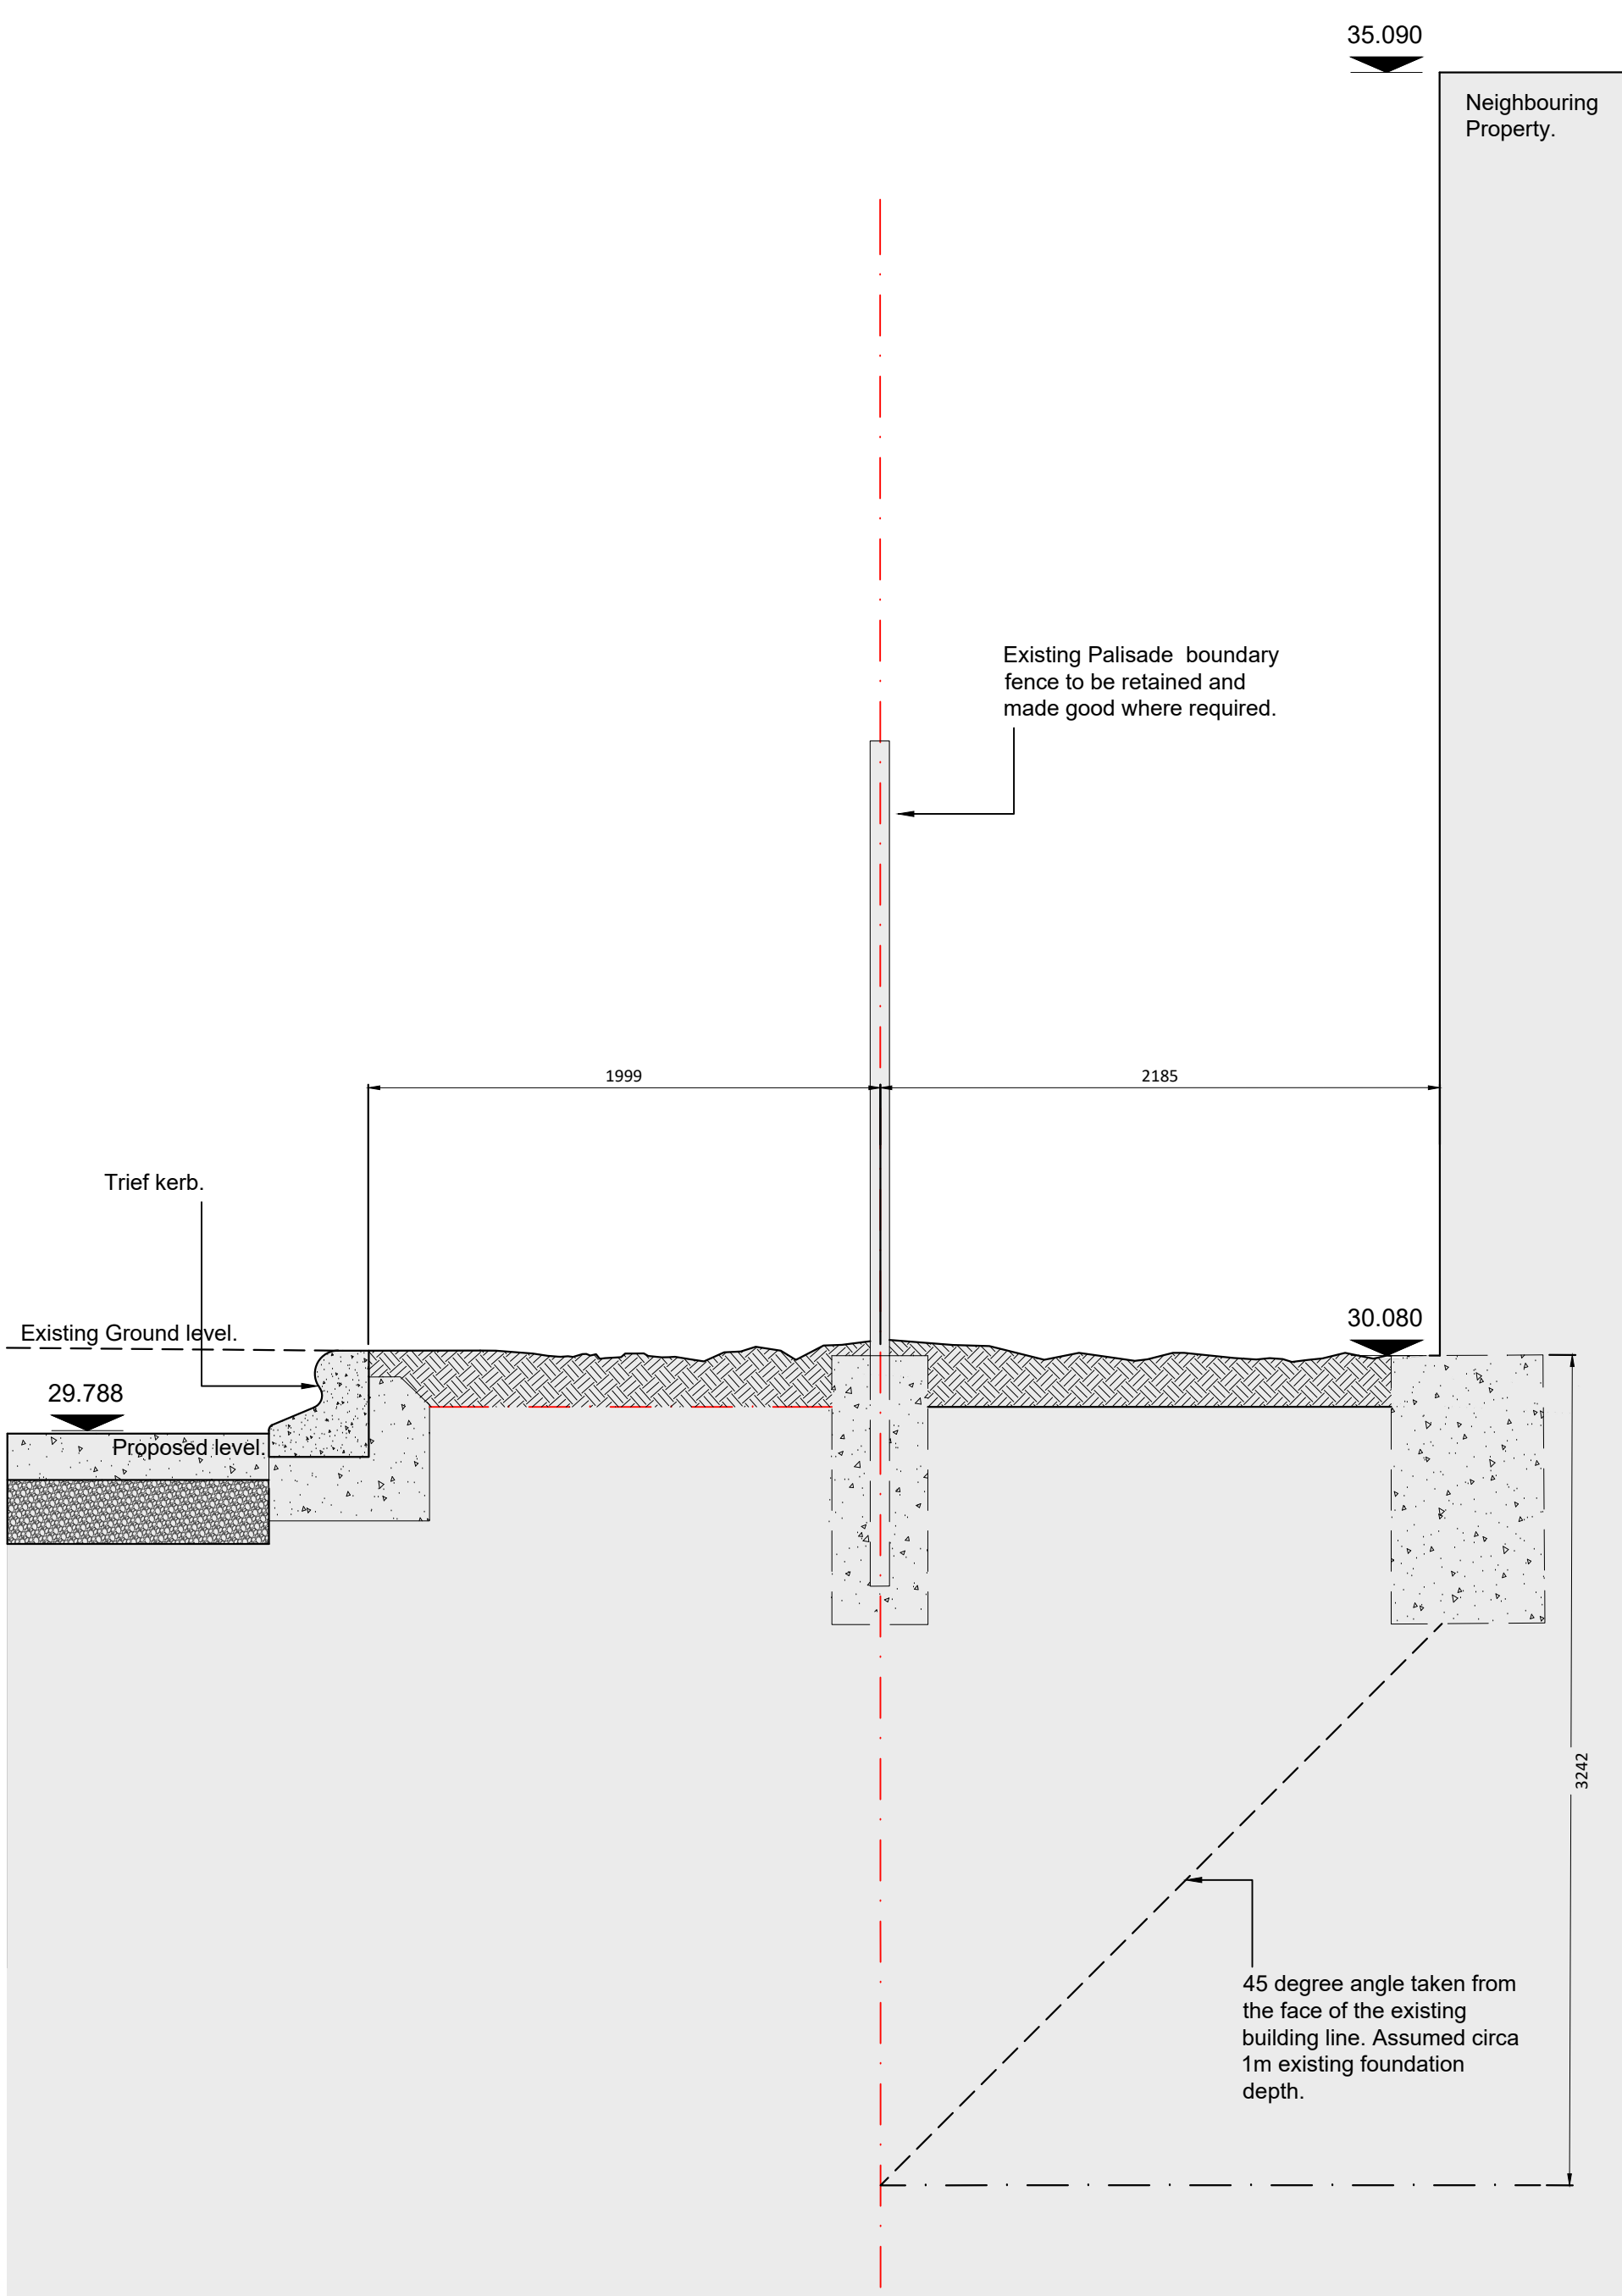

Section 3-3 Scale 1:25

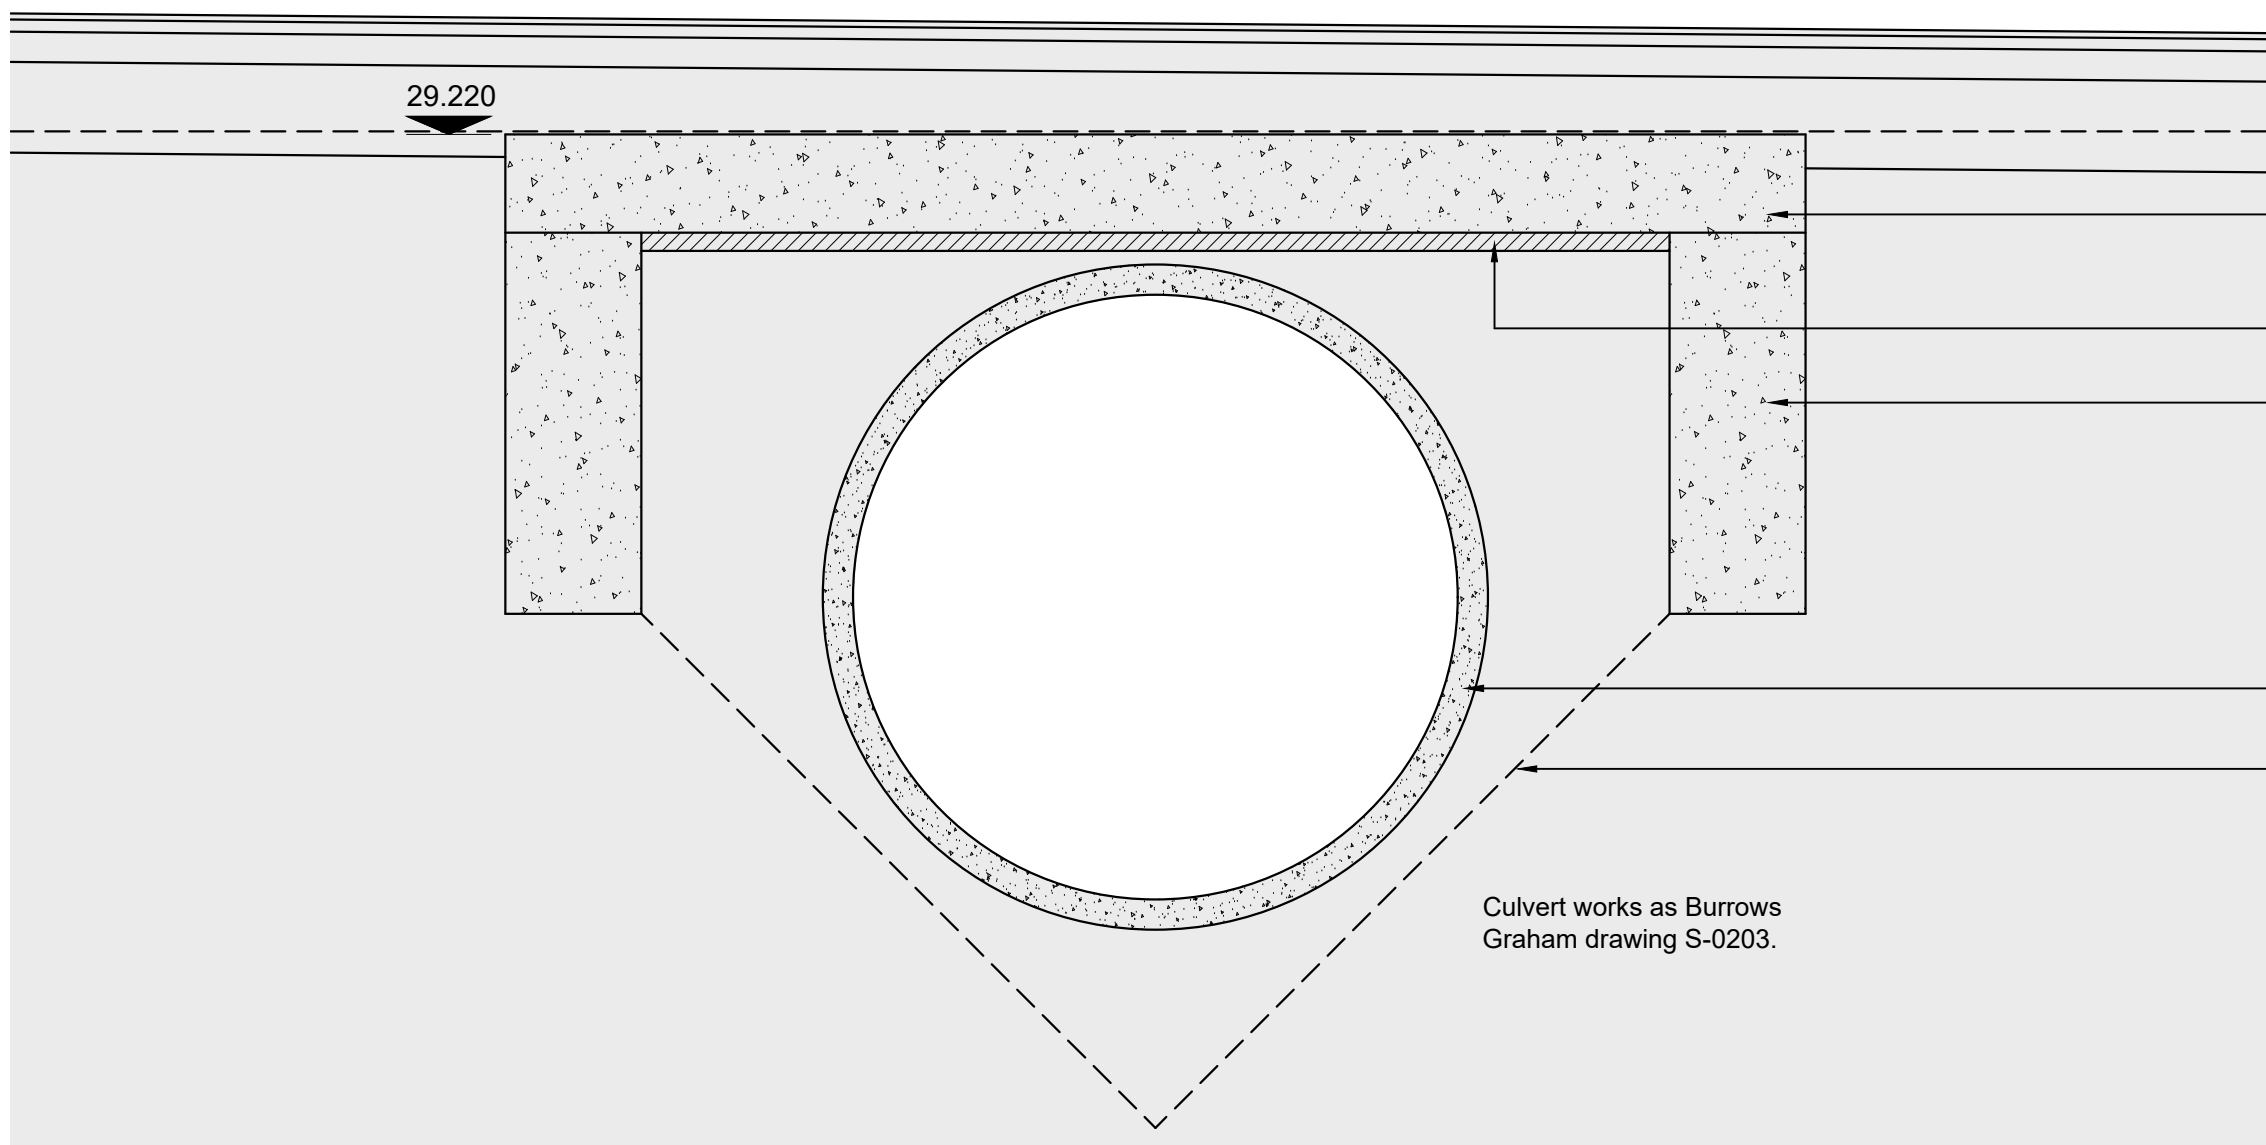

Sectional Elevation 1a-1a Scale 1:25

• Dimensions are in millimeters, unless stated otherwise.
• It is the recipient's responsibility to print the document to the correct scale.
• All relevant drawings and specifications should be read in conjunction with this drawing.

P04	Issued for NMA	DN	LF	17.06.25
P03	Logo amended	DN	LF	12.05.25
P02	Sections amended to suit Burrows Graham service yard levels information	DN	LF	08.05.25
P01	Initial issue	AW	LP	11.04.25
rev	amendments	by	cd	date

Penrhyn Road,
Knowsley Business Park

Site Layout - Boundary Retaining Wall Sections

LOD 3 LOI 3

GRAFTONGATE

UMC ARCHITECTS

RIBA Plot Stage:	3 - Spatial Coordination
Document Suitability:	S2
Drawn / Checked:	AW / LP
Date:	11.04.2025
Scale:	Shown A0
UMC Project Number:	21002
Document Reference:	Drawing no. Revision:
21002 - UMC - 0100 - SI - DR - A	0009 P04

PLANNING
THIS DRAWING IS TO BE USED FOR THE STATED PURPOSE ONLY AND SHOULD NOT BE USED FOR ANY OTHER

