




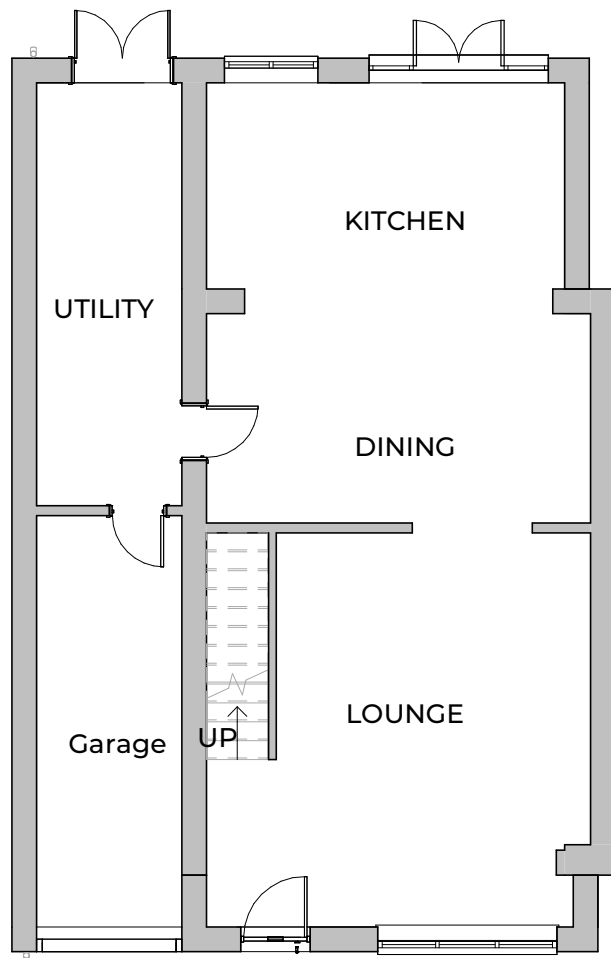


Existing Ground Floor Plan
1:100

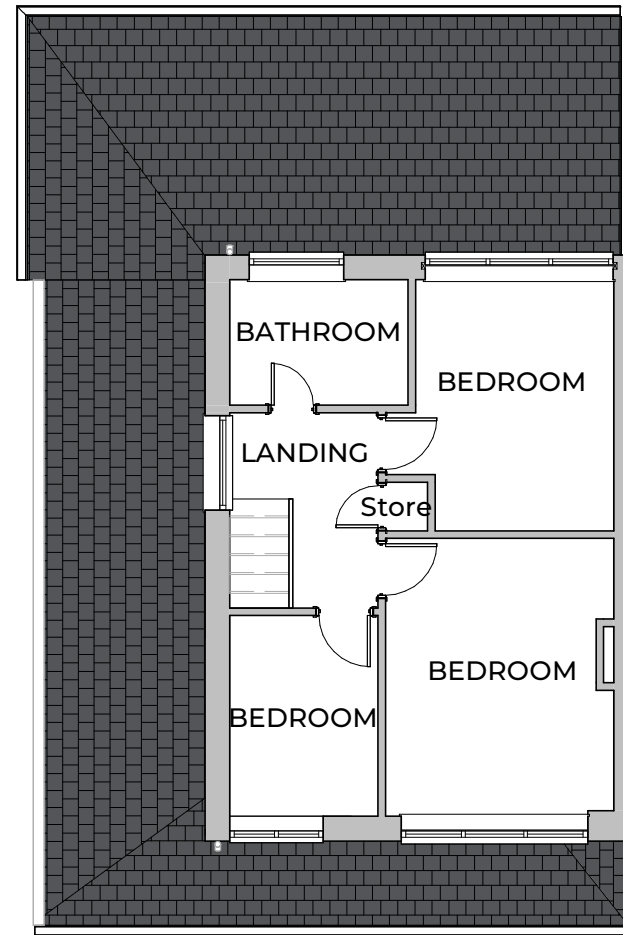

Existing First Floor Plan
1:100

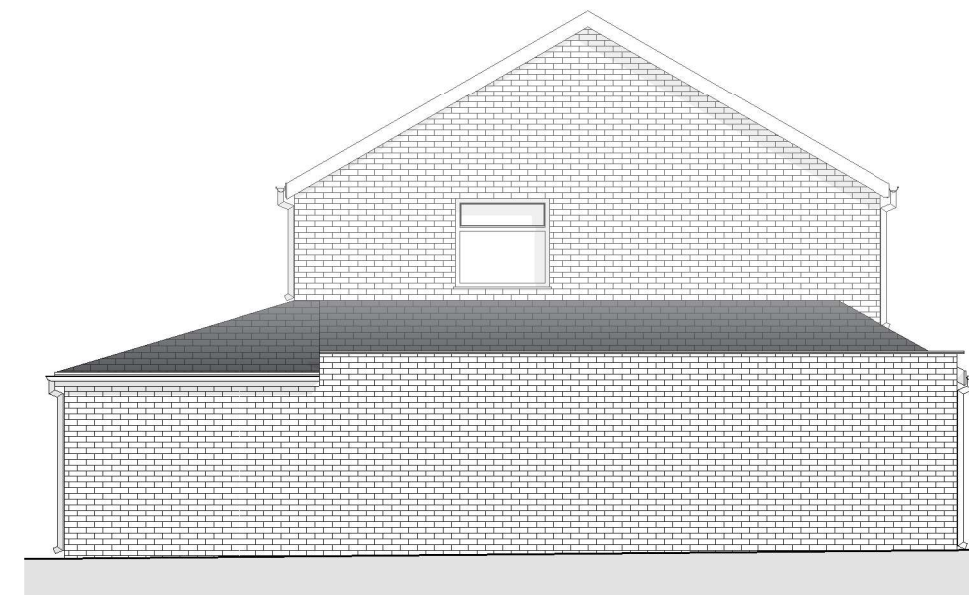


Existing Side Elevation (No.7)
1:100

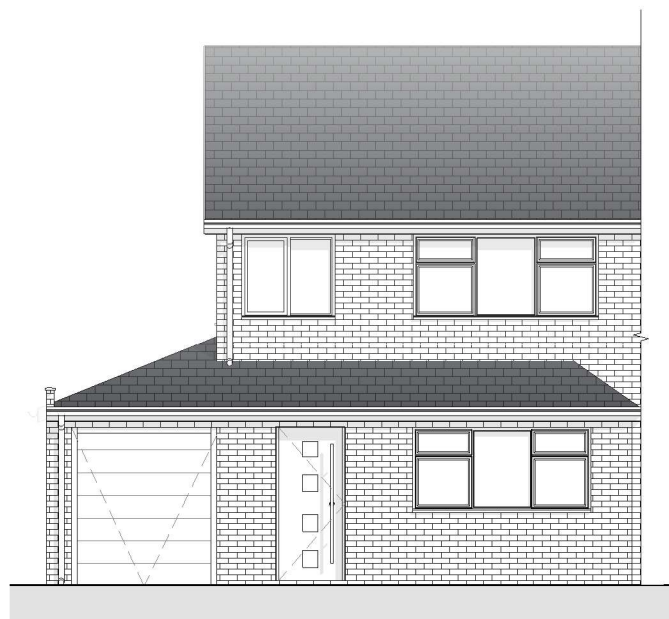

Existing Front Elevation
1:100




Existing Rear Elevation
1:100

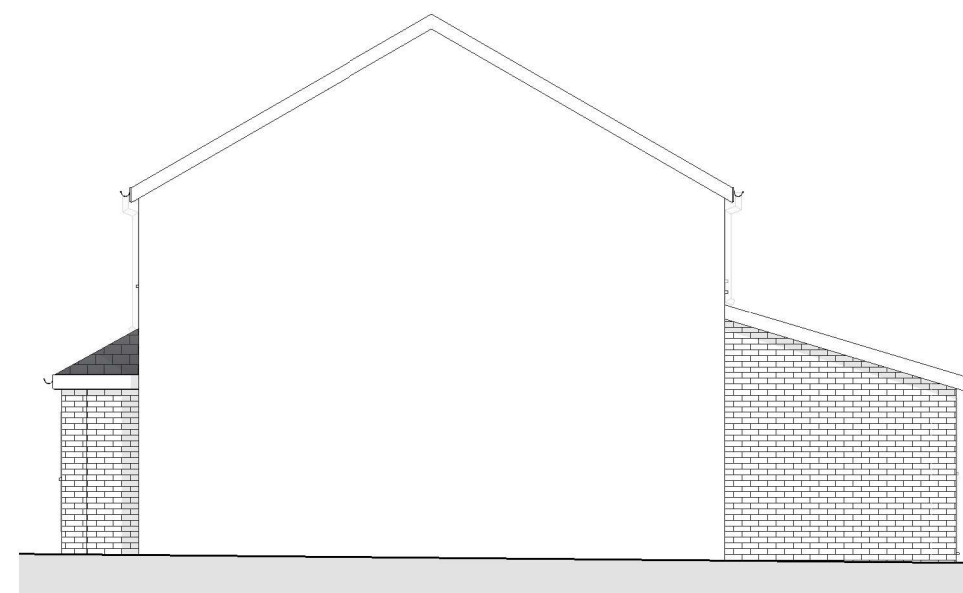

Existing Side Elevation (No.11)
1:100

Please Note:
Drawings subject to relevant statutory approvals.
ALL DIMENSIONS TO BE CHECKED ON SITE BEFORE ANY WORK IS COMMENCED.
© This drawing is copyright of ABF Design & Consultancy LTD and may not be reproduced in any way without their specific permission.

1 0 1 2 3 4 5
SCALE 1: 100 m

 

☐ Preliminary	☐ Tender
☒ Planning	☐ Construction
Client > Lee & Gemma	
Project > 9 Calder Close L33 4DA	
Drawing Title > Existing Floor Plans and Elevations	
Scale > 1:100 @ A3	Date > May 25'
Drawing No. > ABF-1179-XX-ZZ-DR-A-001	Rev > A