


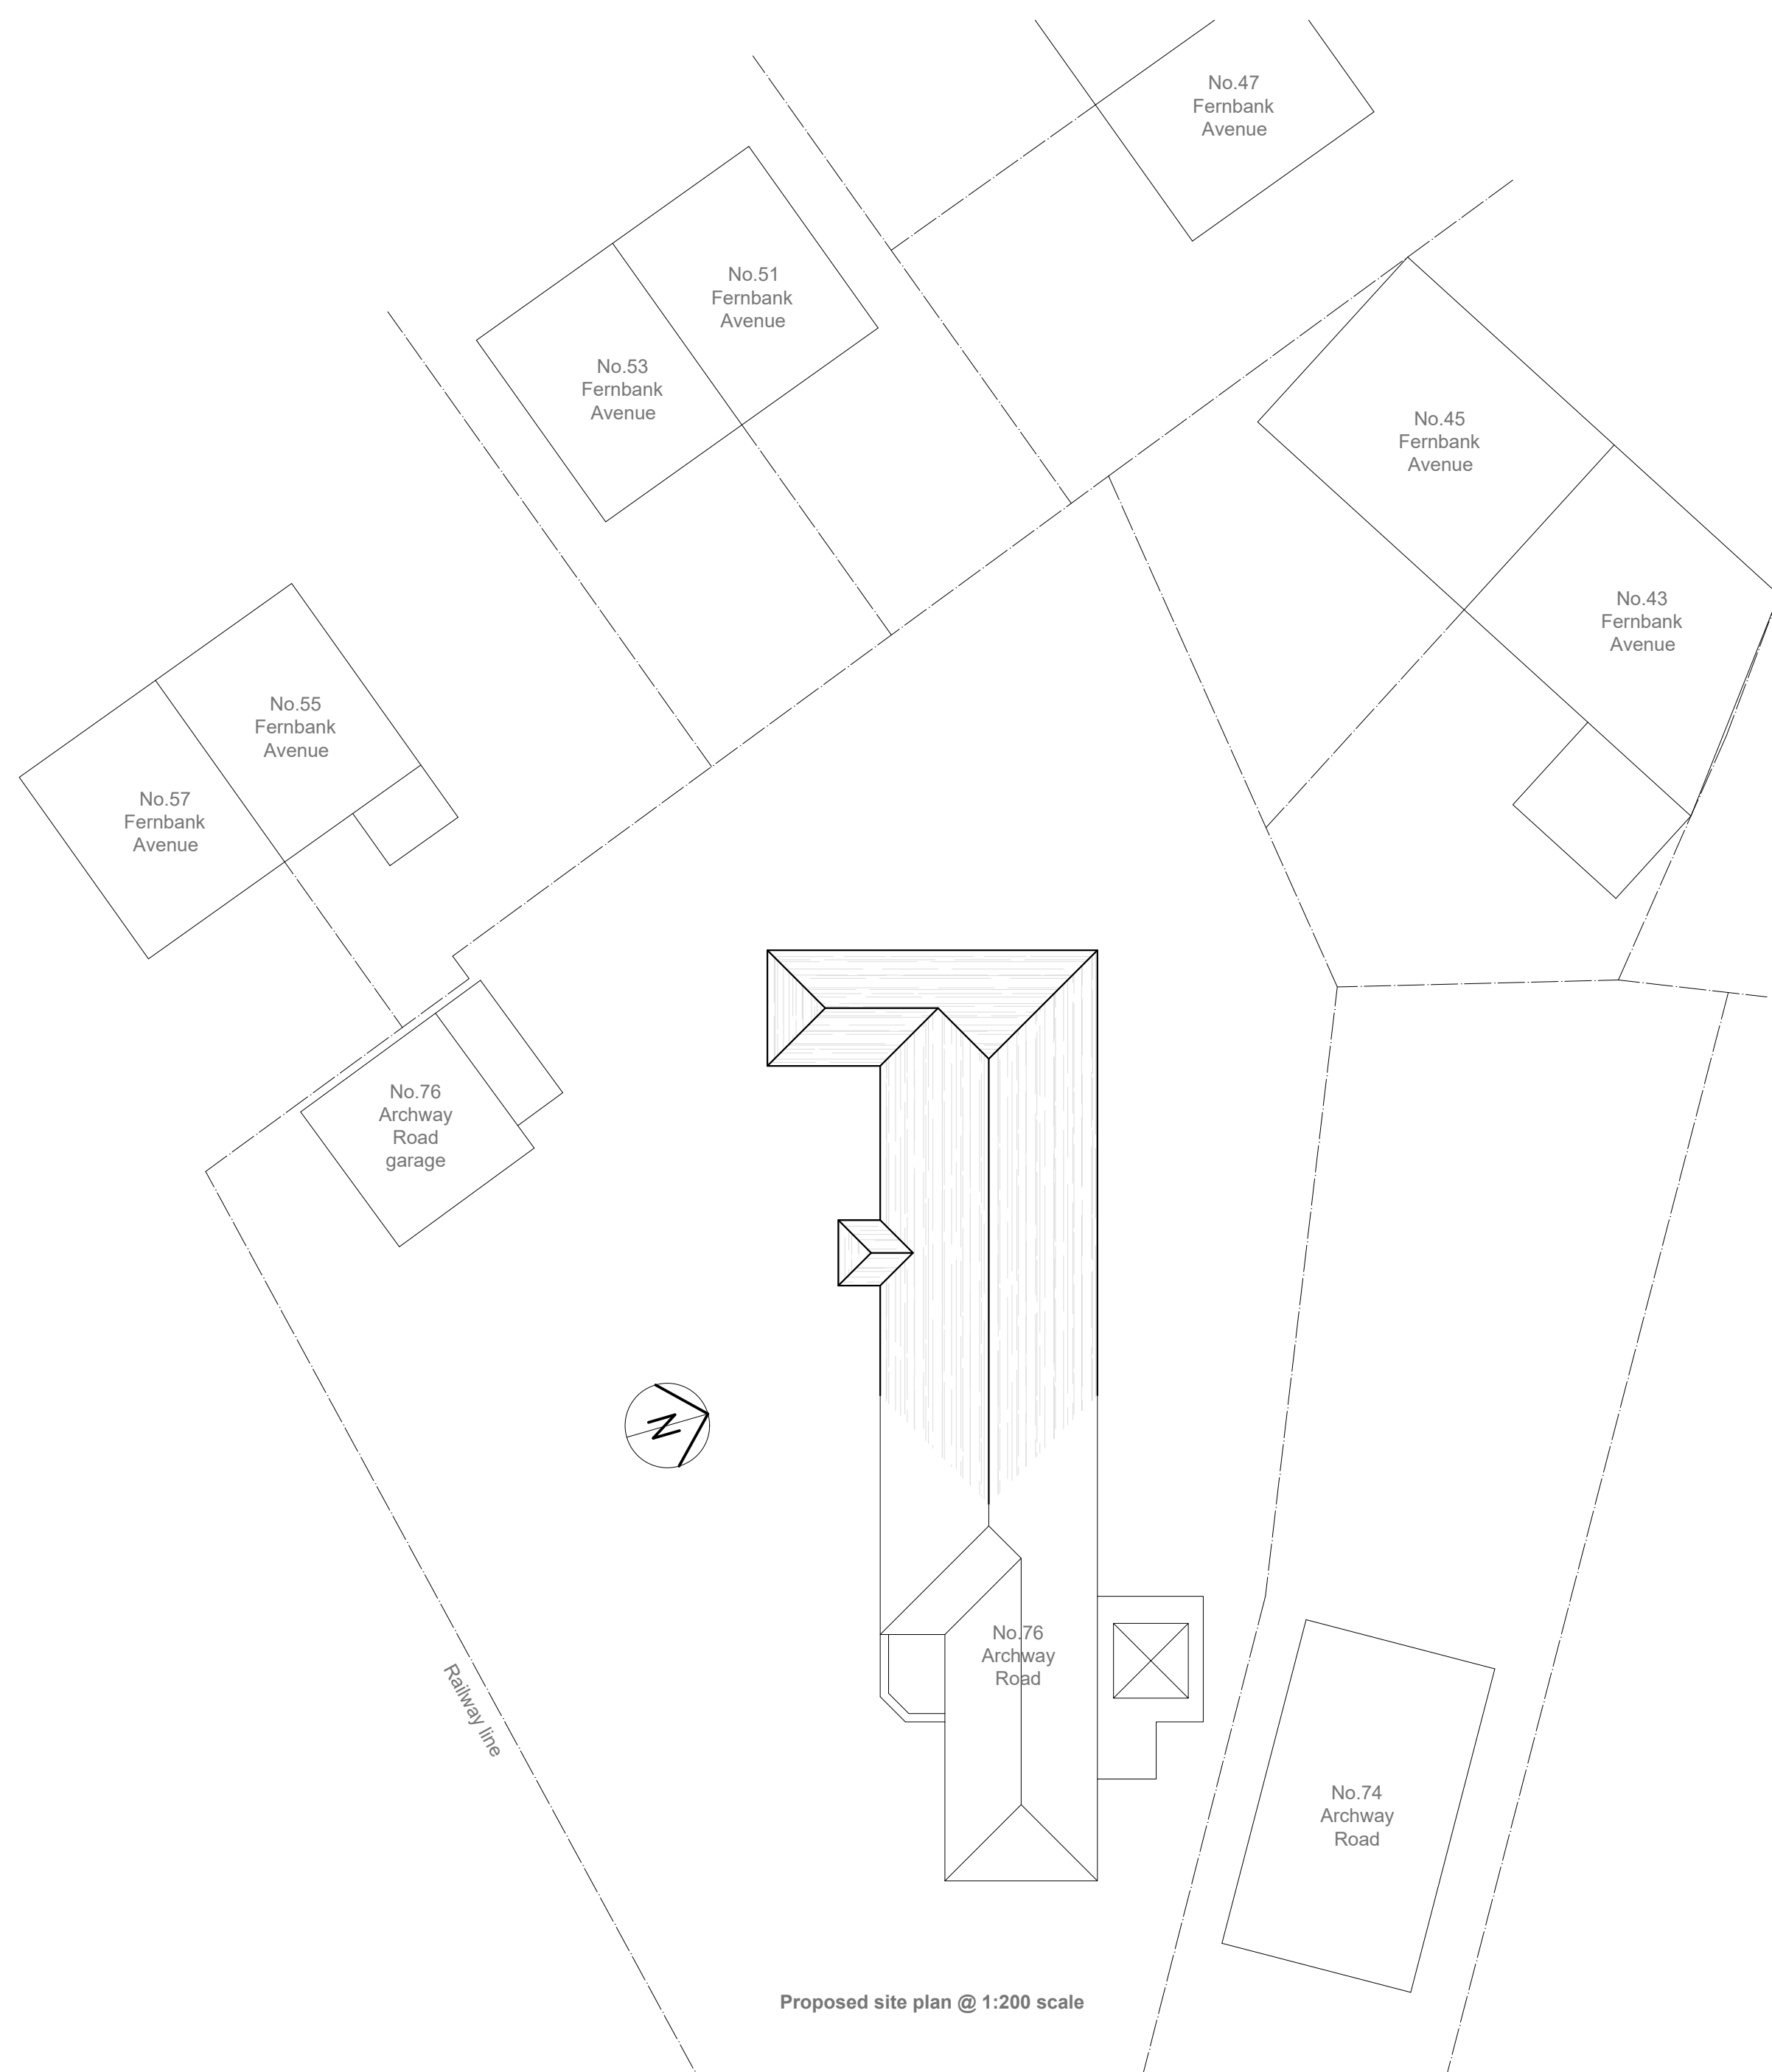

Proposed site plan @ 1:200 scale

|                                       |              |
|---------------------------------------|--------------|
| Project:                              |              |
| PROPOSED SINGLE STOREY REAR EXTENSION |              |
| at:                                   |              |
| 76 ARCHWAY ROAD                       |              |
| HUYTON, L36 9XE                       |              |
| for:                                  |              |
| MISS AMY HITCHMOUGH                   |              |
| PROPOSED SITE PLAN                    |              |
| Scale:                                | Date:        |
| 1:200                                 | October 2024 |
| Drawing Number:                       | Revision:    |
| 60034-03                              |              |