


All dimensions to be checked on site.
Figured dimensions to be read in preference to scaled.

This drawing is copyright and remains the property of SMITH YOUNG Architecture Ltd unless otherwise agreed.


SMITH YOUNG Architecture Ltd accepts no responsibility for any unauthorised amendments to the drawing and does not permit unauthorised copying of the drawing.

Revisions / Notes:


-  Proposed new wall
-  Existing Walls
-  Red dashed line indicates careful demolition/ removal.

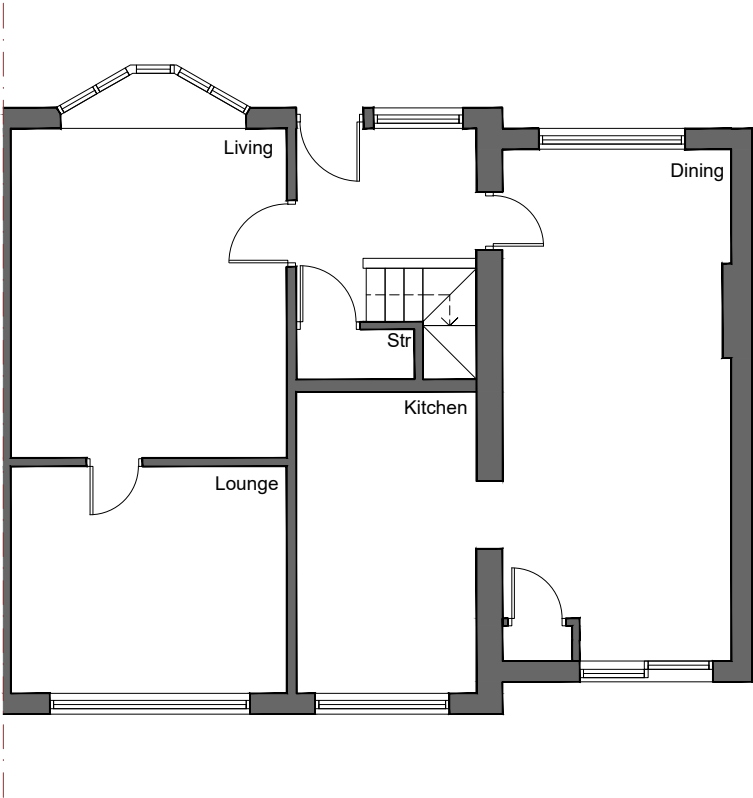


Existing Ground Floor Plan
Scale 1:100

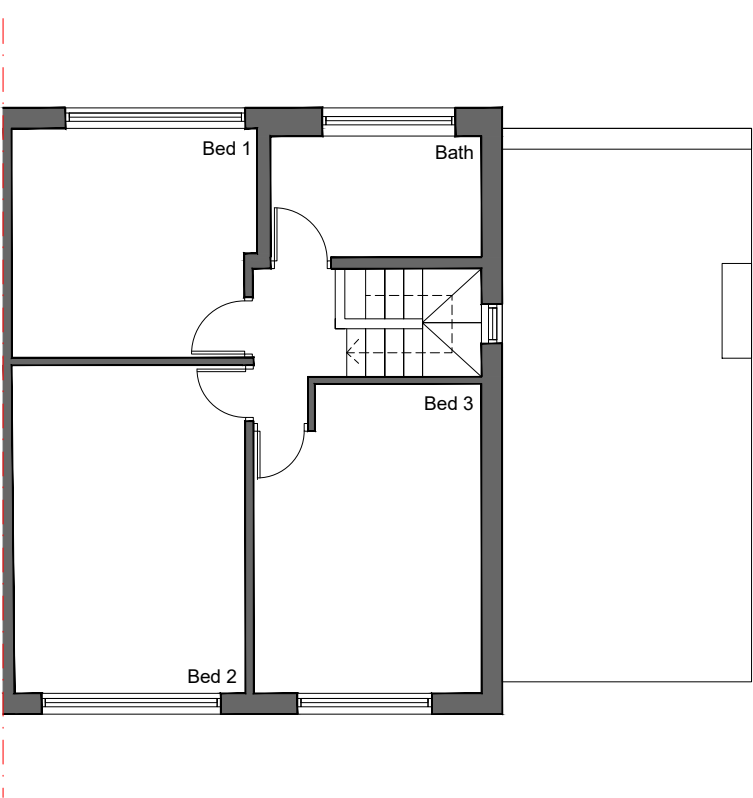


Existing First Floor Plan
Scale 1:100

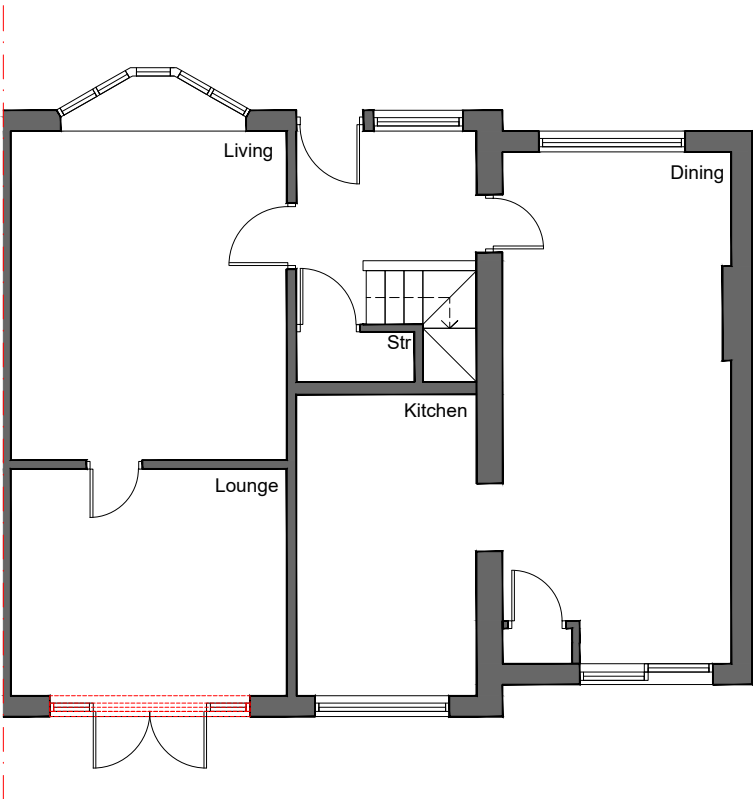

Proposed Ground Floor Plan
Scale 1:100

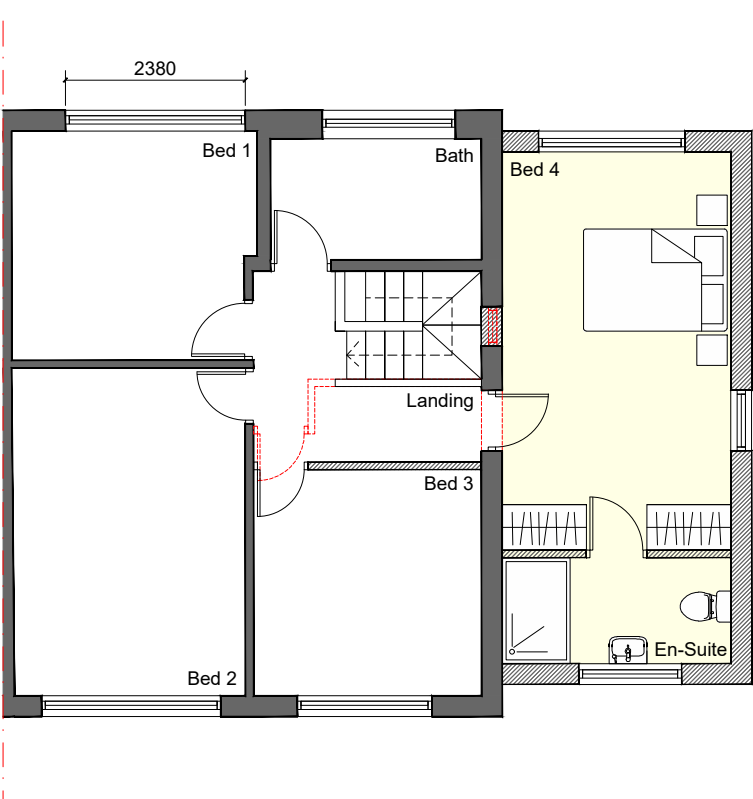

Proposed First Floor Plan
Scale 1:100

 

Job Title:	3 Brook Close		
Purpose:	Planning		
Client:	Mr & Mrs Green		
Date:	June 2022		
Drawing Title:	Existing/ Proposed Floor Plans		
Drawn By:	VWJJ	Checked By:	
Scale:	1:100	Paper Size:	A3
Job Number:	22.023	Drwg No:	003
		Rev:	