


Demolished




Proposed Gable Elevation

Scale 1.50

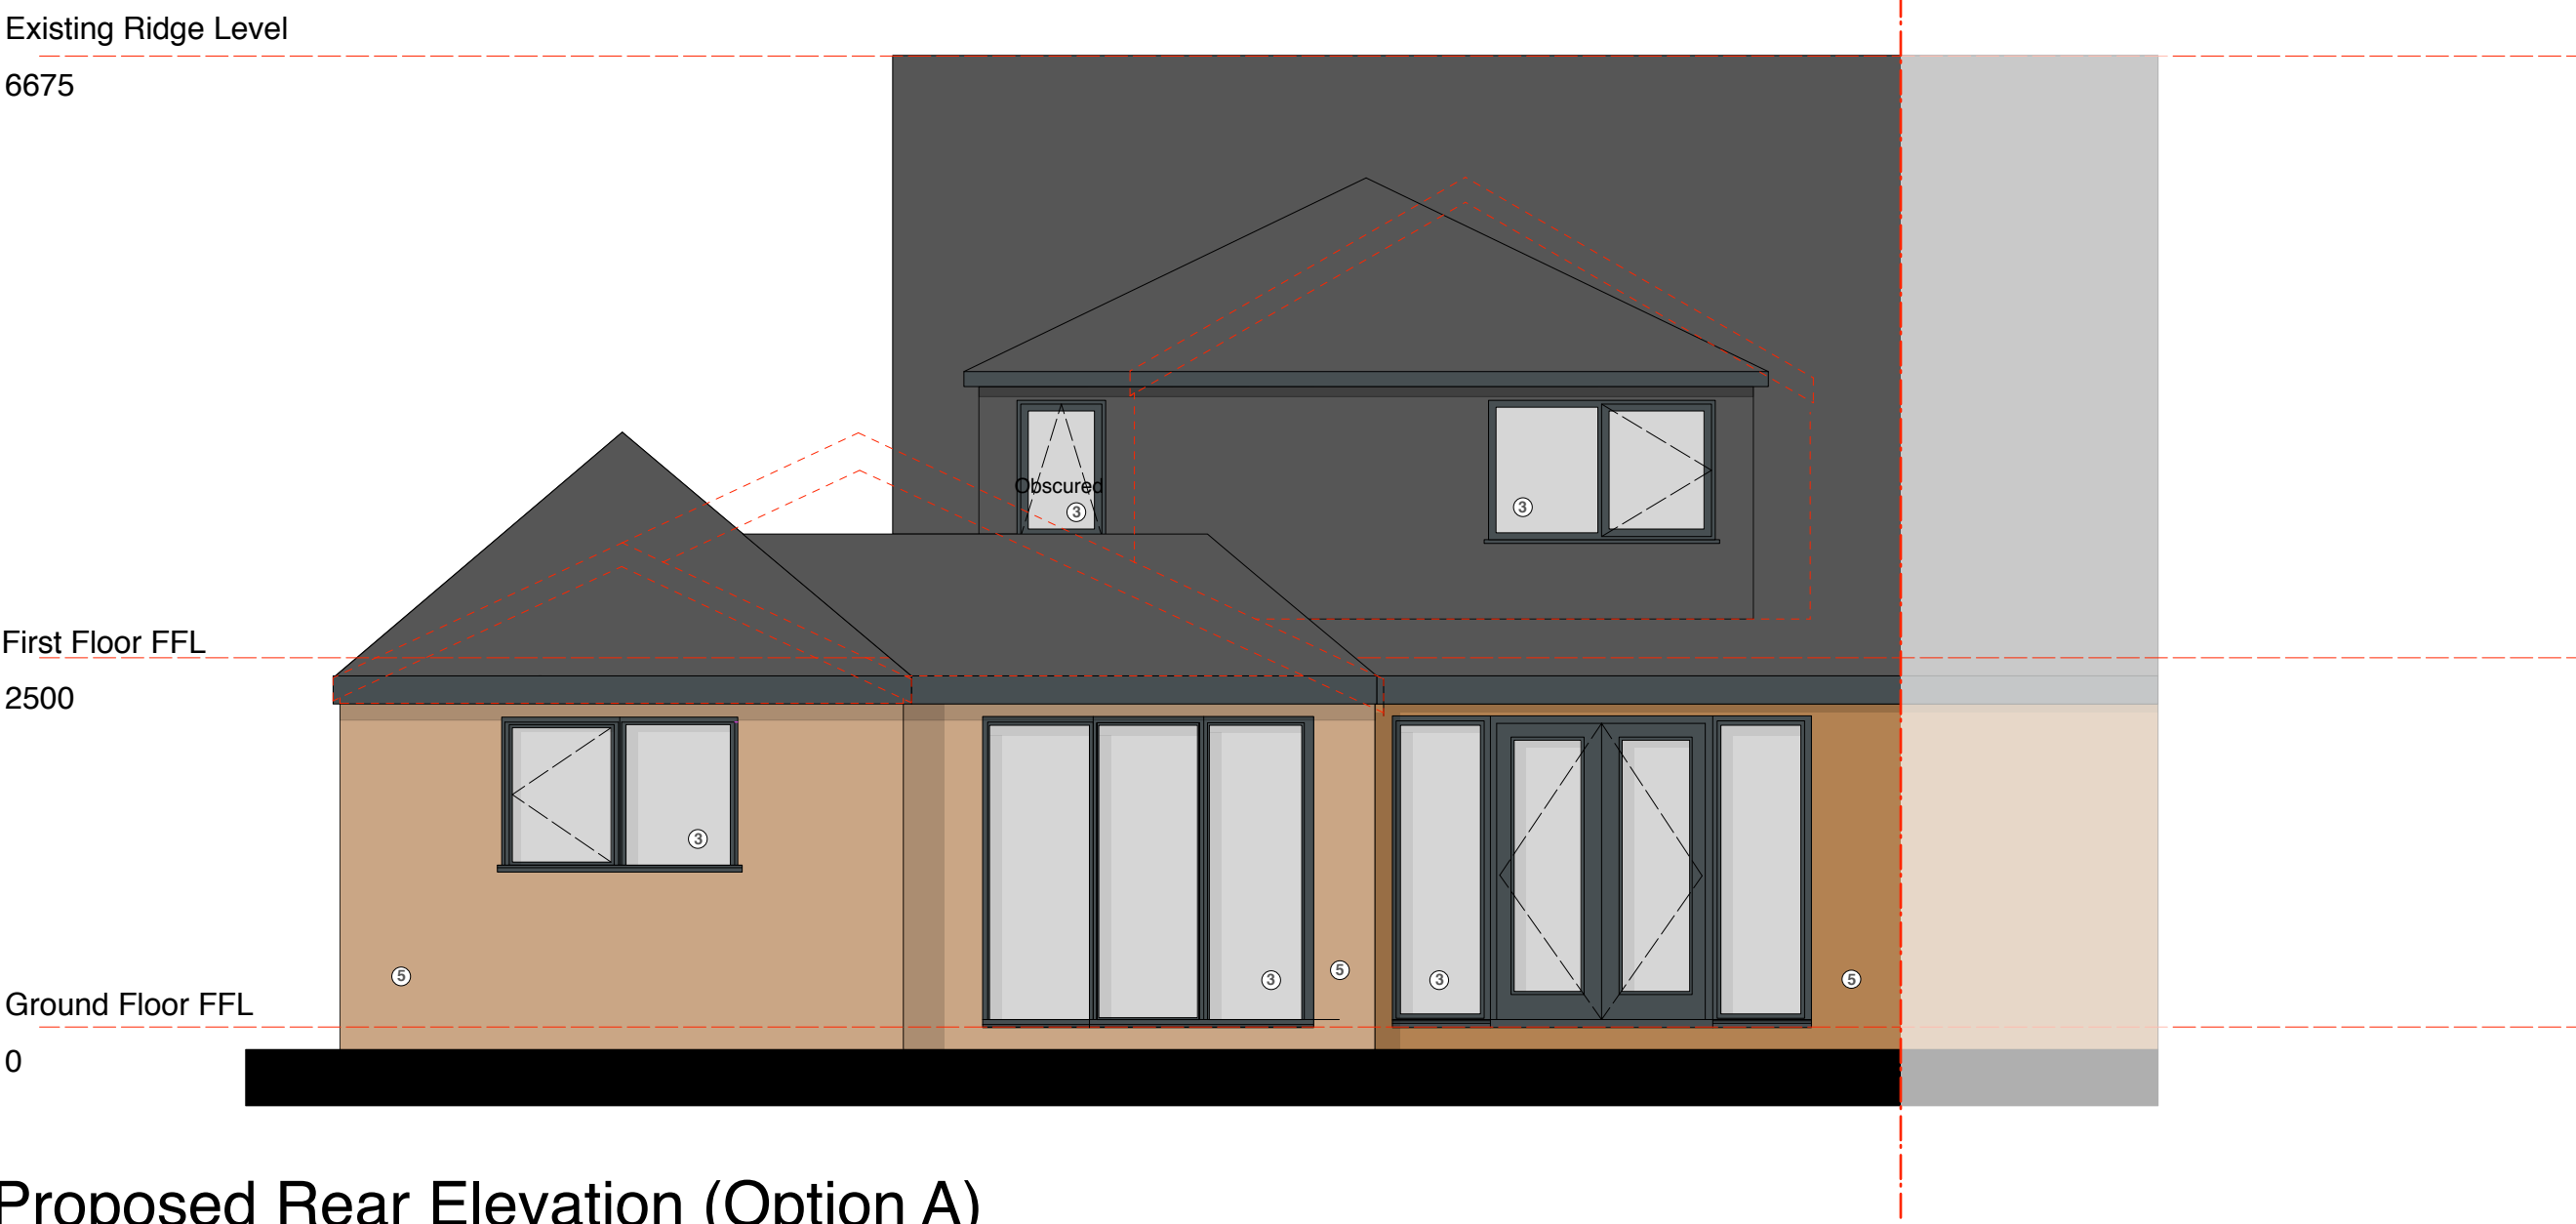


Proposed Rear Elevation (Option A)

Scale 1.50

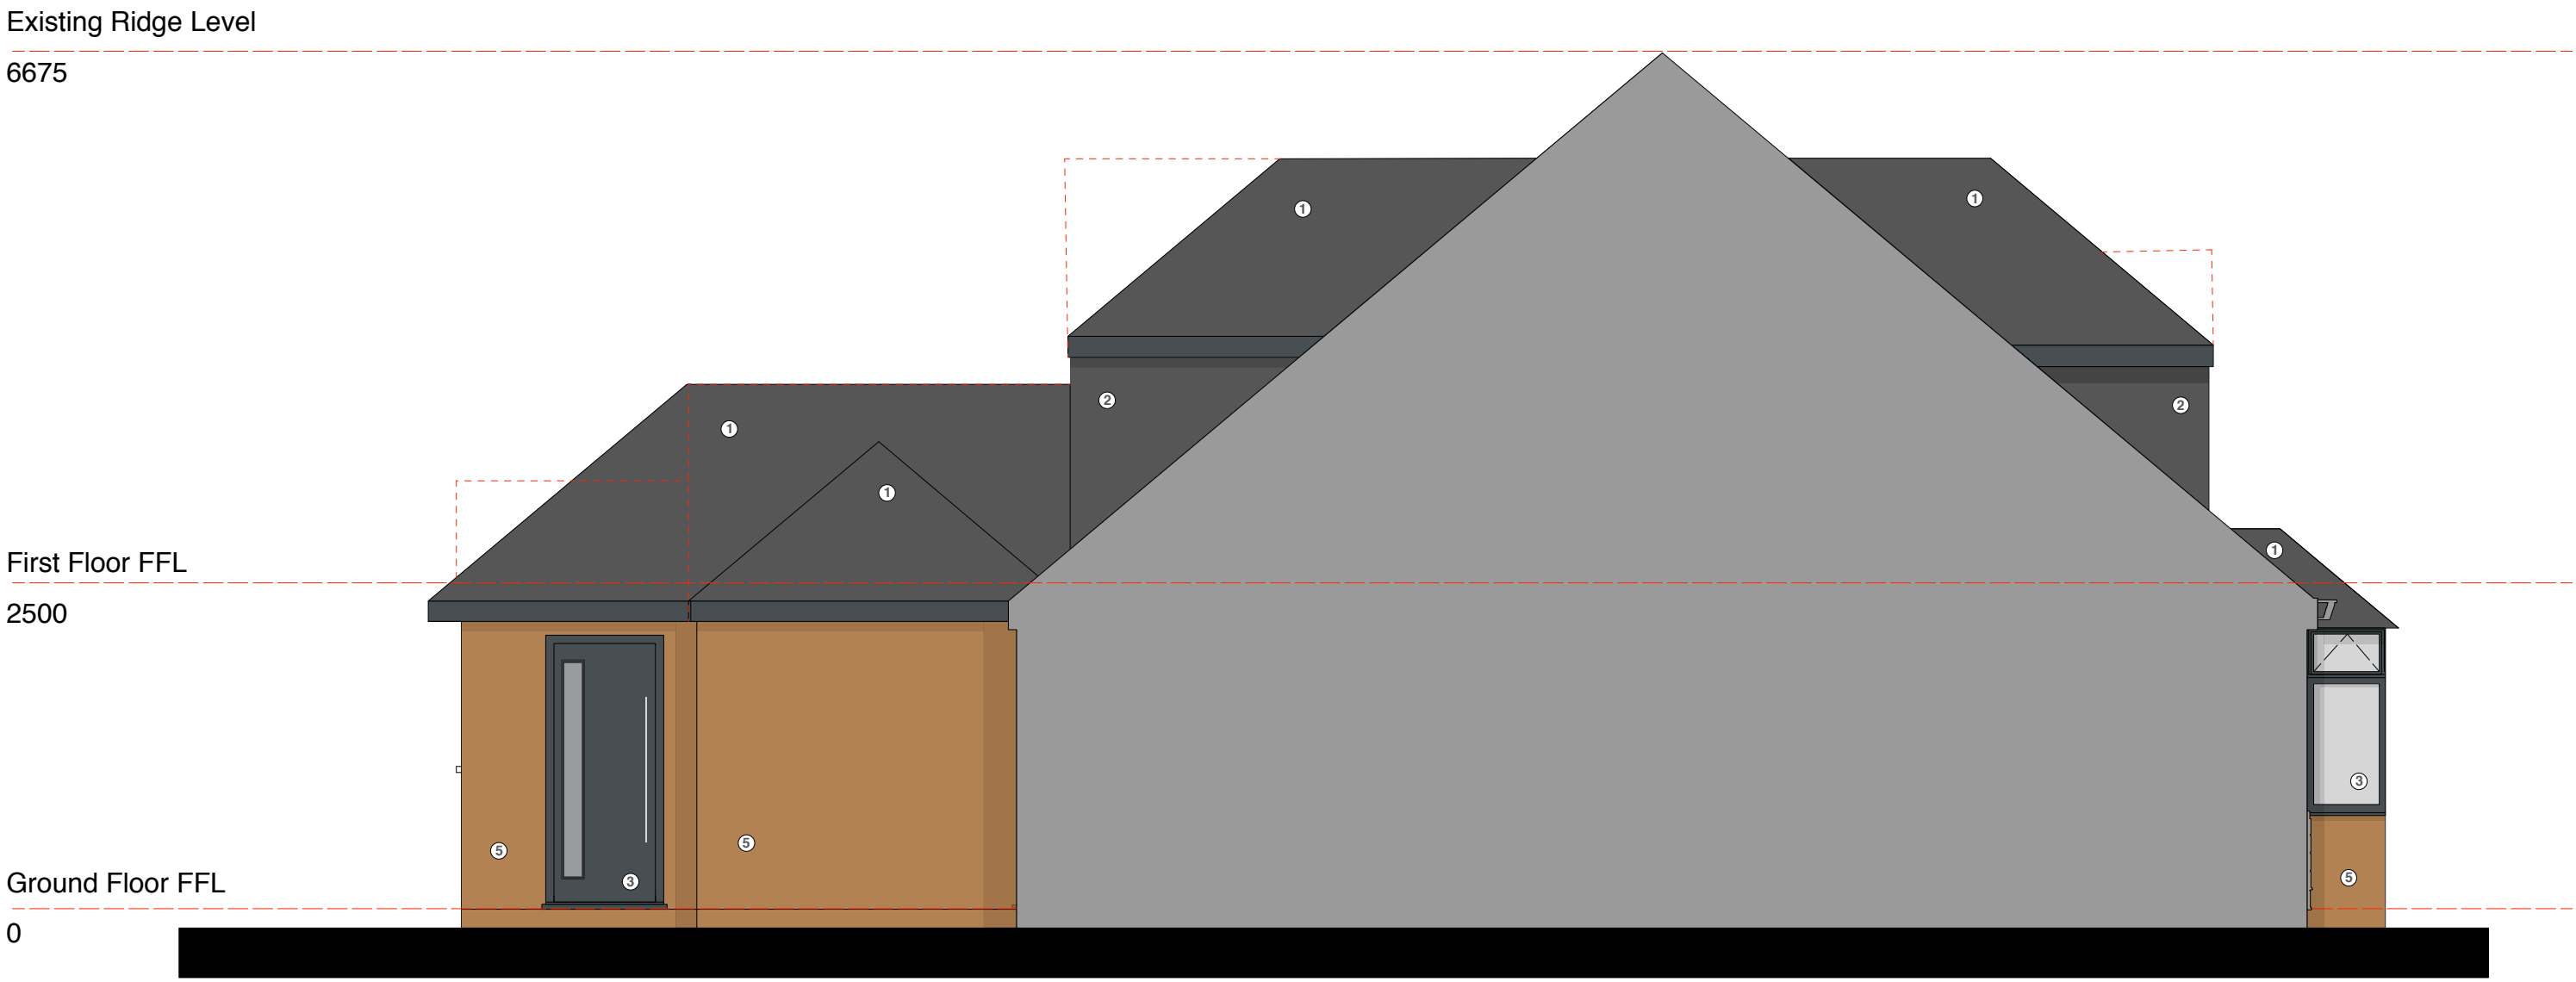

Proposed Rear Side Elevation

Scale 1.50

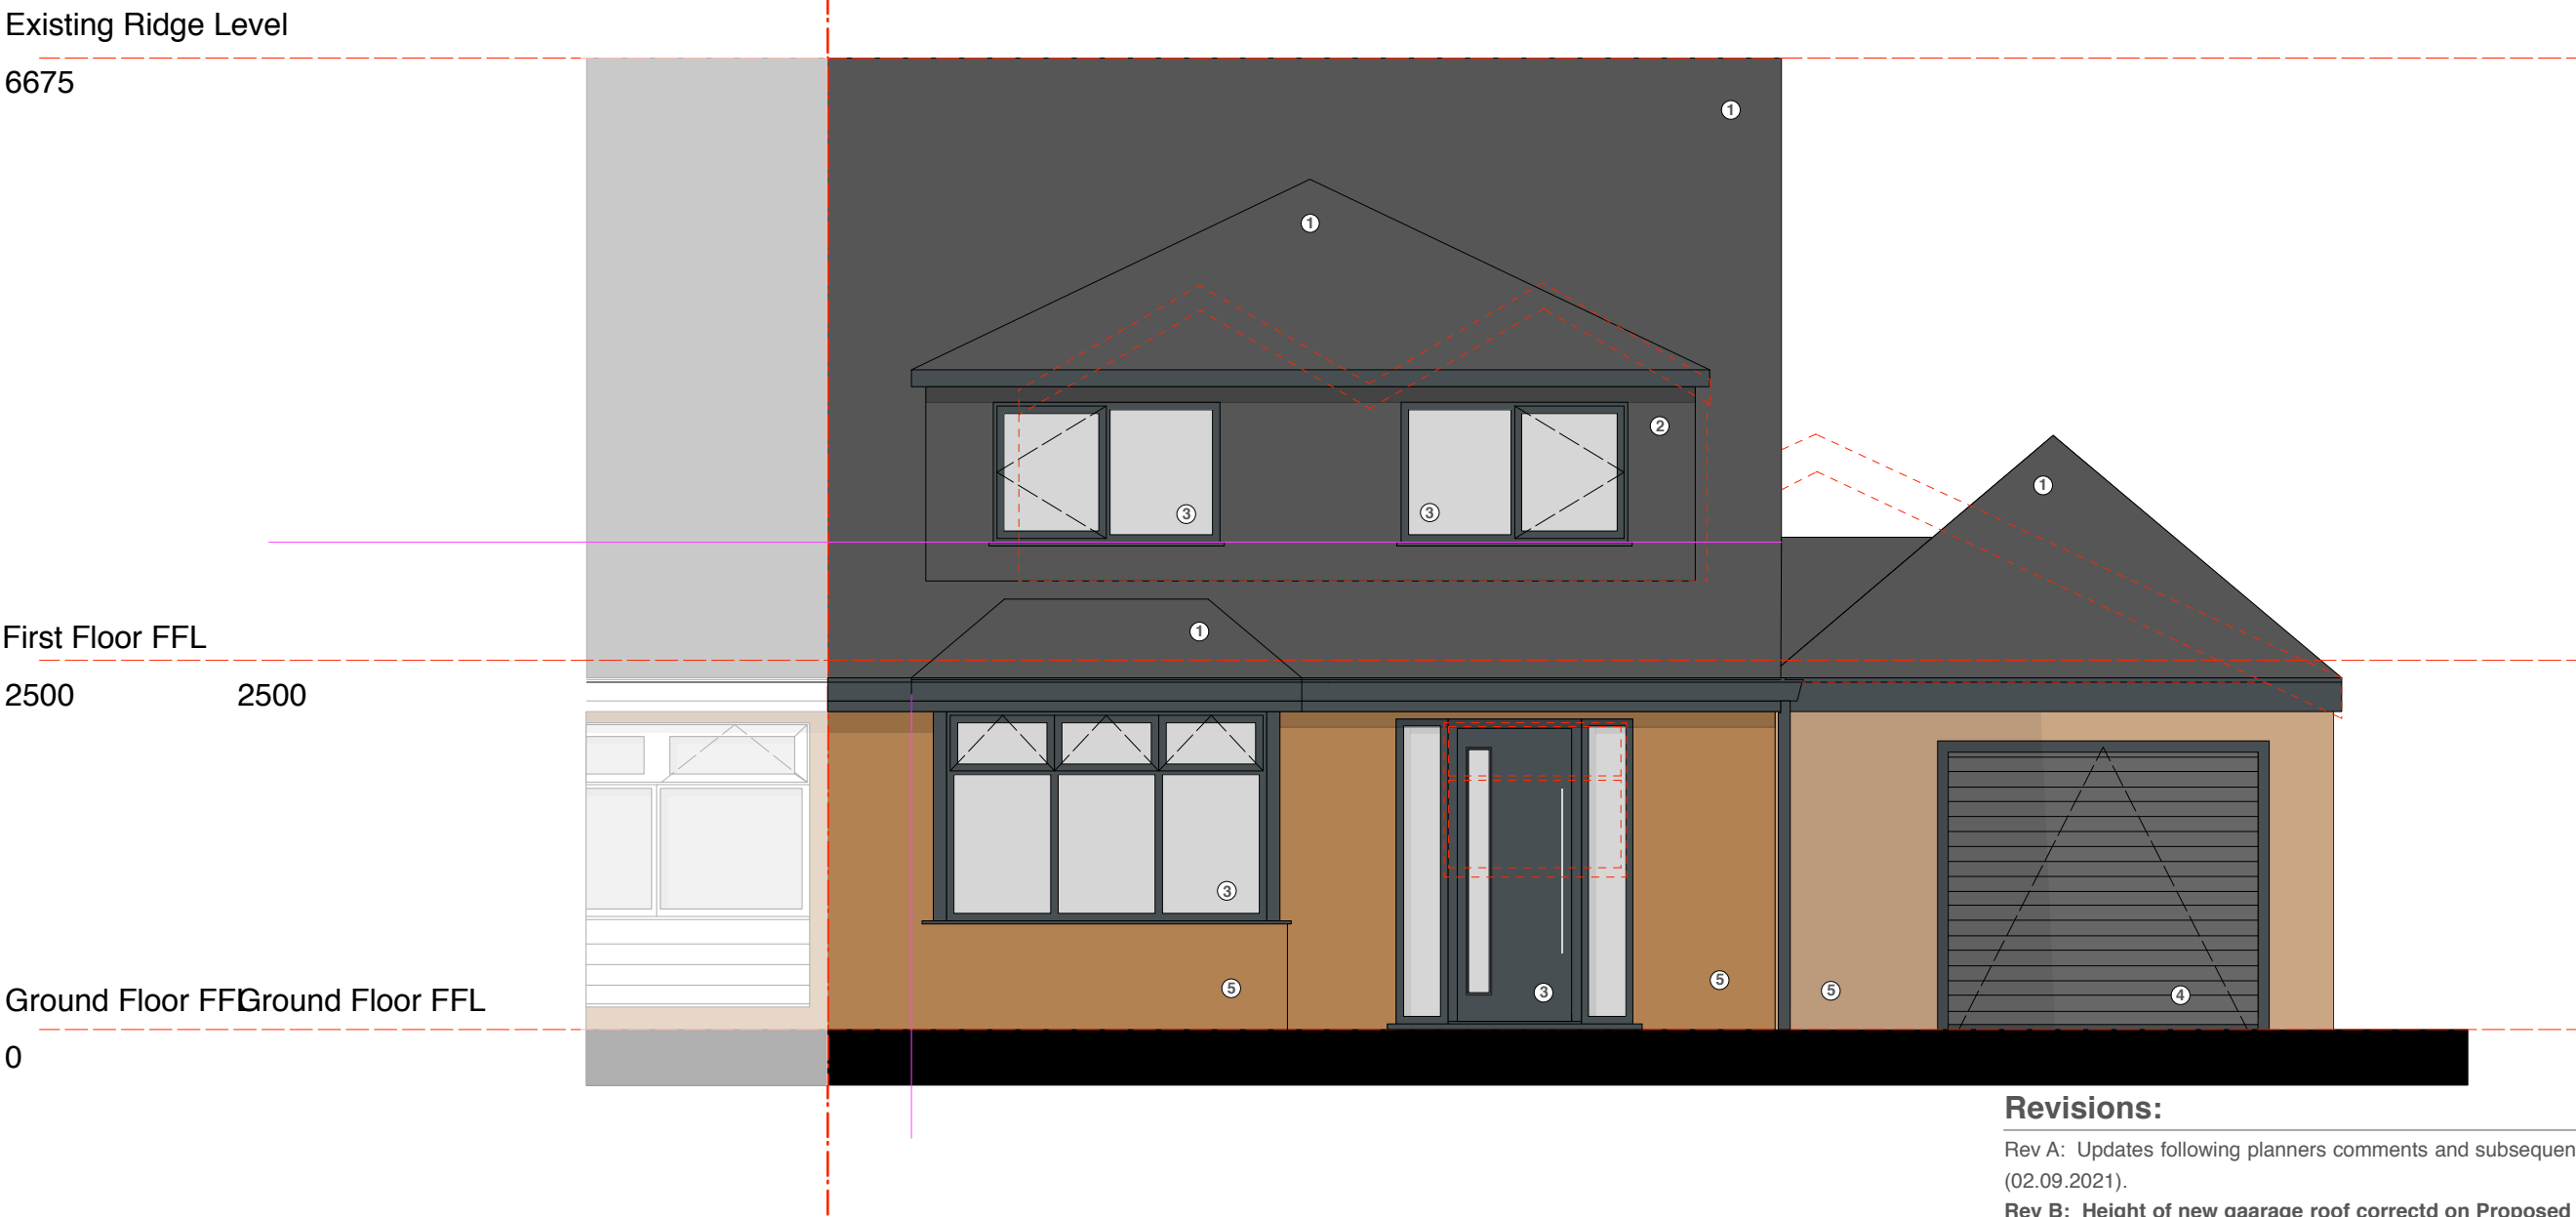

Proposed Front Elevation

Scale 1.50

Materials Key:	
Dark grey fibre cement roof tiles:	1
Dark grey fibre cement tiles to match roof laid vertically:	2
Dark grey powder coated aluminium window/door set:	3
Garage door painted dark grey to match windows:	4
Red facing brick:	5

Revisions:
Rev A: Updates following planners comments and subsequent client meeting (02.09.2021).
Rev B: Height of new garage roof correctd on Proposed Rear Side Elevation and Materials Key added (13.09.2021).

0 1 2 3 4m 1:50

Planning

Project Title:	Pitsmead Road
Client:	Mr. W. Atkins
Drawing Number:	P272_204B
Drawing Title:	Proposed Elevations
Date:	03.12.20
Scale:	1:50 @ A1
Drawn by:	SA
	Checked by: LW

