



- Existing Wall
- Proposed Wall
- Demolished

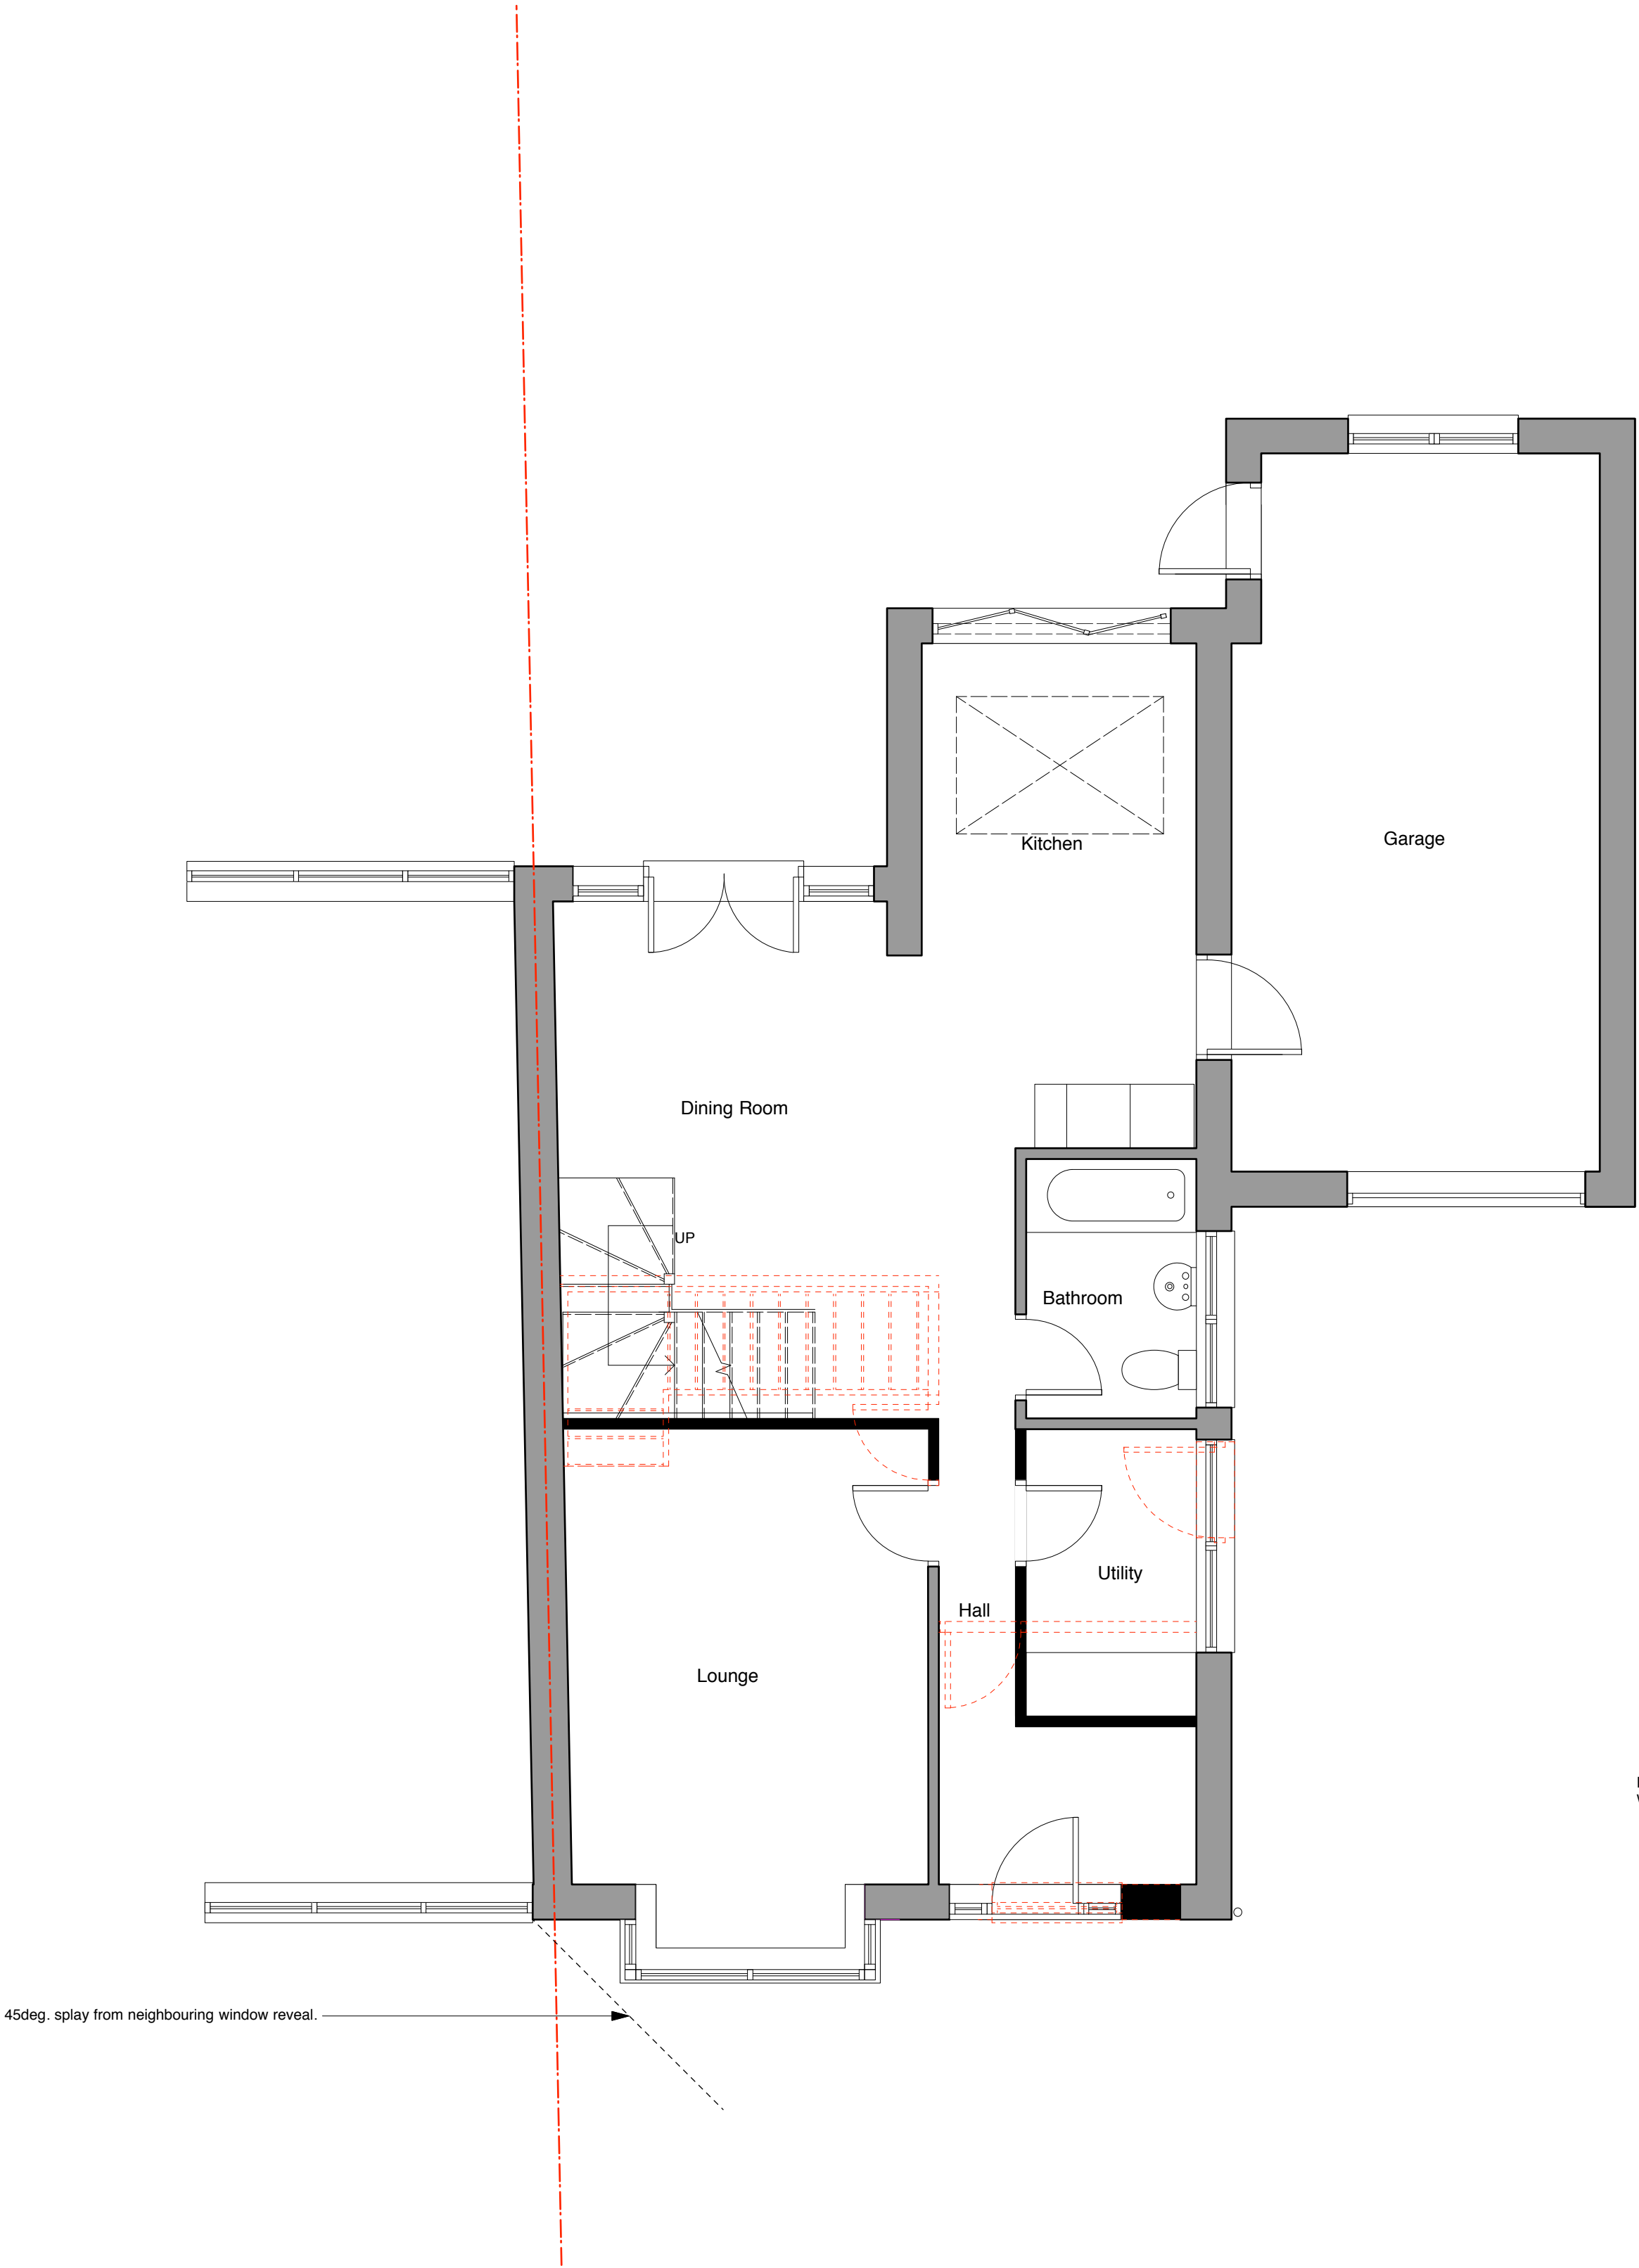

Proposed Ground Floor Plan
Scale 1:50

Dormer cheek to line through with new bay window at ground floor level.

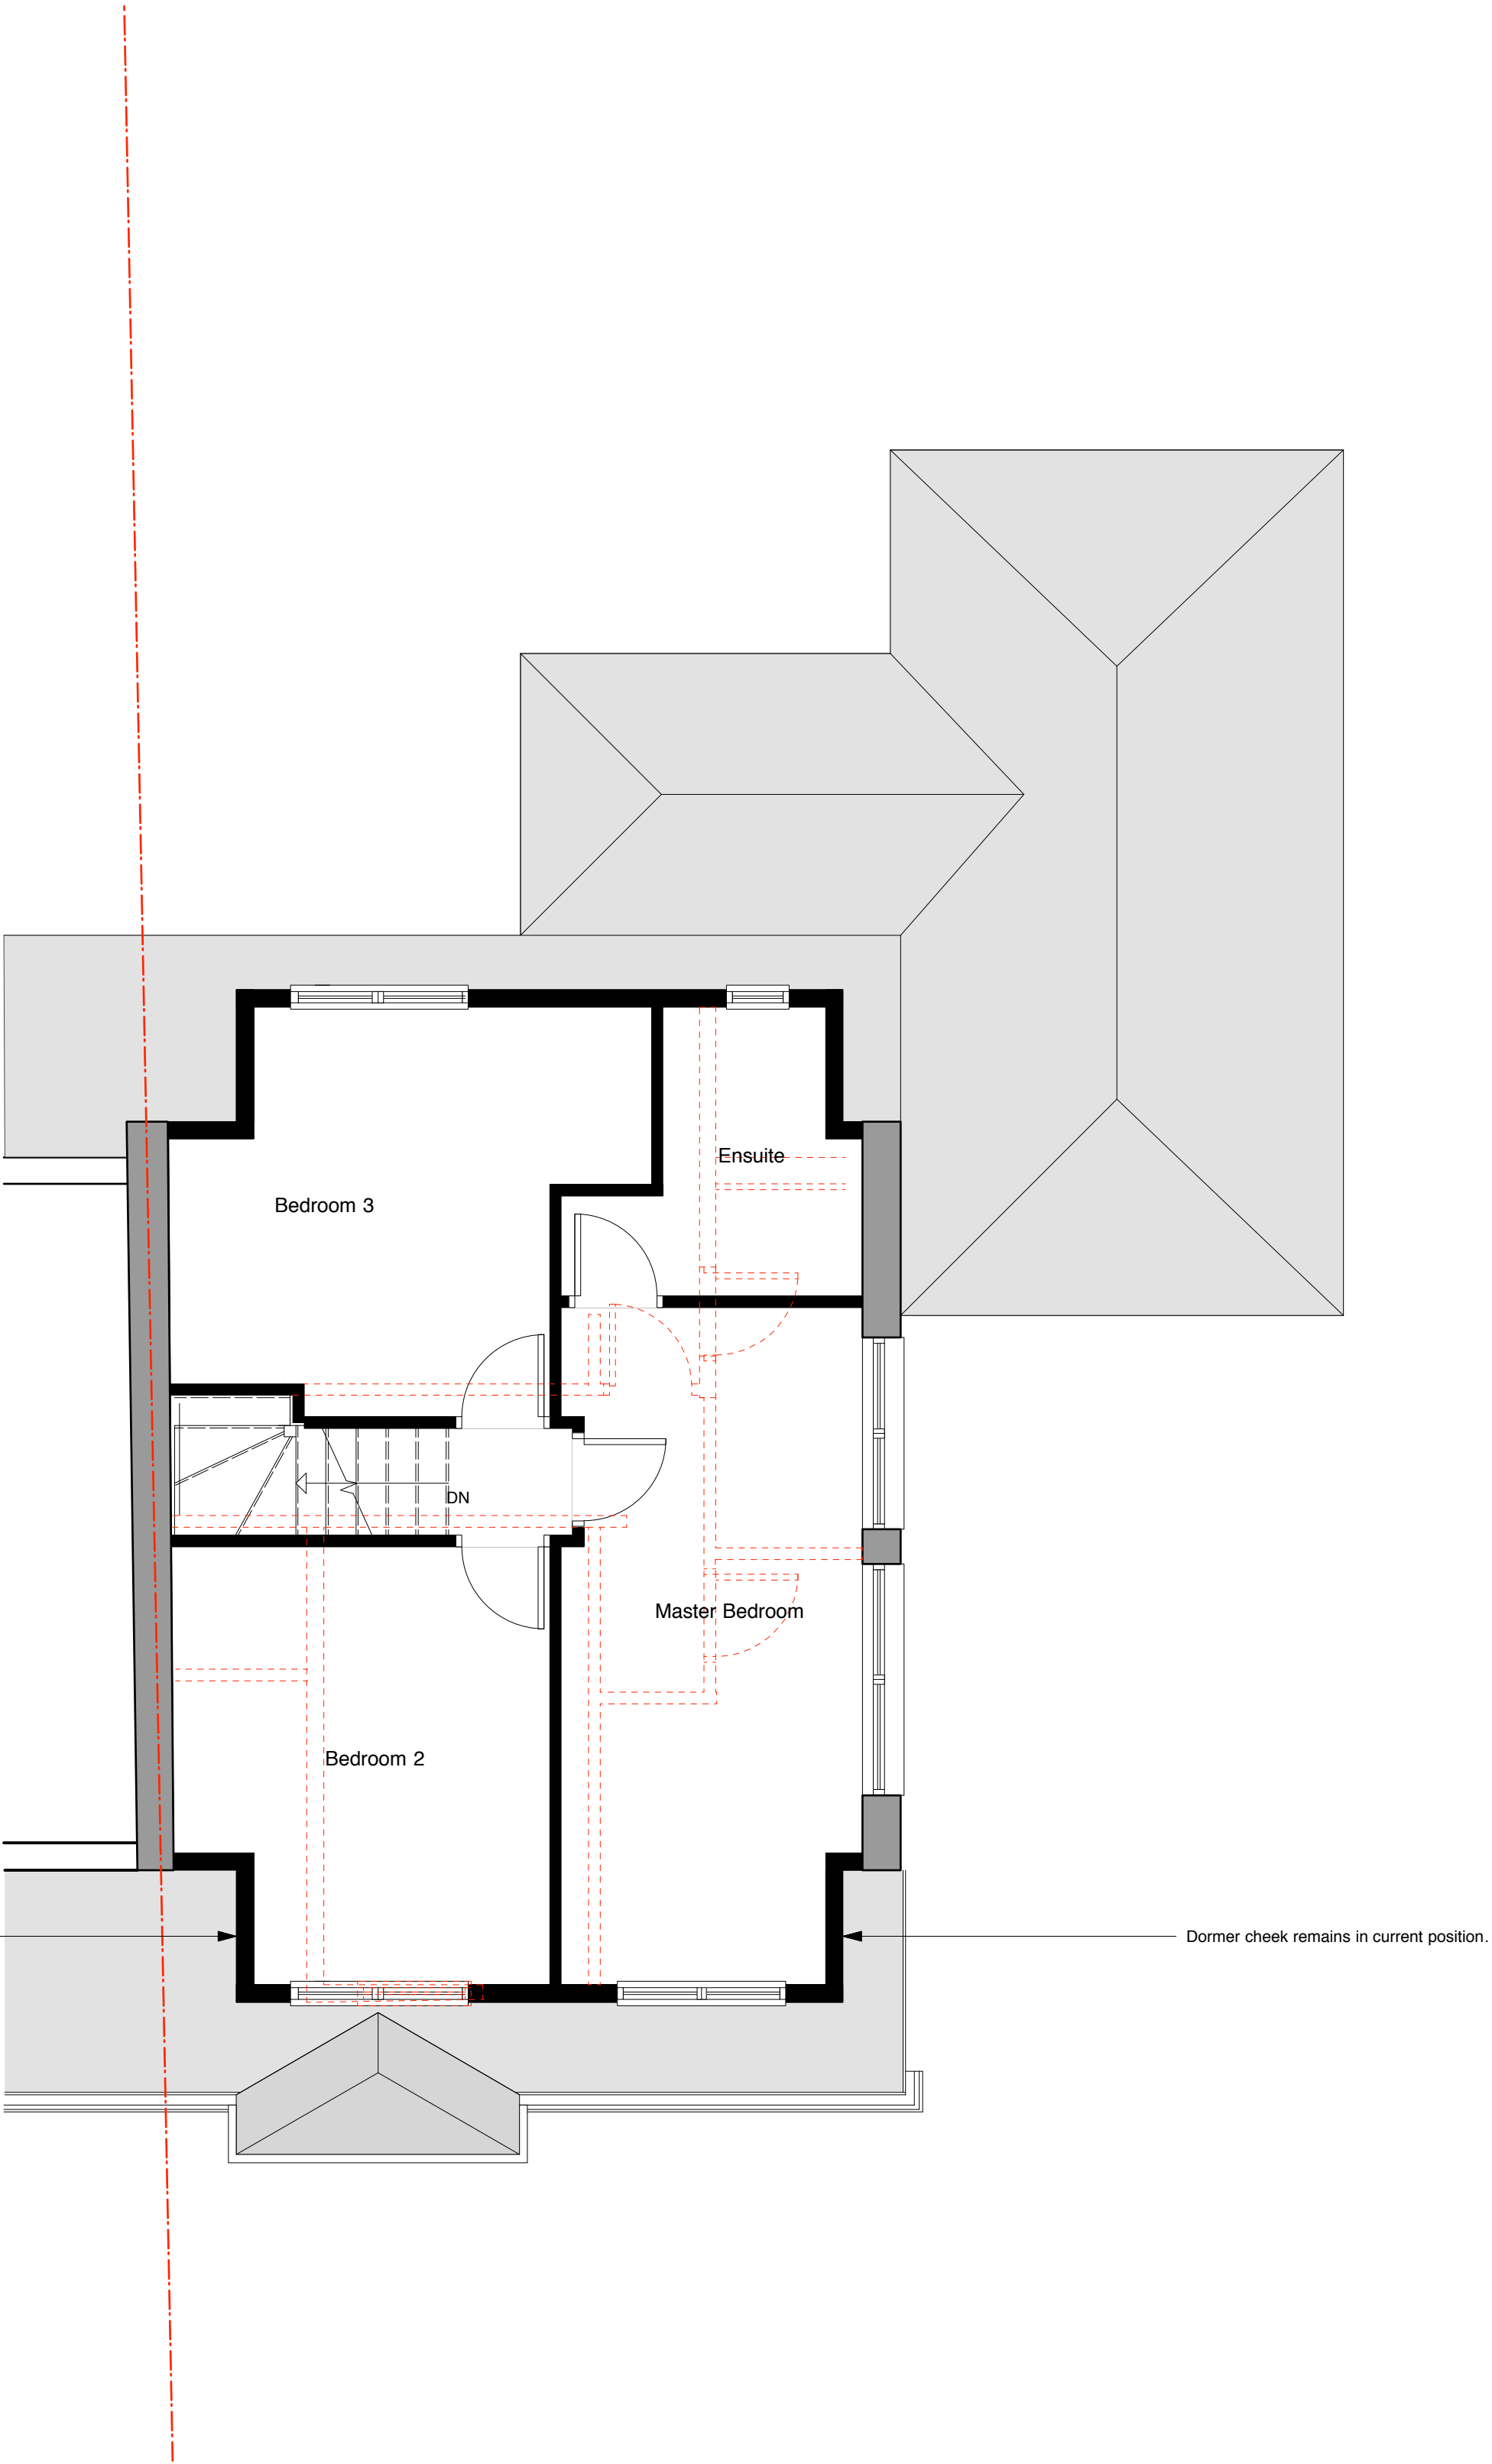

Proposed First Floor Plan
Scale 1:50

Revisions:

Rev A: Updates following planners comments and subsequent client meeting (02.09.2021).

01234m

1:50

Planning

Project Title:

Pitsmead Road

Client:

Mr W. Atkins

Drawing Number:

P272_203A

Drawing Title:

Proposed Floor Plans

Date:

15.12.20

Scale:

1:50 @ A1

Drawn by: SA

Checked by: LW

LJ

LJ Architects Ltd
Office 2 | Cottage 5 | Clock Tower Park | Liverpool | L10 1LD
T: +44 (0)151 501 5159 | E: lee@lj-architects.co.uk | W: www.lj-architects.co.uk