


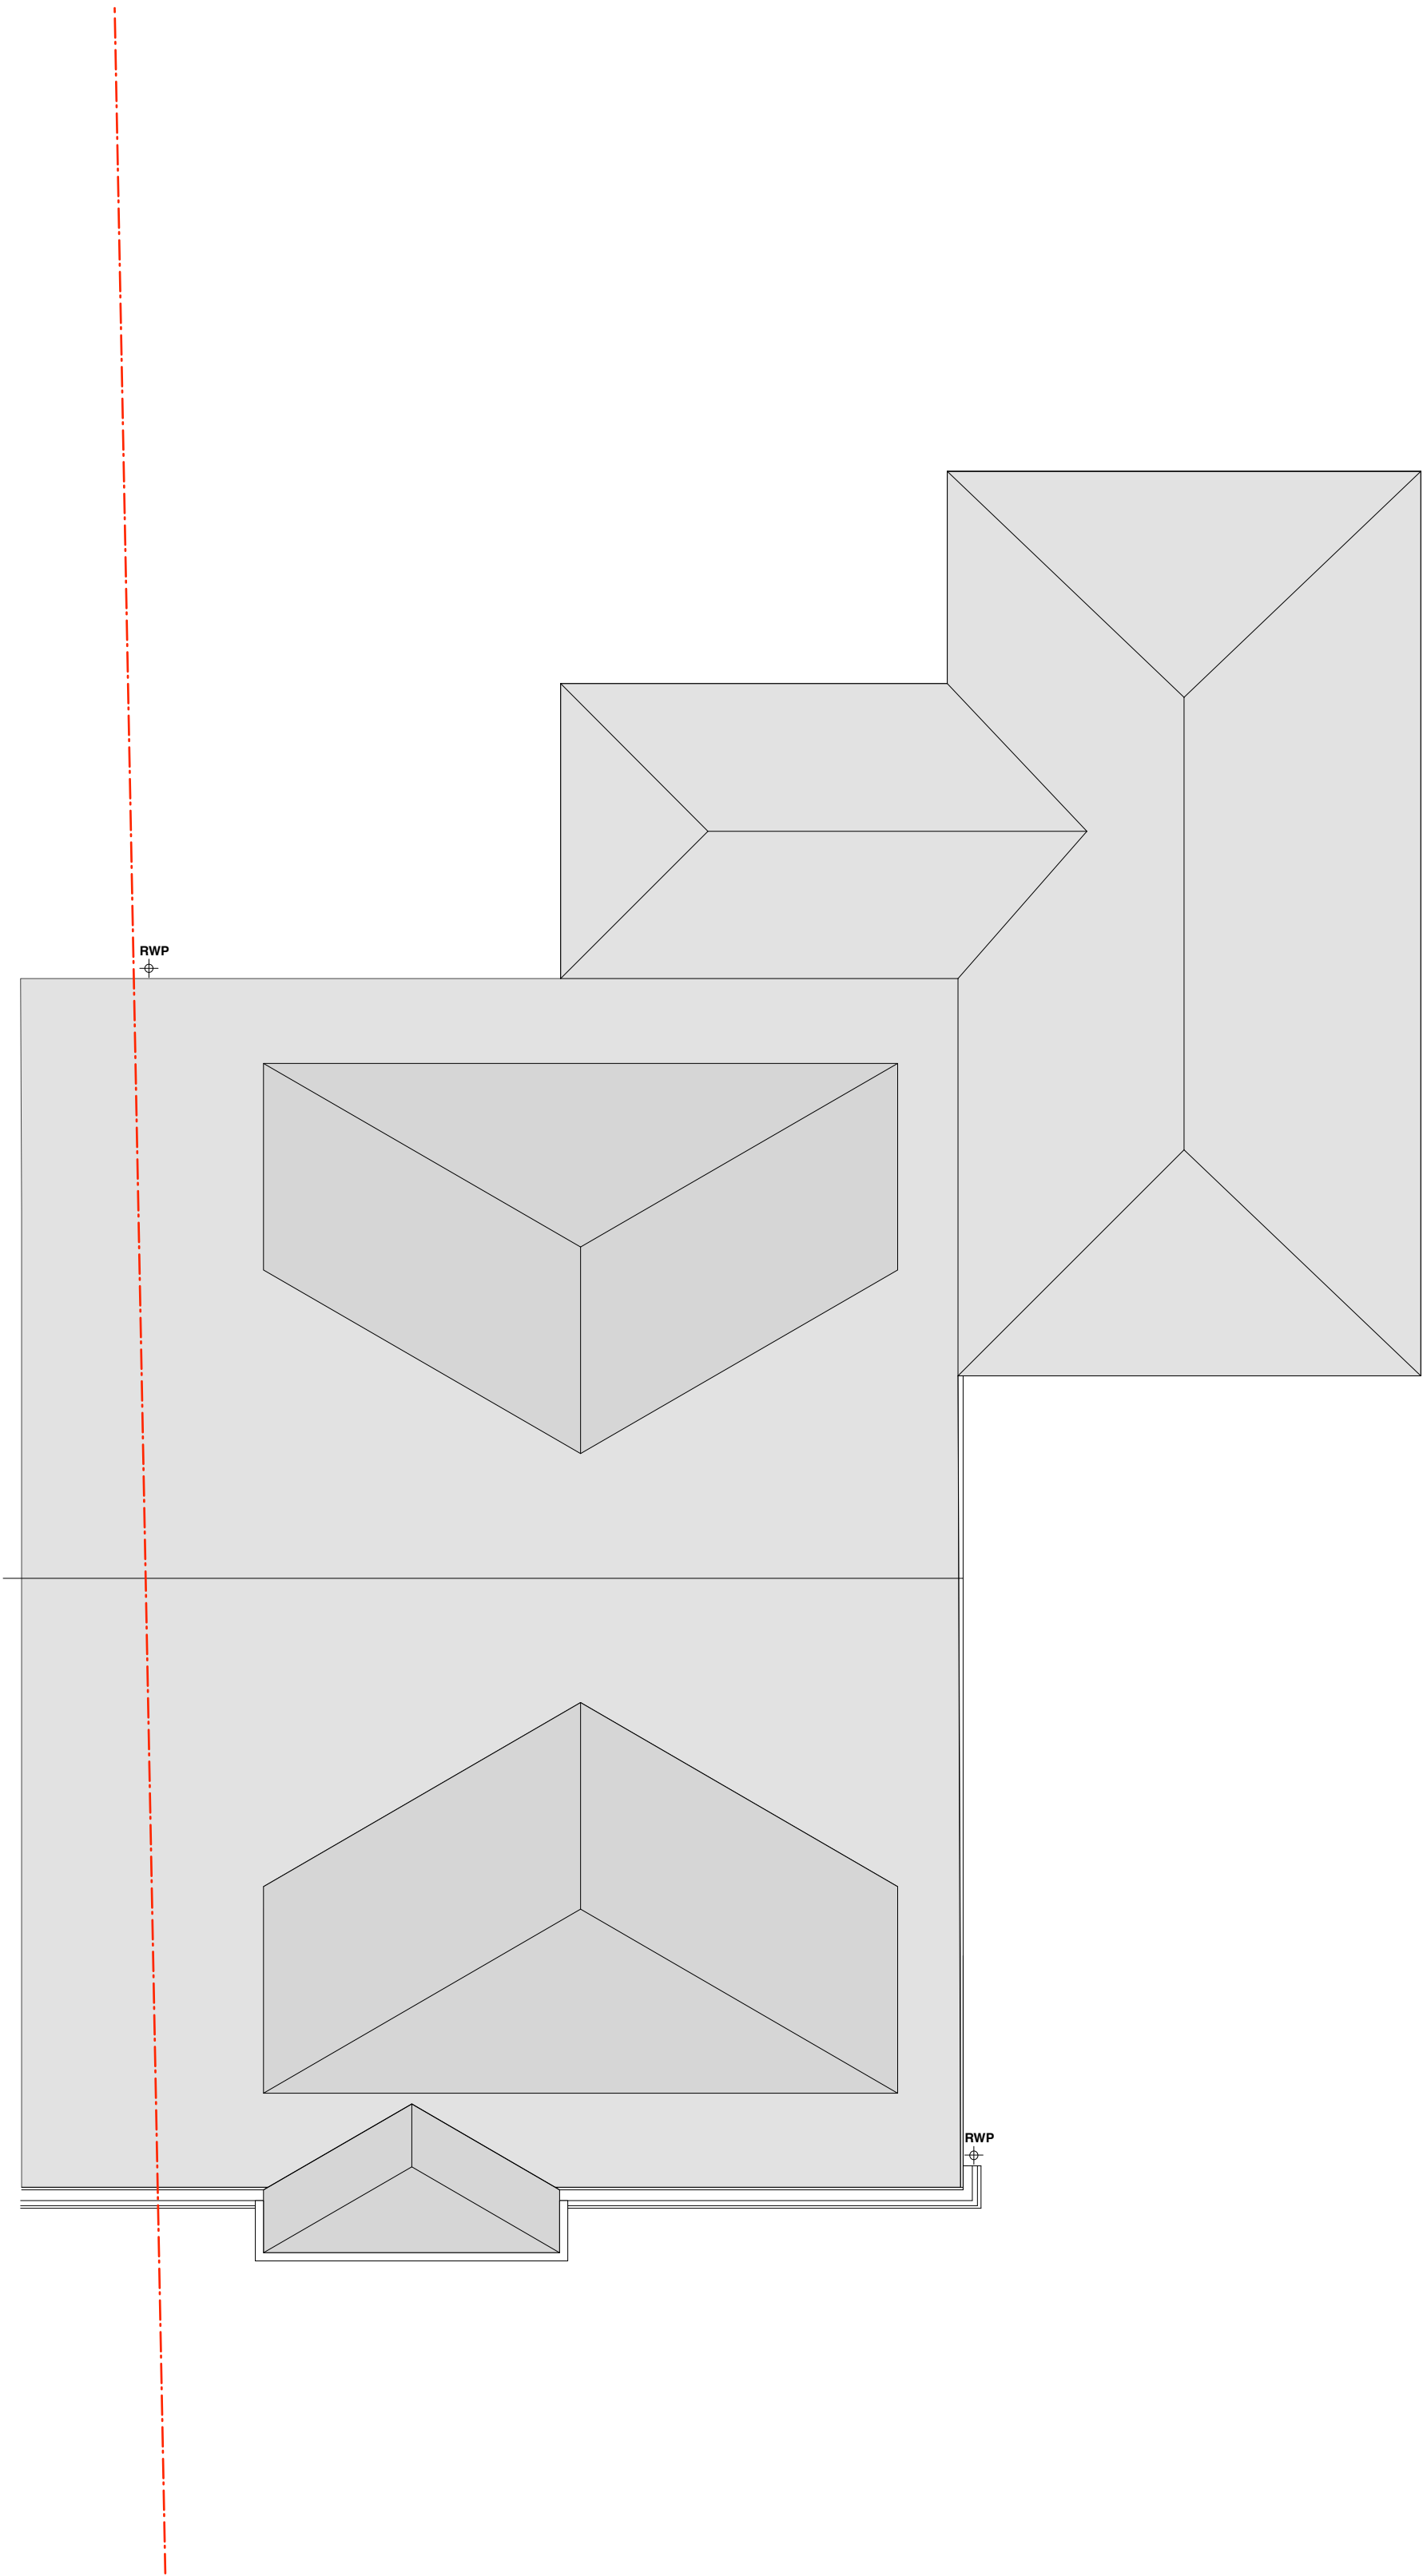

Proposed Roof Plan  
Scale 1:50

**Revisions:**

Rev A: Updates following planners comments and subsequent client meeting (13.08.2021).

0

1

2

3

4m

1:50

Planning

**Project Title:**

Client:

Drawing Number:

Drawing Title:

Date:

Scale:

Drawn by: SA

**Pitsmead Road**

Mr W. Atkins

P272\_205A

Proposed Roof Plan

22.01.21

1:50 @ A1

Checked by: LW

LU

LJ Architects Ltd

Office 2 | Cottage 5 | Clock Tower Park | Liverpool | L10 1LD

T: +44 (0)151 901 5159 | E: [info@lj-architects.co.uk](mailto:info@lj-architects.co.uk) | W: [www.lj-architects.co.uk](http://www.lj-architects.co.uk)