



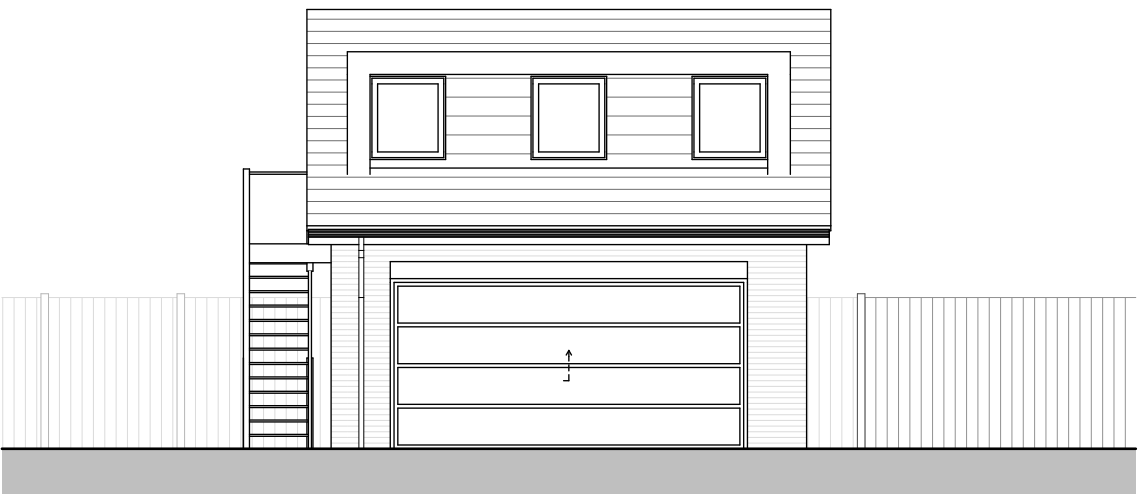


NORTH-EAST ELEVATION

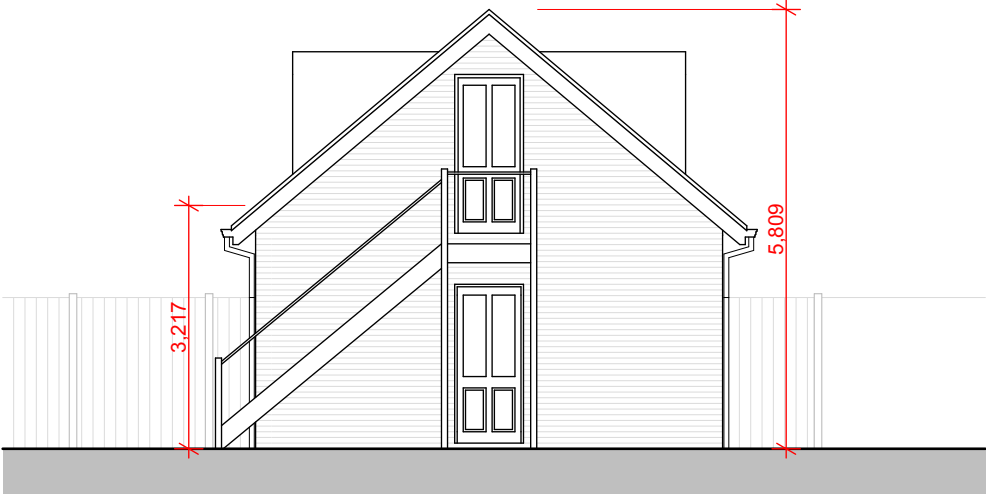

SOUTH-EAST ELEVATION



SOUTH-WEST ELEVATION

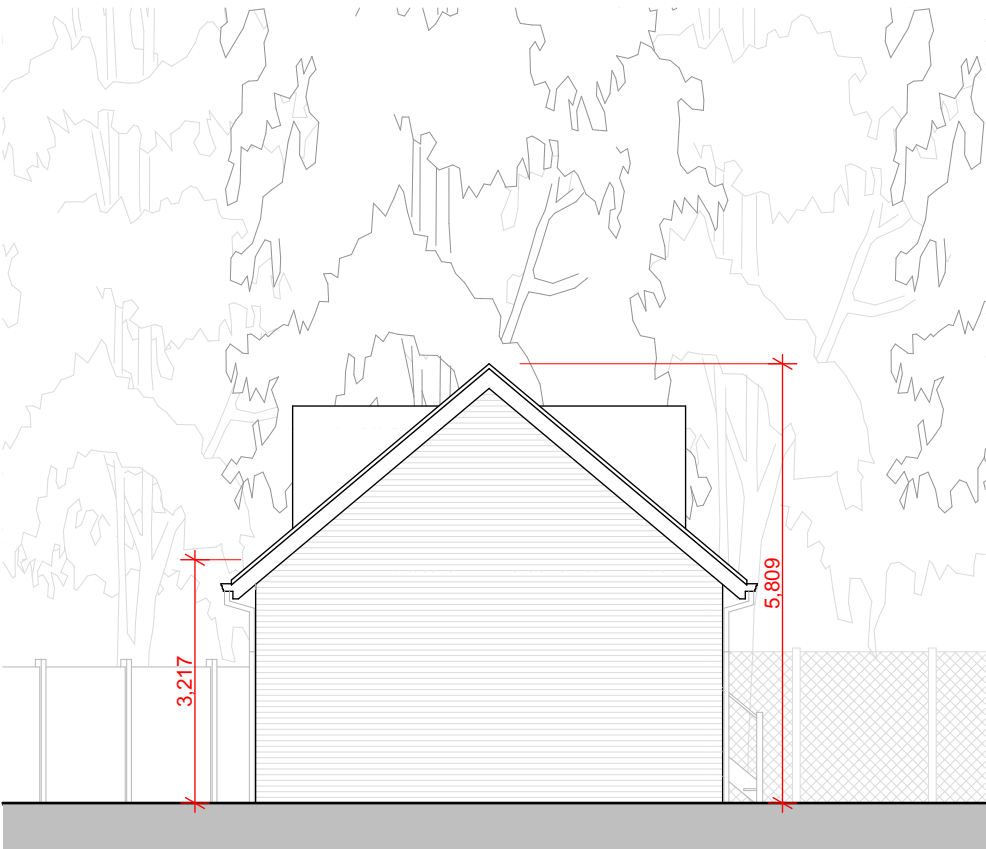

NORTH-WEST ELEVATION



PLANNING APPLICATION ISSUE

NOTE:- These drawings have been prepared for the purposes of submission to the Local Authority as part of a planning application and are not to be used for any other purpose without the express permission of MSA.

Adjacent buildings, roads, etc scaled from O.S. plans.
Trees indicated for illustrative purposes only.

These drawings are not to be used for construction

rev.	notes	date
A	materials updated/amended	23.09.22
B	eaves and ridge heights added issued to planning	28.09.22

- MATERIALS
- WALLS

Brickwork: Red Multi Stock.
Render: White through-colour render where shown.
Garage Dormers: contemporary metal cladding in black/dark grey.
- WINDOWS

Black powder coated aluminium / high-quality composite / uPVC (satin finish) with natural stone heads/cills where shown.
- DOORS

Front door: bespoke deign (colour T.B.C) with fixed glazed screen in black powder coated aluminium.
Rear personnel doors: composite doors in black (satin finish).
Patio sliding doors: black powder coated aluminium (satin finish).
Garage door: wide-ribbed style up&over in black (satin finish).
- ROOFS

Pitched: natural slate (TBC) with solar panels on South plane.
- FASCIAS

High quality grained uPVC in black (satin finish).
- SOFFITS

High quality grained uPVC in black (satin finish).
- RAINWATER GOODS

Gutters: continuous aluminium ogee style gutters in black.
Downpipes: black aluminium to match gutters.
- PAVING

porcelain paving flags (T.B.C)
- DRIVE

Tarmac (T.B.C)
- ACOUSTIC FENCING

To noise consulatant's details.

msaarchitects

msaarchitects

89 High Street
Newton-Le-Willows
WA12 9SL

T. 01925 299 881
F. 01925 299 455
E. info@msaarchitects.co.uk
www.msaarchitects.co.uk

Land at Lower Road
Halewood
L26 3UB
MSJ

PROPOSED GARAGE ELEVATIONS

Project No. 1936	Drawing No. 1936 PL 506	Rev No. B	Size A3
Scale 1:100	Drawn By RH	Checked By KMS	Date 30/09/2022

PLANNING

This Drawing is Copyright © 2022

