



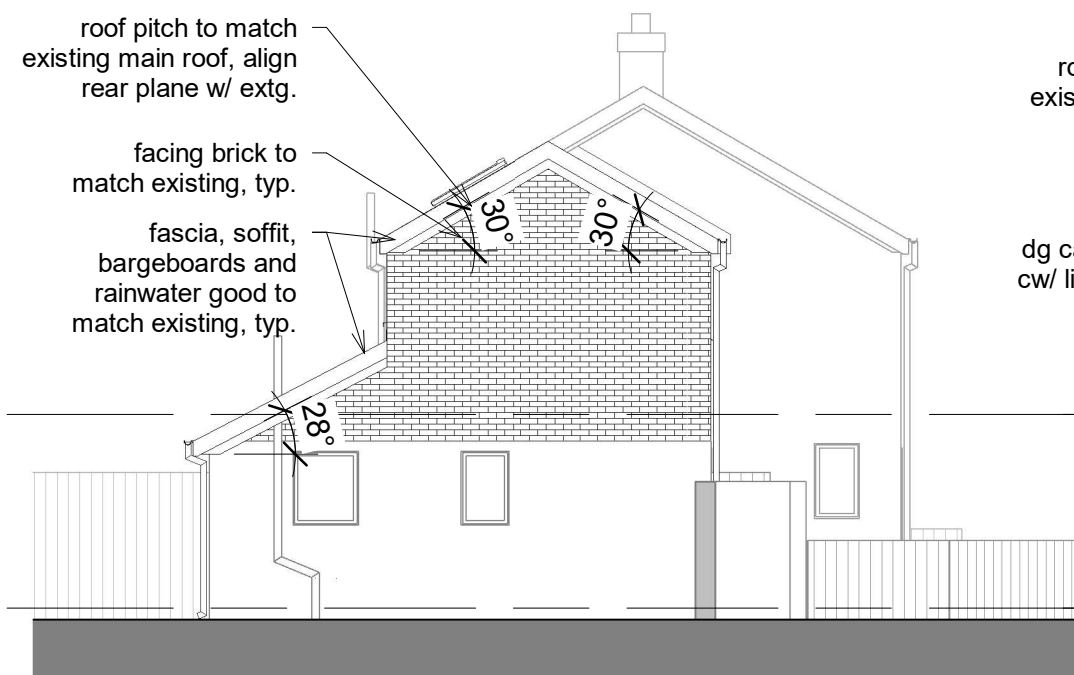


2 Side Elevation 1 as Proposed
1 : 100



1 Front Elevation as Proposed
1 : 100

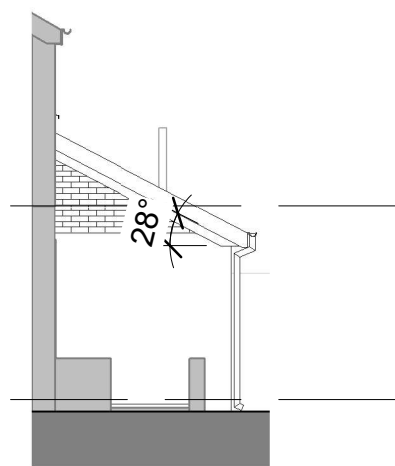

4 Side Elevation 2 as Proposed
1 : 100

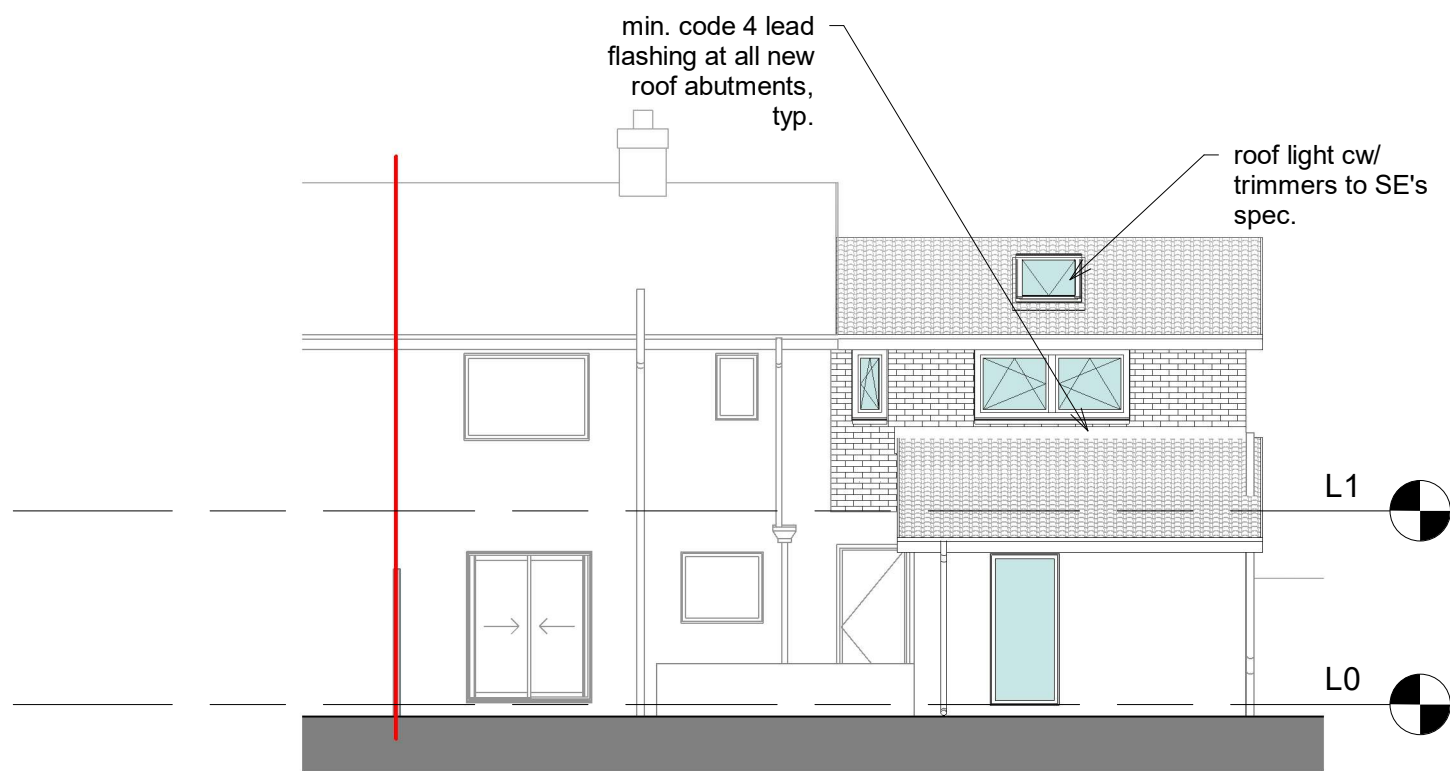

3 Rear Elevation as Proposed
1 : 100



1:100

Rev	Description	Date
-----	-------------	------

client:
McGrail Extension

project:
**68 Nelson Avenue,
Whiston, Prescot,
L35 3PQ**

project ref:
A20260118

drawing:
Elevations as Proposed

status:
TOWN PLANNING

no.: **A202** drawn: **SDL**

date: **Feb 2026** scale @ A3: **1 : 100**

SDL **RIBA** Chartered Practice
architecture
sdl architecture ltd
e: info@sdlarchitecture.co.uk
w: www.sdlarchitecture.co.uk
t: 0151 7056639
m: 07792 310390