



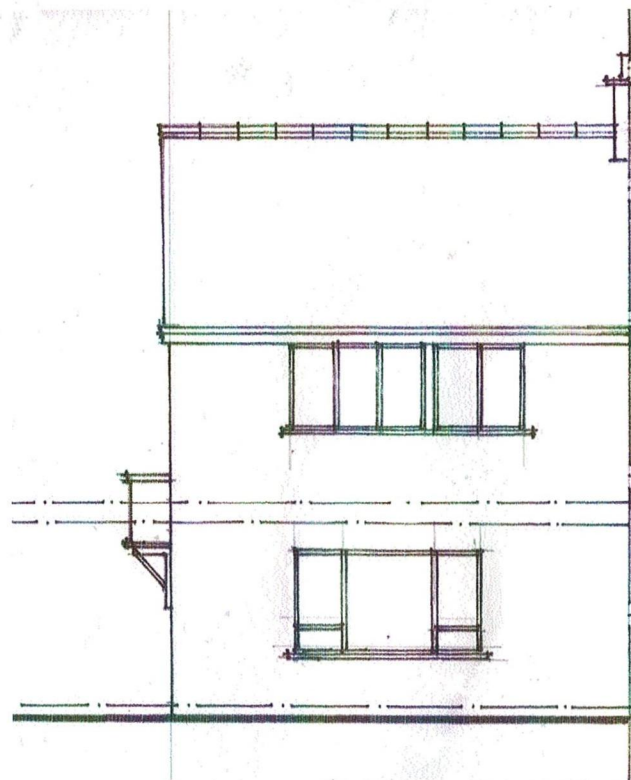


Front Elevation as existing
scale 1:100 @ A3




Rear Elevation as existing
scale 1:100 @ A3

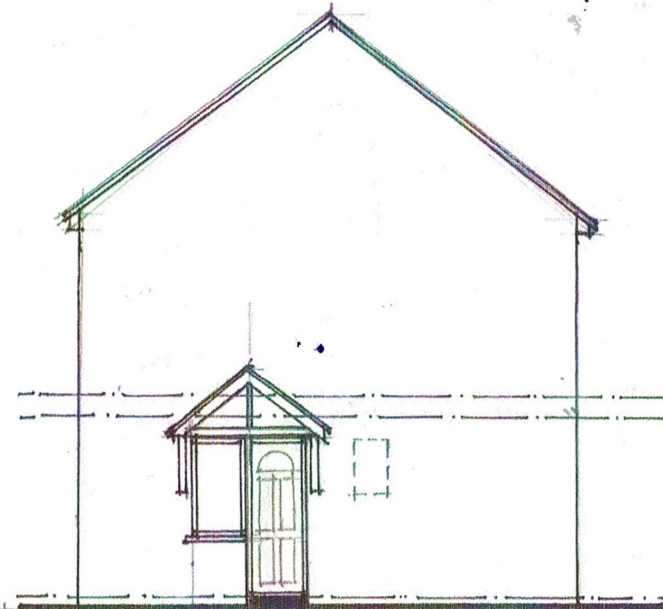

Side Elevation as existing
scale 1:100 @ A3

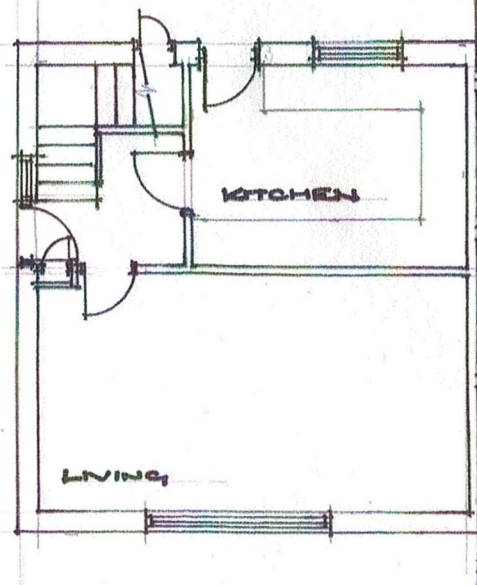

Ground Floor Plan as existing
scale 1:100 @ A3

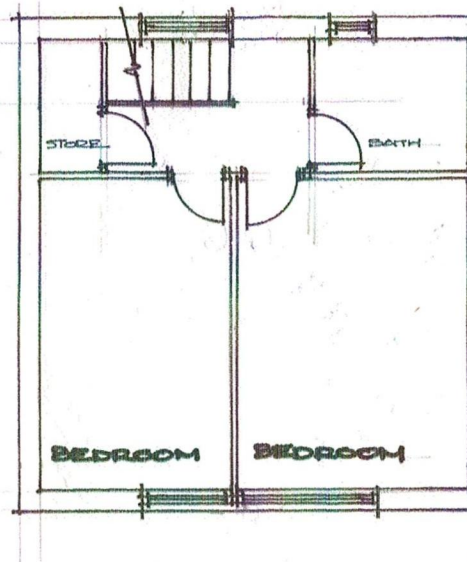

First Floor Plan as existing
scale 1:100 @ A3

architectural	landscape	interiors	urban design	graphics	project services	SCALE	DRAWN	CHECKED	DATE	16 ALBURY ROAD L32	3046	02	A
This drawing is copyright. Figured dimensions take preference. All dimensions to be checked on site and any discrepancy or variation reported before proceeding.						1:100 @ A3	M. HEYES	-	MARCH 2020	DEAR EXTENSION: EXISTING			
										53/73 Development Consultants Planning + Design			