




Front Elevation as proposed
scale 1:100 @ A3




Rear Elevation as proposed
scale 1:100 @ A3

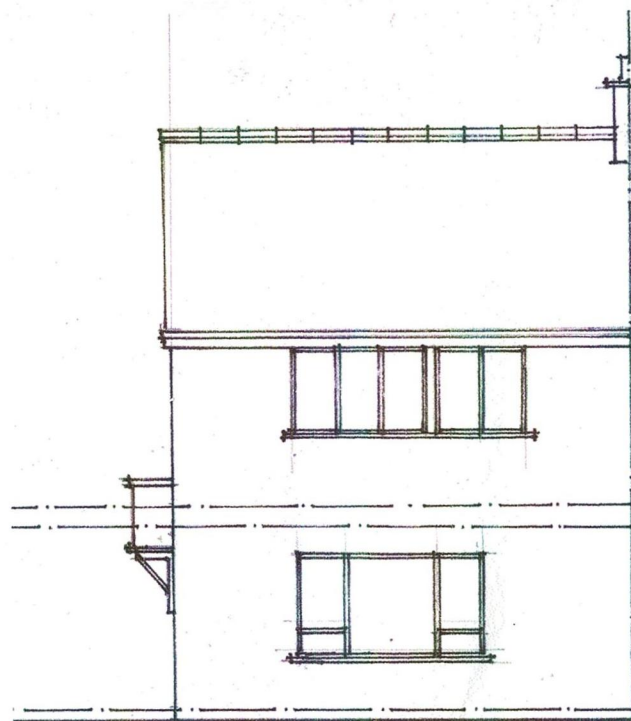


Side Elevation as proposed
scale 1:100 @ A3

Side Elevation as proposed
scale 1:100@A3

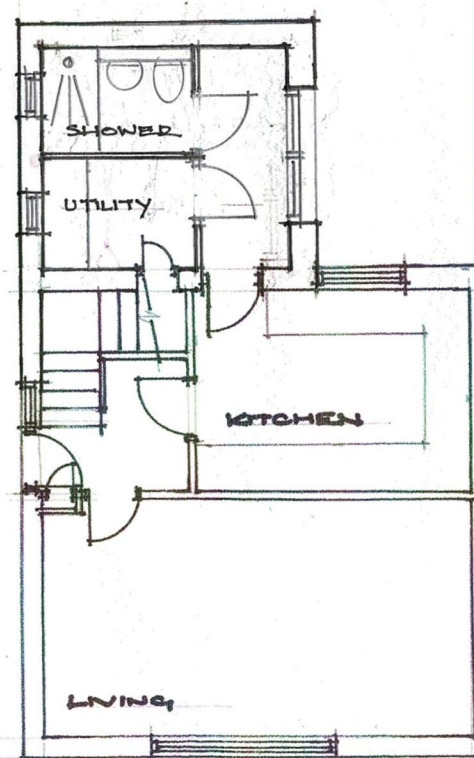

Ground Floor Plan as proposed
scale 1:100 @ A3

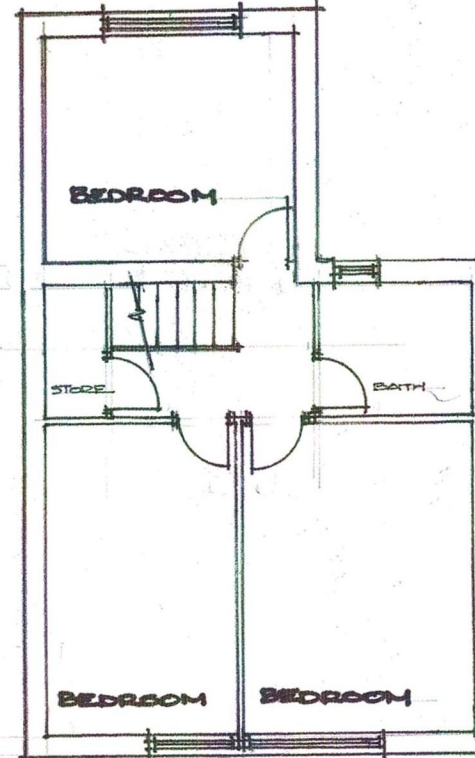

First Floor Plan as proposed
scale 1:100 @ A3

architectural		landscape		interiors		urban design		graphics		project services		SCALE	DRAWN	CHECKED	DATE	160 ALBURY ROAD, SOUTH DENE, L32		3046	03	A
This drawing is copyright. Figured dimensions take preference. All dimensions to be checked on site and any discrepancy or variation reported before proceeding.												1:100 @ A3	H. HEYES	—	MARCH 2016	REAR EXTENSION : PROPOSAL				
																53 73 Development Consultants Planning + Design				