

Scale Bars			
1:100	mm	1000	2000 3000 5000
1:200	mm	500	1000 1500 2000
1:500	M	5	10 15 25
1:1250	M	10	30 50 70

NOTES

- All dimensions and levels are to be checked on site.
 - Any discrepancies are to be reported to the architect before any work commences
 - This drawing shall not be scaled to ascertain any dimensions. Work to figured dimensions only.
 - This drawing shall not be reproduced without express written permission from AEW.
 - Title overlay drawings and ownership boundaries are produced using all reasonable endeavors. AEW cannot be responsible for the accuracy or scale discrepancy of base plans supplied to them.
 - All works are to be undertaken in accordance with Building Regulations and the latest British Standards.
 - All proprietary materials and products are to be used strictly in accordance with the manufacturers recommendations.
- This drawing contains the following model files: -
- 13579-AEW-B1-XX-M3-A-0001


CDM 2015

Client notified of duties: 08/08/23
Principal Designer: TBC

Unless noted below, all known hazards have been highlighted on the drawing.

Cavite notes - Steel strucure columns / beams locations / sizes are indicative only and subject structural engineers design

U-values based on current part - L - Table 4.1, Wall and roof thickness may change subject to SBAM calculation.

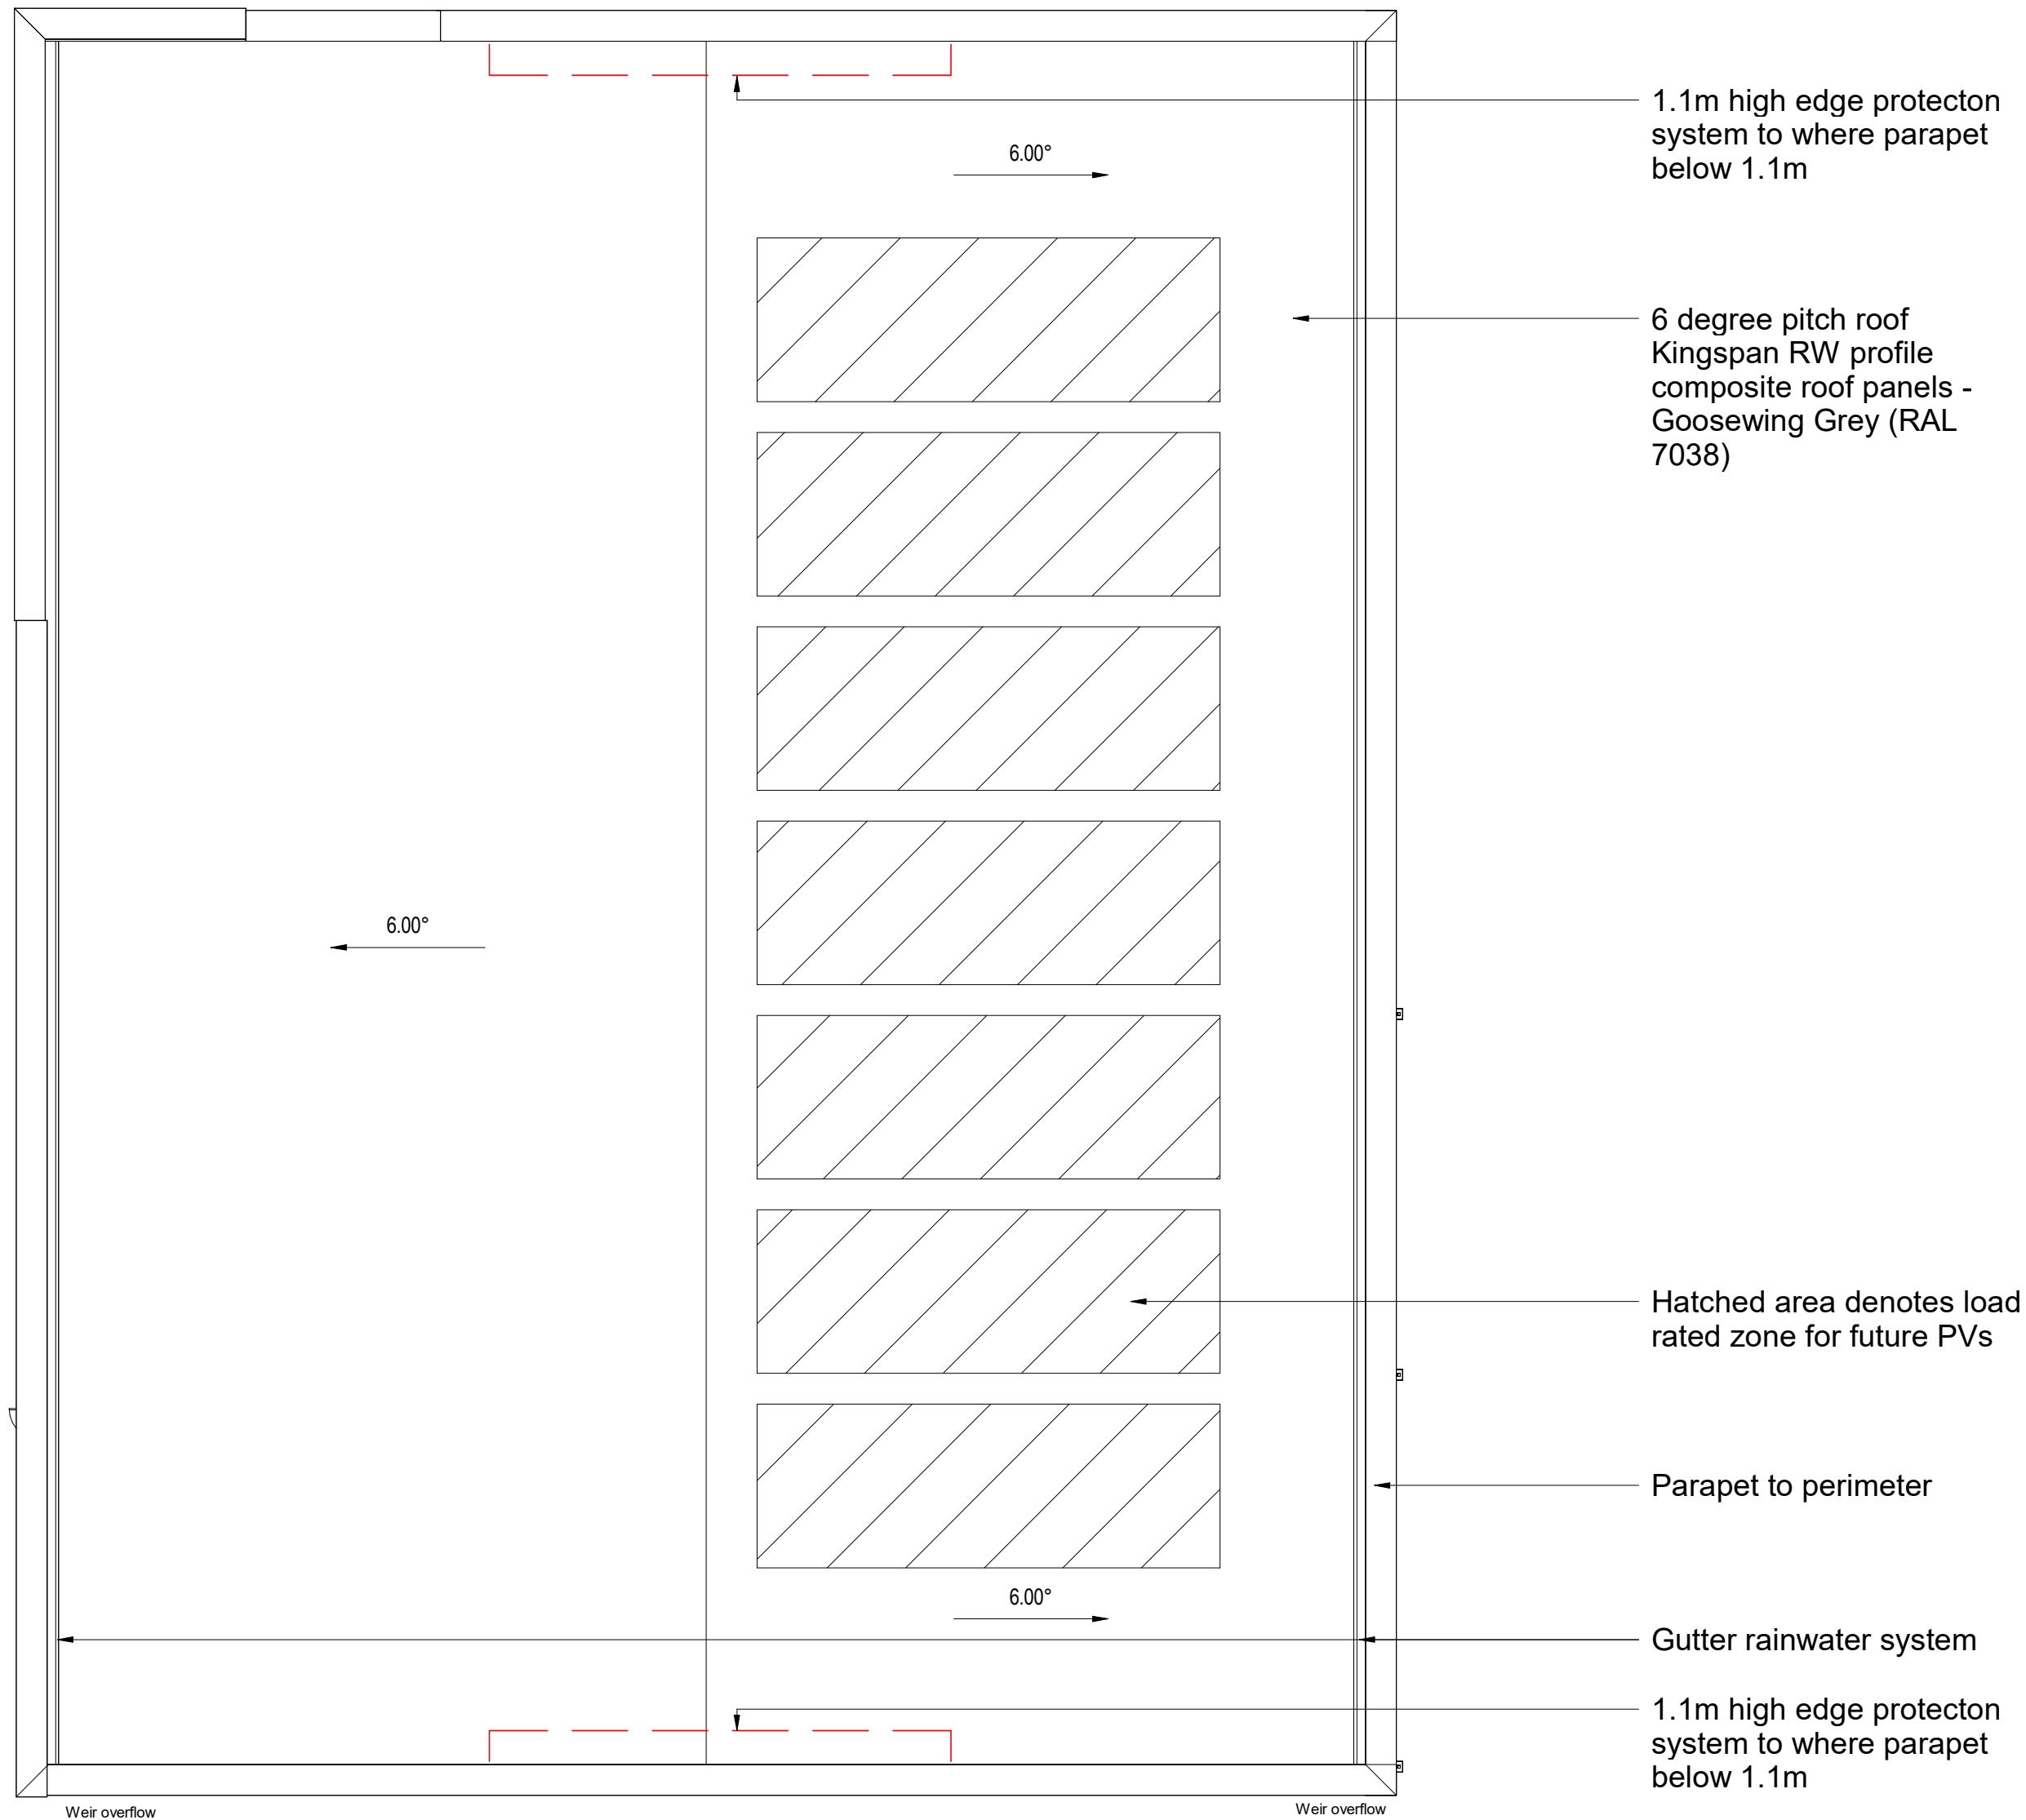

P04	30/10/23	General updates to client comments	CM	DRS
P03	12/10/23	Updated to Client's comments; Unit size increase to suit fitout option 5	DW	DRS
P02	04/10/23	Updated to Client's comments	DW	DRS
P01	25/09/23	Initial Issue	DW	DRS
Rev	Date	Description	Drawn by	Checked By

Status Purpose of Issue
S2 Issue for informaton

drawing stage Planning

client

DAVOS Property Developments Limited

project

Huyton, Sovereign Phase 2 - Retail Unit

drawing title

Retail Unit - Roof Plan

date 11/09/23 drawn DW
scale @ A1 As indicated checked DRS

Rev P04

Dwg No 13579-AEW-B1-RF-DR-A-0514

aew architects
0161 214 4370
www.aewarchitects.com