


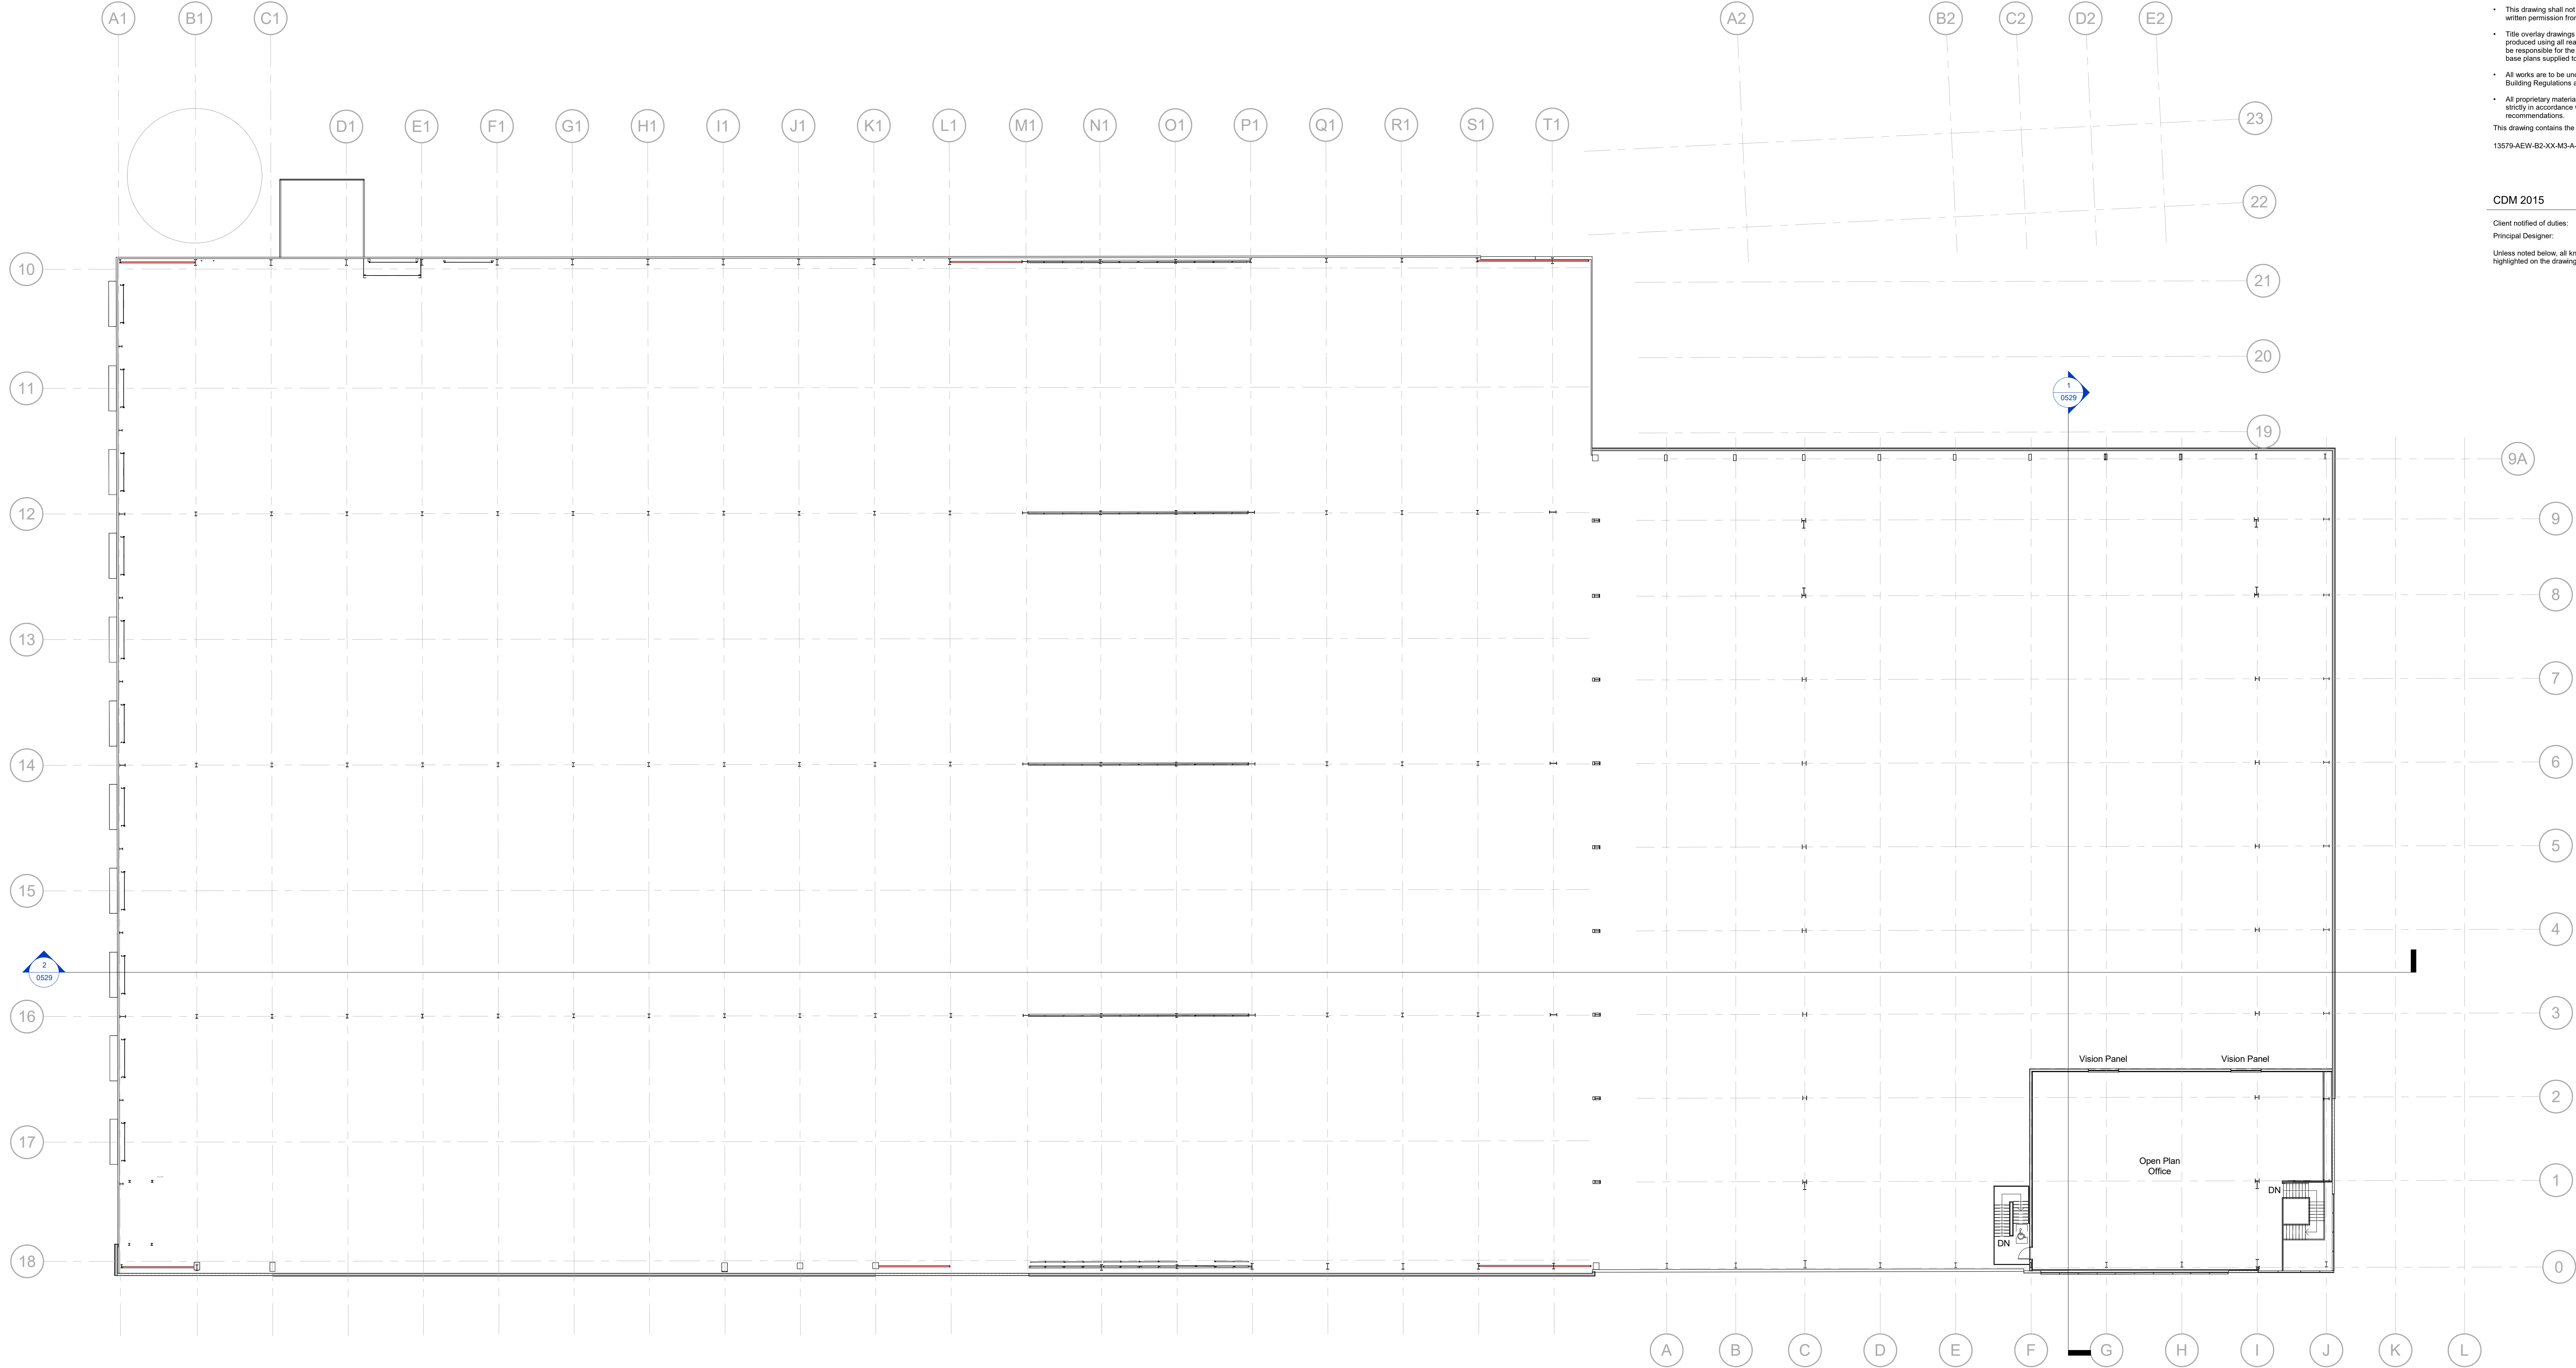

Unit A - GA_01_Proposed
Scale @ 1 : 200

Scale Bar

1:200	mm	1:200	mm	1:200	mm
1:200	mm	1:200	mm	1:200	mm
1:200	mm	1:200	mm	1:200	mm
1:200	mm	1:200	mm	1:200	mm

NOTES

- All dimensions and levels are to be checked on site.
- Any discrepancies are to be reported to the architect before any work commences.
- This drawing shall not be scaled to ascertain any dimensions. Work to figured dimensions only.
- This drawing shall not be reproduced without express written permission from AEW.
- Title overlay drawings and ownership boundaries are produced using all reasonable endeavors. AEW cannot be responsible for the accuracy or scale discrepancy of base plans supplied to them.
- All works are to be undertaken in accordance with Building Regulations and the latest British Standards.
- All proprietary materials and products are to be used strictly in accordance with the manufacturers recommendations.

This drawing contains the following model files: -
13579-AEW-B2-XX-M3-A-0002_Existing Survey

CDM 2015

Client notified of duties: 06/08/23
Principal Designer: TBC

Unless noted below, all known hazards have been highlighted on the drawing.

P03	30/10/23	General updates to client comments	CM	DRS
P02	16/10/23	Removed existing demolished footprint on GL 16 feet GL C1 to 11	DW	DRS
P01	10/10/23	Initial Draft Issue for comments	DW/MMW	DRS
Rev	Date	Description	Drawn	Checked
			By	By

Status Purpose of Issue
S2 Issue for information

drawing stage Stage 2

client DAVOS Property Developments Limited

project Huyton, Sovereign Phase 2 - Unit A & B (Warehouse)

drawing title Unit A - Proposed GA First Floor Plans

date 04/10/23 drawn DW/MMW
scale @ A0 As indicated checked DRS